

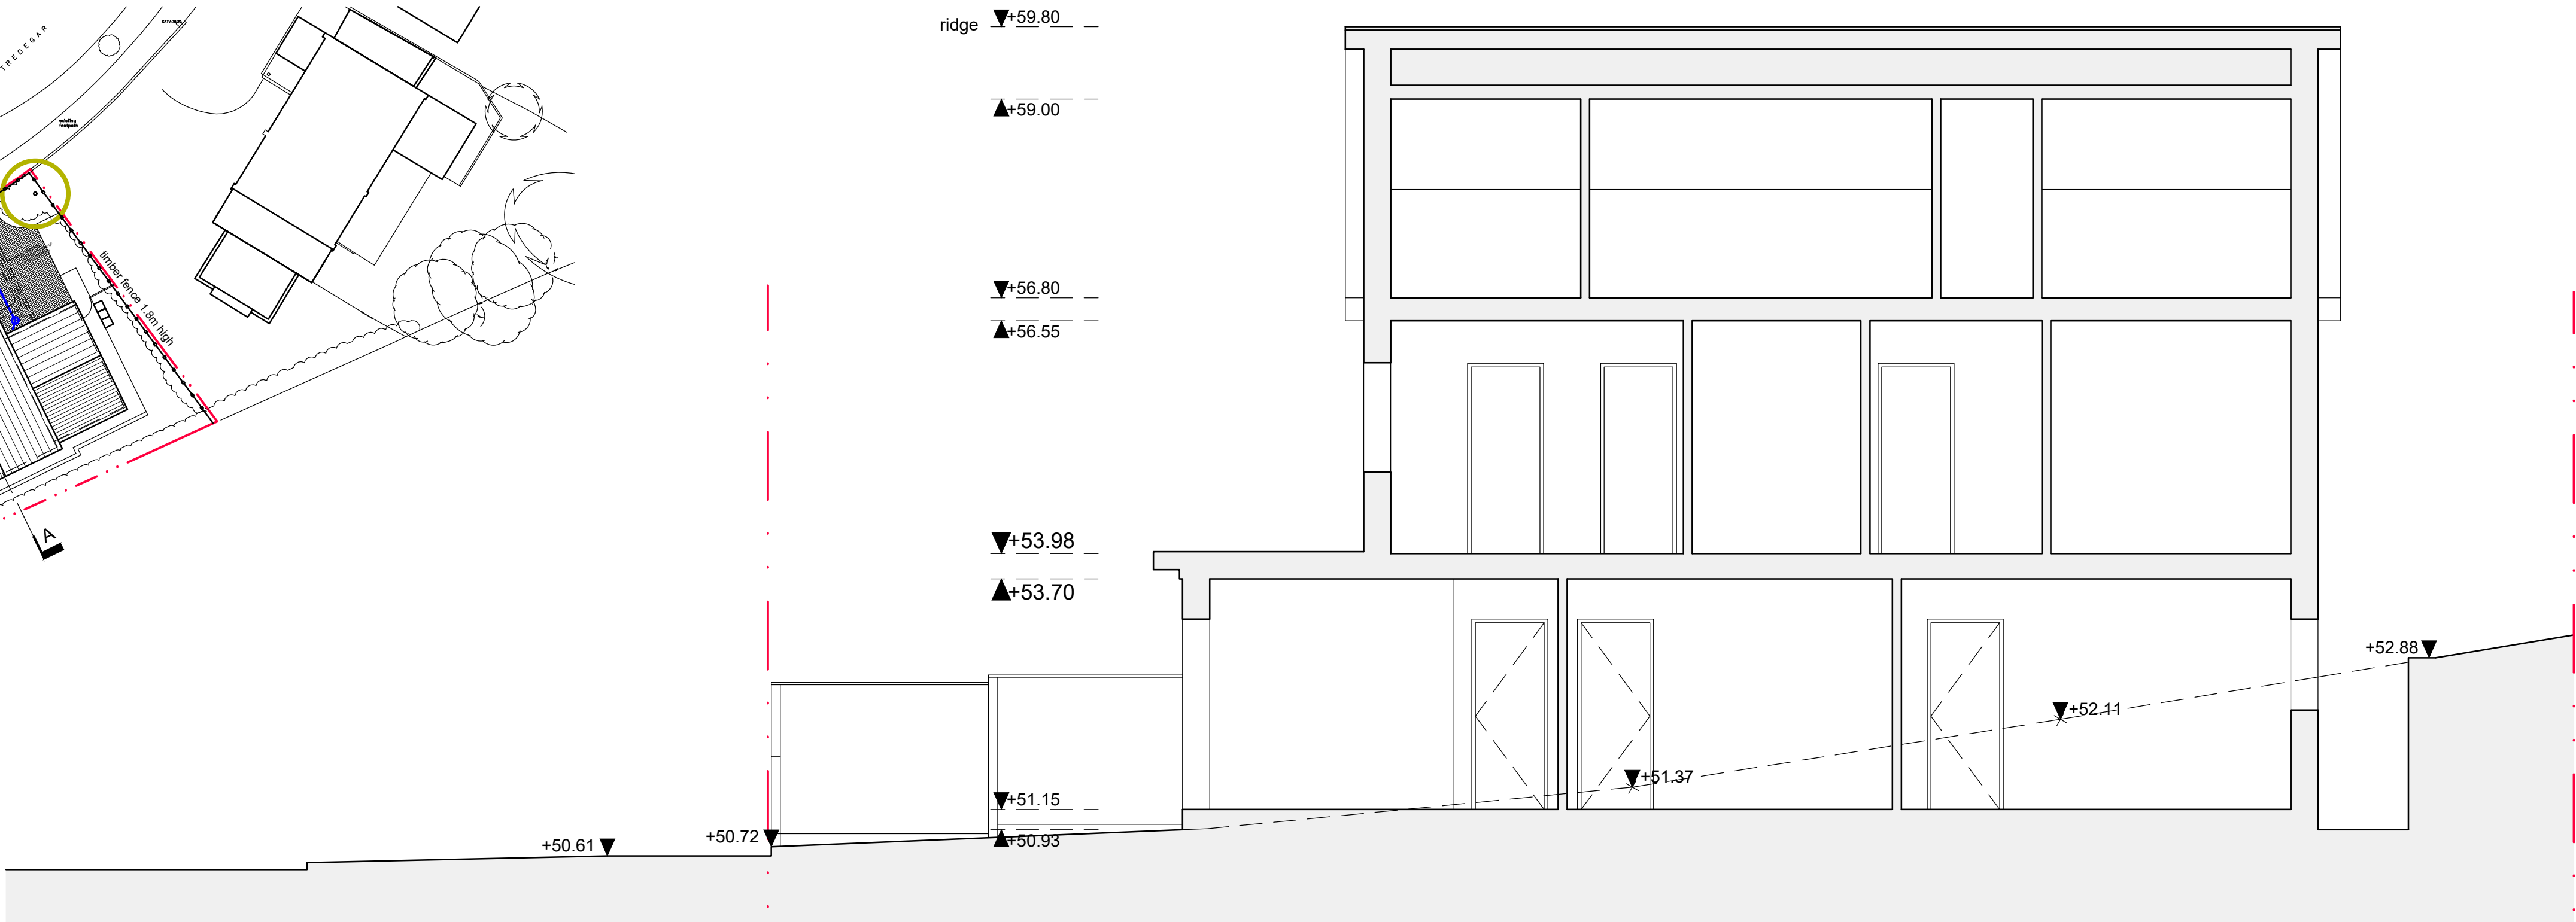
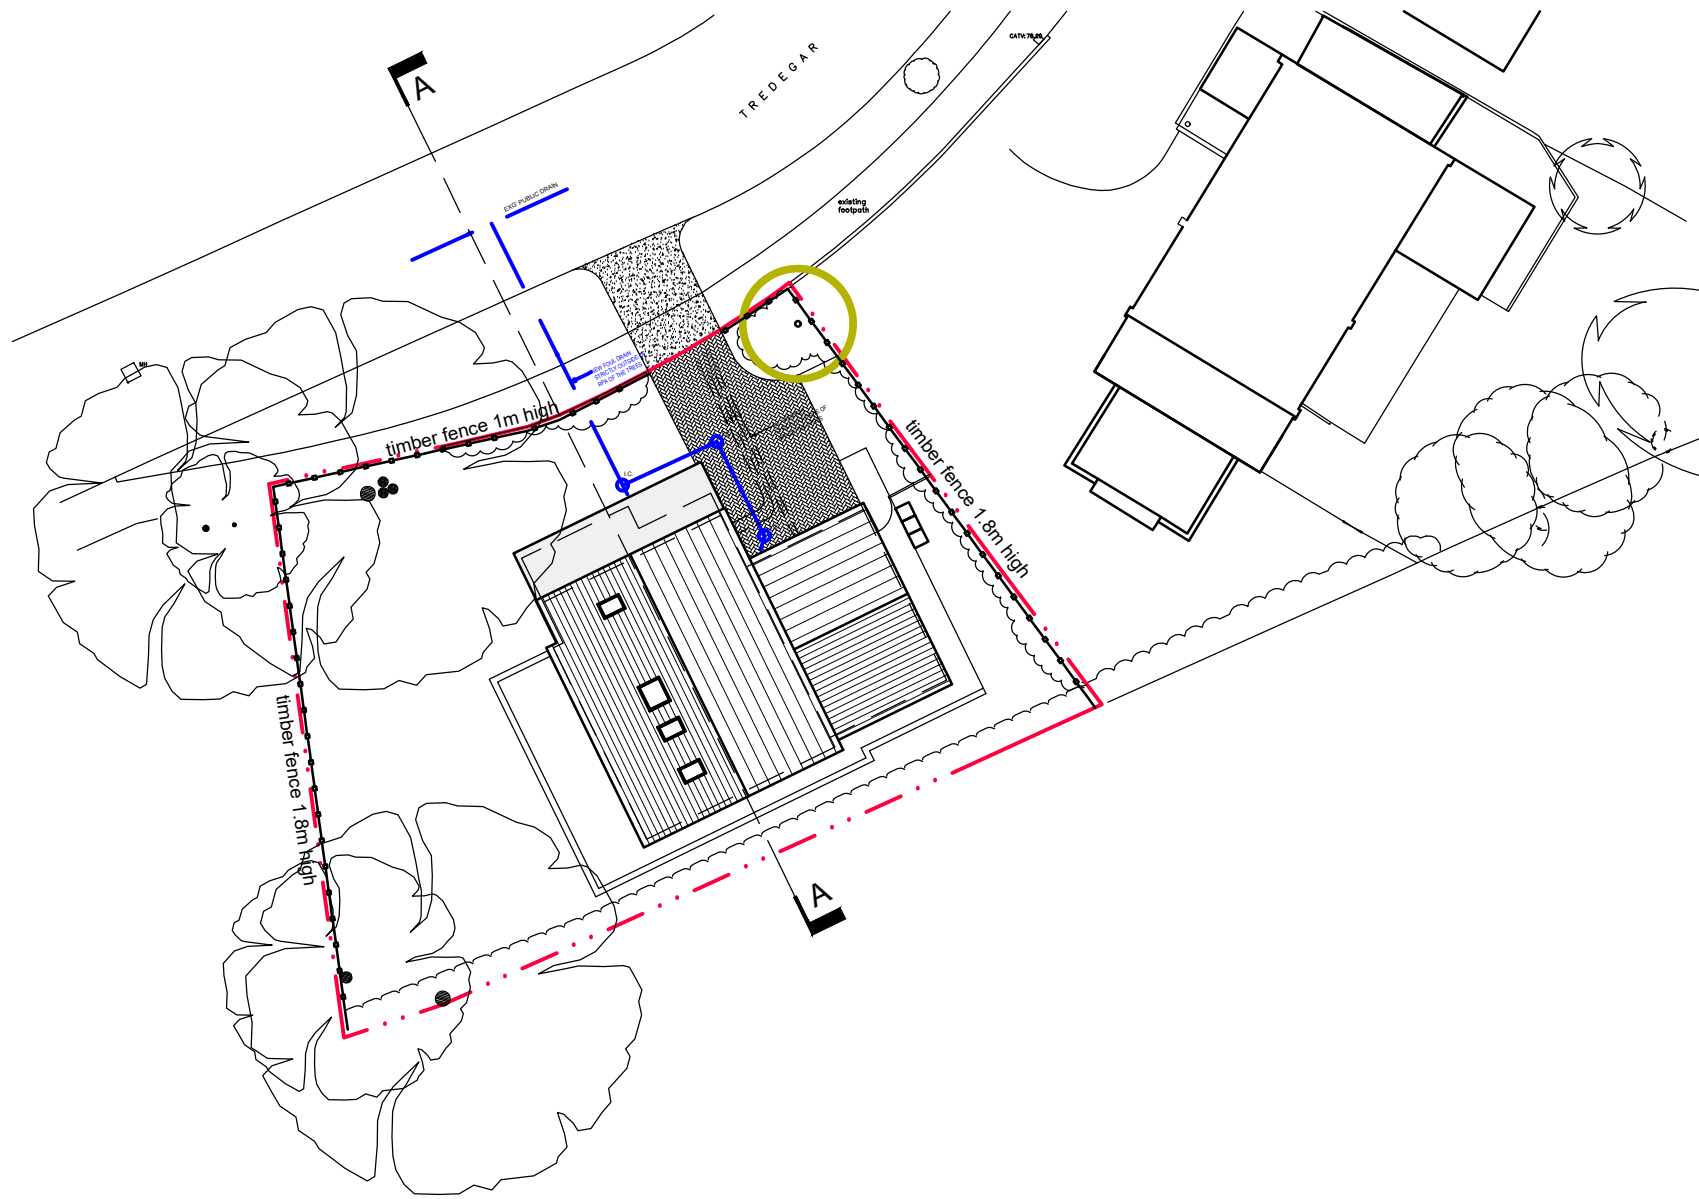


Please Note:
These plans must not be acted upon until the appropriate
Planning and Building Regulation approvals have been granted.
Should the works be undertaken prior to the above approvals
being in place, it is done so entirely at the clients own risk.

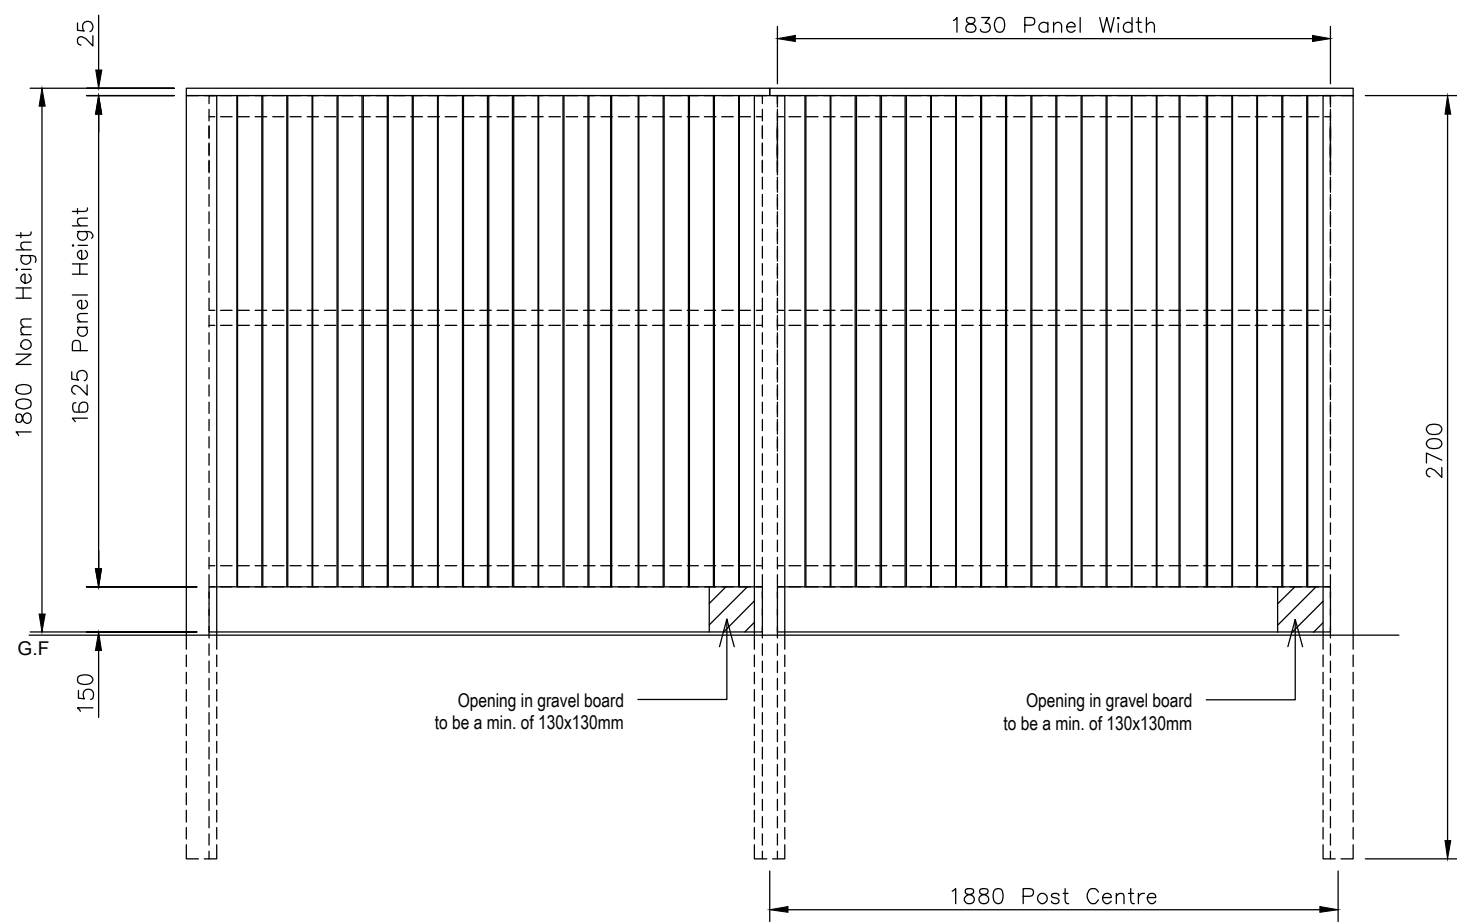

1 SECTION A-A

SCALE: 1:50@A1

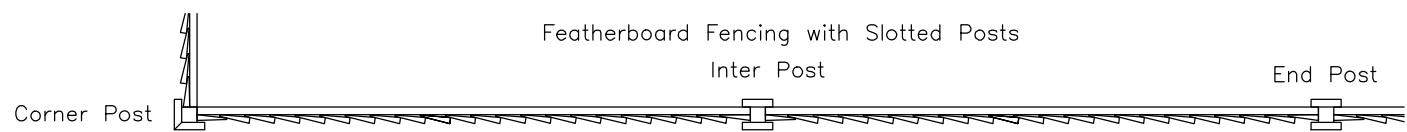

1.8m Featherboard Fencing (side fence)

SCALE: 1:50@A1





Typical Fence View



Typical hole on the gravel board (base of fence)

TYPICAL FEATHERBOARD FENCING

SCALE: 1:50@A1

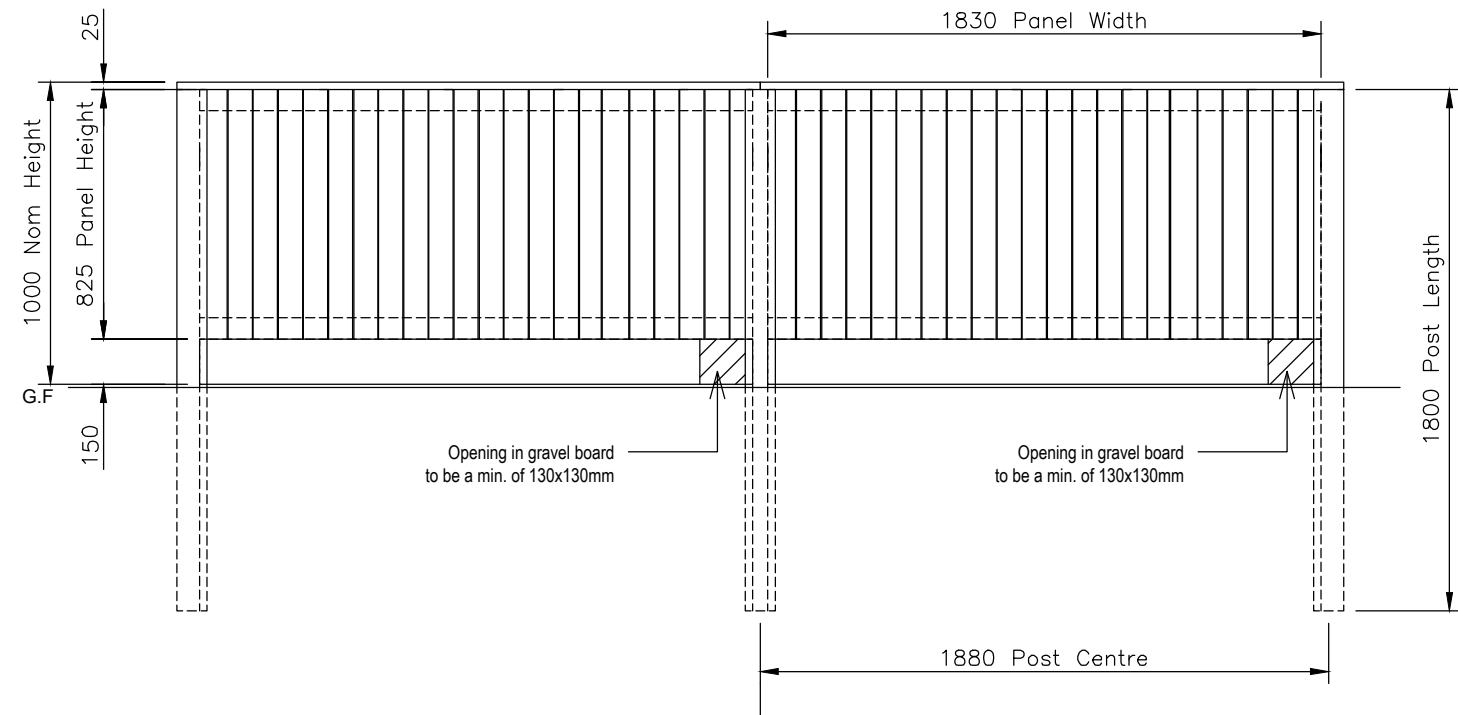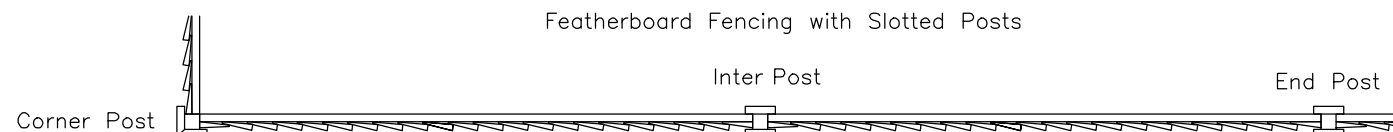

1.0m Featherboard Fencing (front fence)

SCALE: 1:50@A1

GENERAL NOTES:

Check and verify all dimensions prior to commencement of work. This drawing should be read in conjunction with all other contract documents including those by other consultants.

The survey information shown this drawing is based on a survey prepared by a third party and CDS Ltd accept no responsibility for the accuracy or completeness of the survey. Any discrepancies to be reported to CDS Ltd immediately.

This drawing is copyright of and shall remain the property of: **Creative Design and Structure Ltd**

Status Planning

Project	Land adjacent to 25 Tredegar Rd Emmer Green Reading RG4 8QE
Drawing Title	SECTION A-A; & PROPOSED LEVELS
 CREATIVE DESIGN & STRUCTURE LTD Henson House, Newtown Rd, Henley-on-Thames, RG9 1HG T: 01491 411922 W: www.creativedesignandstructure.co.uk	
Drawn	ED
Date	MARCH 2023
Drawing No.	04523-02
Scale	1:50 @ A1 1:100 @ A3
Rev.	