




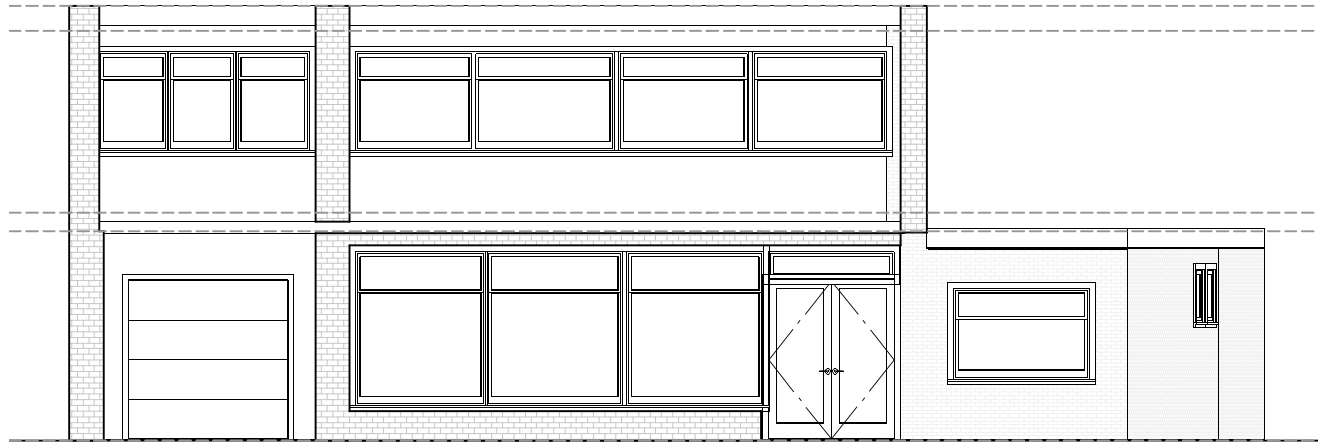


EXISTING FRONT (1:100)

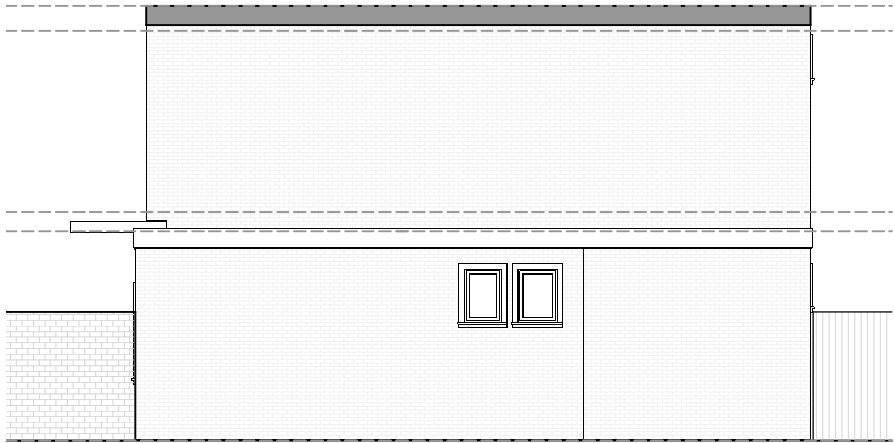


EXISTING SIDE (1:100)

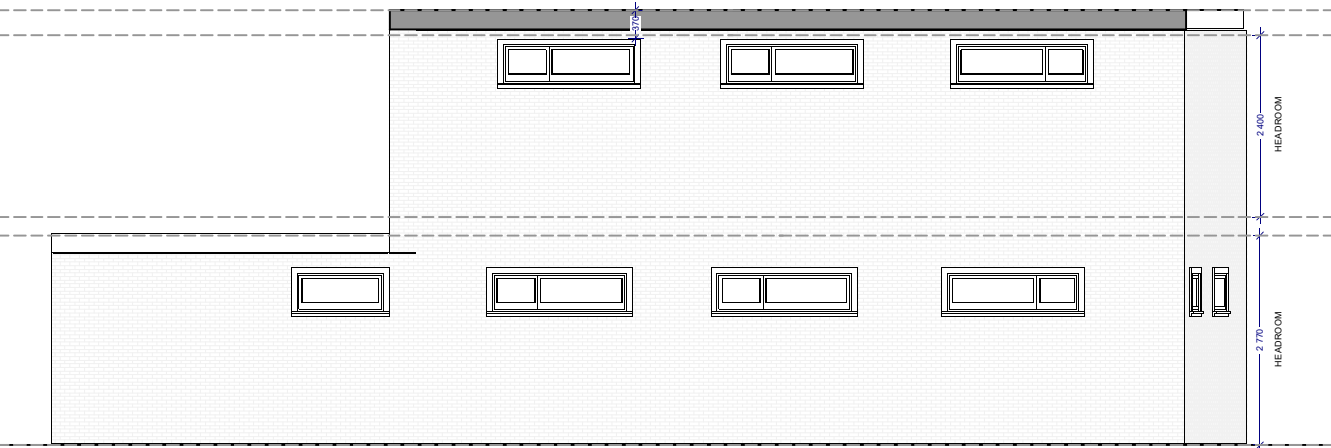

EXISTING REAR (1:100)

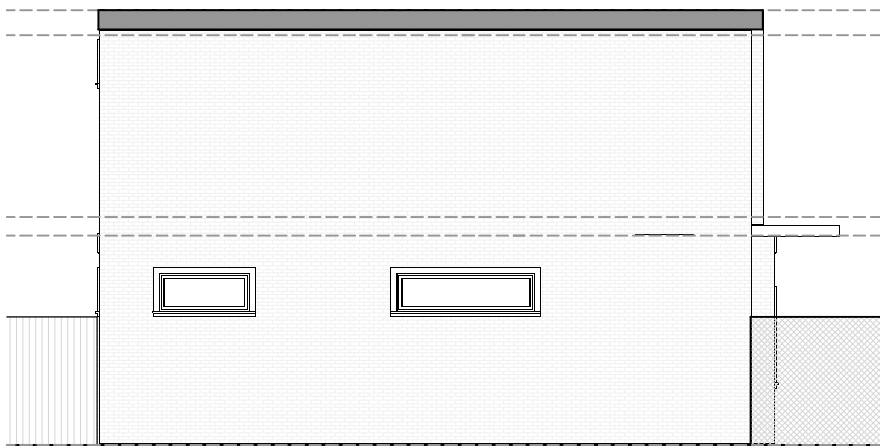

EXISTING SIDE (1:100)

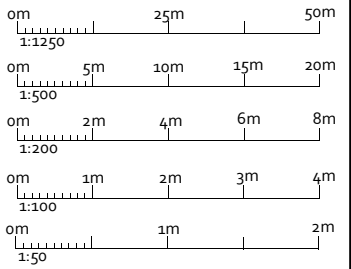

EXISTING
ELEVATIONS

AMENDMENTS	DATE:	REV.
------------	-------	------

Dimensions, area and levels where given are only approximate and subject to site survey. All dimensions are to be checked onsite. Figured dimensions only are to be taken from this drawings. This drawing is to be read in conjunction with all relevant consultants and for specialists drawings / documents and any discrepancy or variations are to be notified to the designer before the affects works commences. This drawing is the intellectual property of SAVOYS PROPERTIES LTD and must not be copied, reproduced, modified or distributed without the author's consent.



Savoys Office, Carter House,
West Drayton, Colham Mill Road,
Middlesex, UB7 7AE
T:020 3488 6740
E:planning@savoysproperties.co.uk

ADDRESS:
12 Tilbury Close, Caversham, Reading RG4 5JF

CLIENT:
Savoys Property Developments Ltd. 30 Yoden
Way, Peterlee, England, SR8 1AL

DRAWING: **PLANNING**
PROPOSAL: Alterations to rear fenestration
and insertion of external grilles to facilitate Prior
Approval 221058.

@ISO A3 (297 x 420)		
DRAWN: SC	DRAWING NUMBER	REV.
SCALE: AS SHOWN	2022-12TC-FP-4	1.0
DATE: 11/10/2022	SHEET: # 4 / 6	