

Rev.	Date	Note	Author	Checked
-	dd/mm/yy	Note	XXX	XXX

EXISTING FLAT 2 LOUNGE NON ORIGINAL CORNICE
(To be removed)

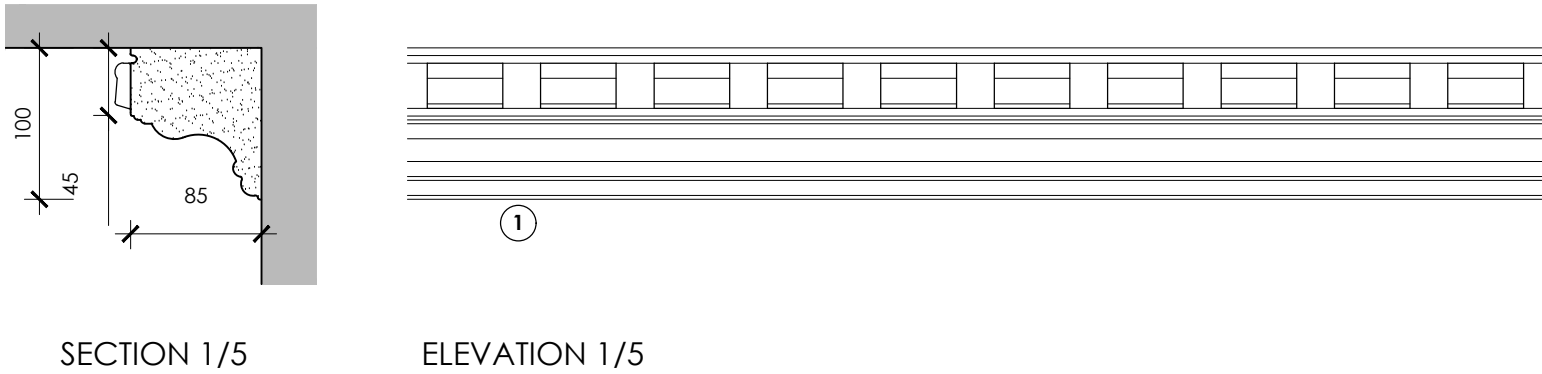


Figure 01



Figure 02

EXISTING FLAT 2 LOUNGE NON ORIGINAL FRIEZE
(To be removed)

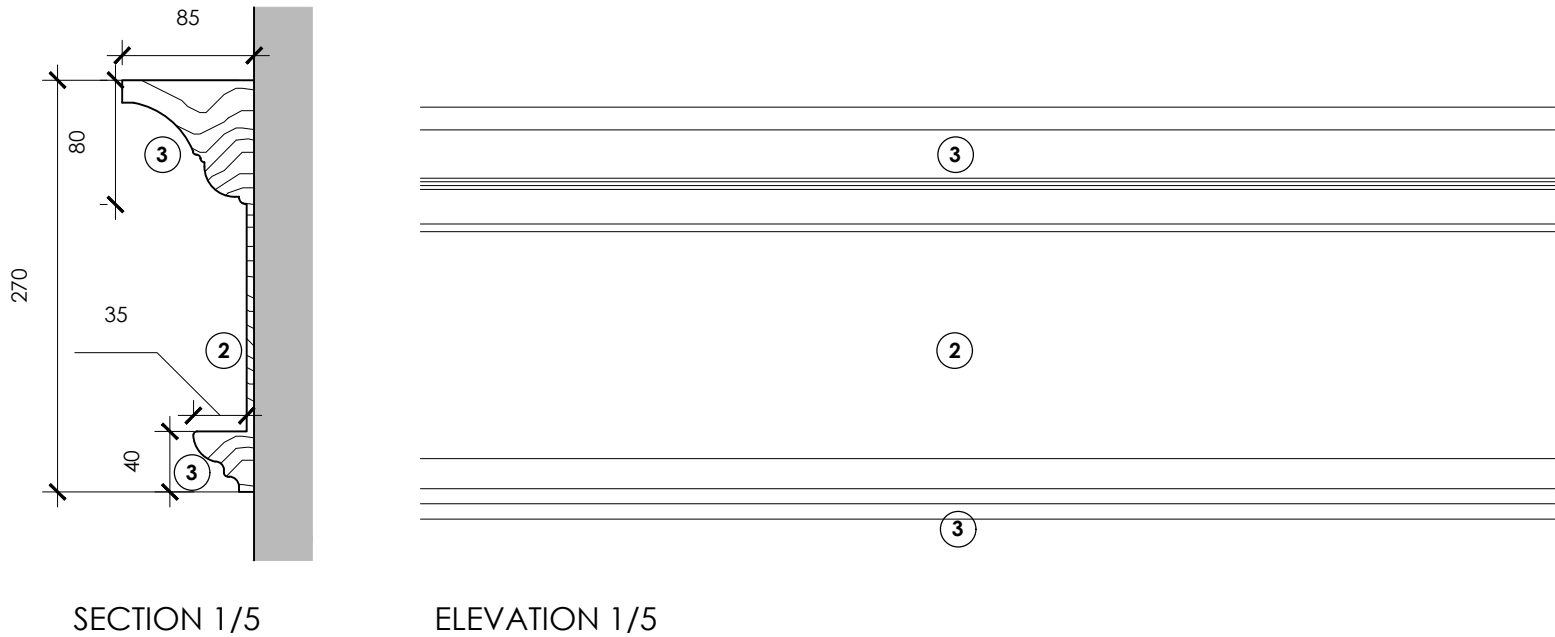


Figure 03



Figure 04

MATERIAL KEY

- ① Decorative plaster cornice
- ② Textured lincrusta wallpaper with grape & vine leaf motif
- ③ Painted timber frieze moulding details

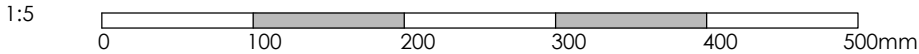


Figure 05

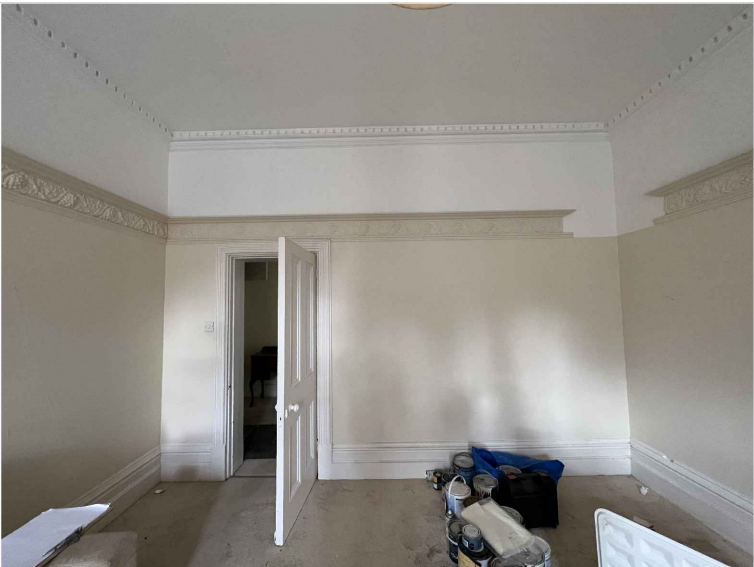


Figure 06

Project	Refurbishment & Alterations Carlisle House Reading RG1 7NG					Drawing	Drawing & Photographic Recording: Existing Non-Original Cornice & Frieze			
						Job-Dwg Number	18009-PL-36		Rev.	-
Client	Turner Property Ltd					WESTON + CO ARCHITECTS Watlington House 44 Watlington Street Reading, RG1 4RJ T. 0118 375 0252 www.weston-co.com				
Status	Planning									
Scale	1/5		Sheet Size A3							
Author	IG	Checked	CTW	Date	17/04/2023					