

18th August 2022

Mr Gaurav Vahi

By Email: geurospeak@gmail.com

Your contact is:

Vivienne Rumbold, GI & Business Systems

Dear Mr Vahi

CONFIRMATION OF ADDRESSES.

RE: Conversion of upper floor of 11-12 Market Place, Reading into 17 Flats

I am writing to inform you that I have had confirmation back from Royal Mail regarding the postcode for your development. The registered addresses are:-

- Flats 1 to 18 (excl 13), 12A Market Place, Reading, RG1 2EG

Please see attached location Plan and plot to Postal.

It is the responsibility of the developer to supply and fix a sign detailing the number on the property.

Please inform any relevant parties that for postal delivery purposes this address / these addresses will need to be activated by Royal Mail as and when they become occupied. This can be done by contacting Royal Mail on 0345 601 1110, then selecting “option 3”, and then “option 1”. You can also do this online using the following link: [Developer Contact - Activate a New Property \(royalmail.com\)](#)

Yours sincerely

Vivienne Rumbold
Street Naming and Numbering,
GI & Business Systems


STREET NAMING AND NUMBERING

Plot to Postal List for: Flats 1 to 18 (excl 13), 12A Market Place, Reading, RG1 2EG.

Date: 18th August 2022

All properties listed below are for Residential use

Plot Number	Level	Part Name or Number	Primary Name or Number	Road Name	Locality	Town	Postcode
Flat 1	First Floor	Flat 1	12A	Market Place		Reading	RG1 2EG
Flat 2	First Floor	Flat 2	12A	Market Place		Reading	RG1 2EG
Flat 3	First Floor	Flat 3	12A	Market Place		Reading	RG1 2EG
Flat 4	First Floor	Flat 4	12A	Market Place		Reading	RG1 2EG
Flat 5	First Floor	Flat 5	12A	Market Place		Reading	RG1 2EG
Flat 7	First Floor	Flat 6	12A	Market Place		Reading	RG1 2EG
Flat 6	First Floor	Flat 7	12A	Market Place		Reading	RG1 2EG
Flat 8	Second Floor	Flat 8	12A	Market Place		Reading	RG1 2EG
Flat 9	Second Floor	Flat 9	12A	Market Place		Reading	RG1 2EG
Flat 11	Second Floor	Flat 10	12A	Market Place		Reading	RG1 2EG
Flat 10	Second Floor	Flat 11	12A	Market Place		Reading	RG1 2EG
Flat 12	Third Floor	Flat 12	12A	Market Place		Reading	RG1 2EG
Flat 13	Third Floor	Flat 14	12A	Market Place		Reading	RG1 2EG
Flat 15	Third Floor	Flat 15	12A	Market Place		Reading	RG1 2EG
Flat 14	Third Floor	Flat 16	12A	Market Place		Reading	RG1 2EG
Flat 16	Fourth Floor	Flat 17	12A	Market Place		Reading	RG1 2EG
Flat 17	Fourth Floor	Flat 18	12A	Market Place		Reading	RG1 2EG

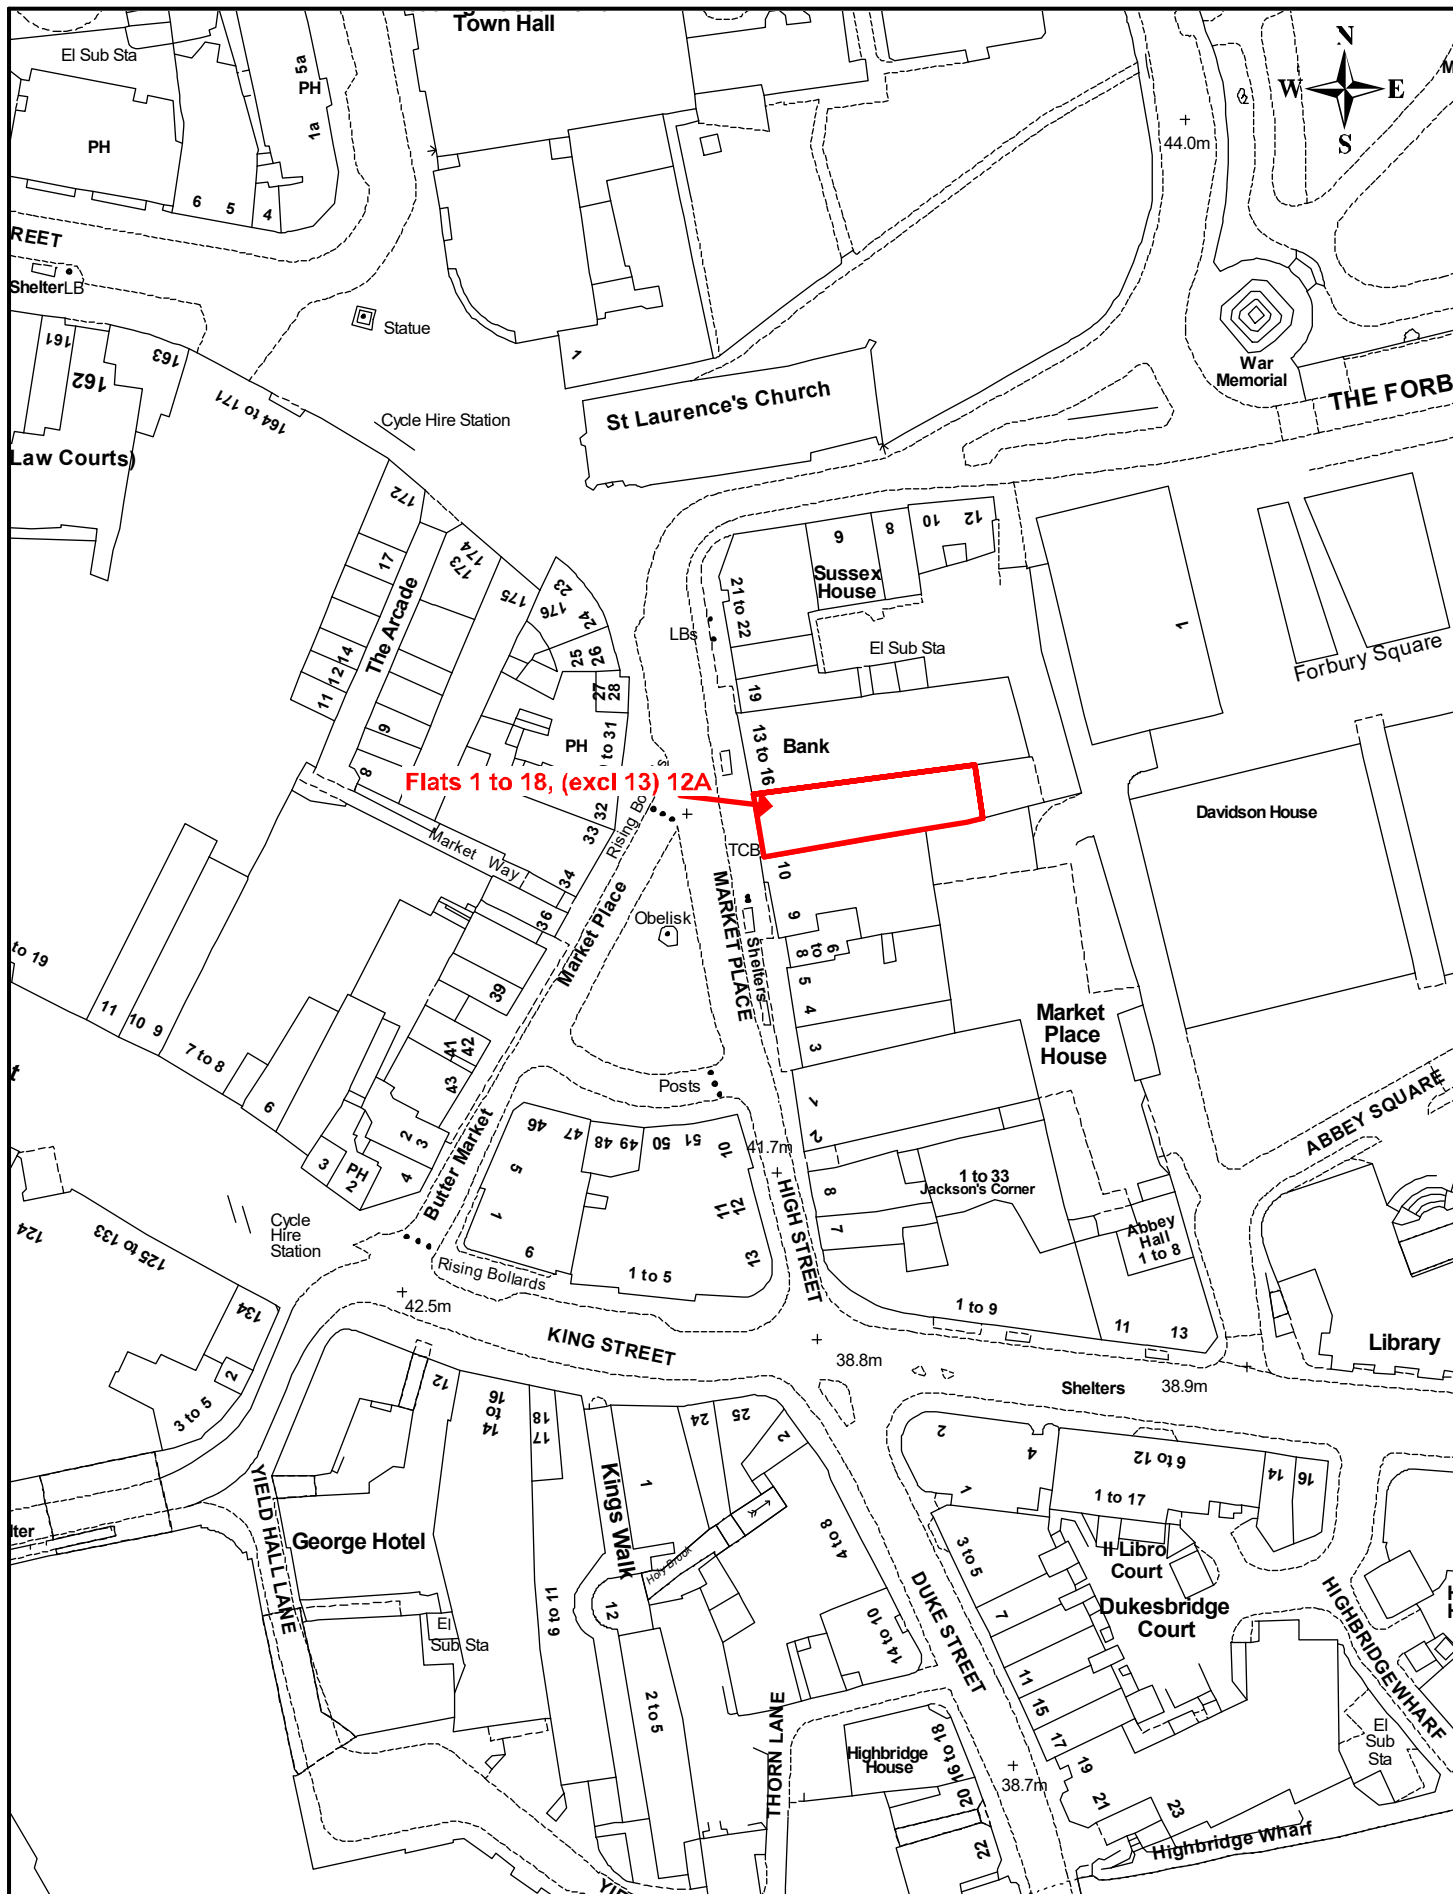

Title: Street Naming and Numbering

Flats 1 to 18 (excl 13), 12A Market Place, Reading, RG1 2EG

SN&N Ref.: 34520220801

Produced by GI & Business Systems

Date: 18/08/2022

Scale at A4: 1:1250

Ref: SNN\RBC\2022\August\34520220801

