


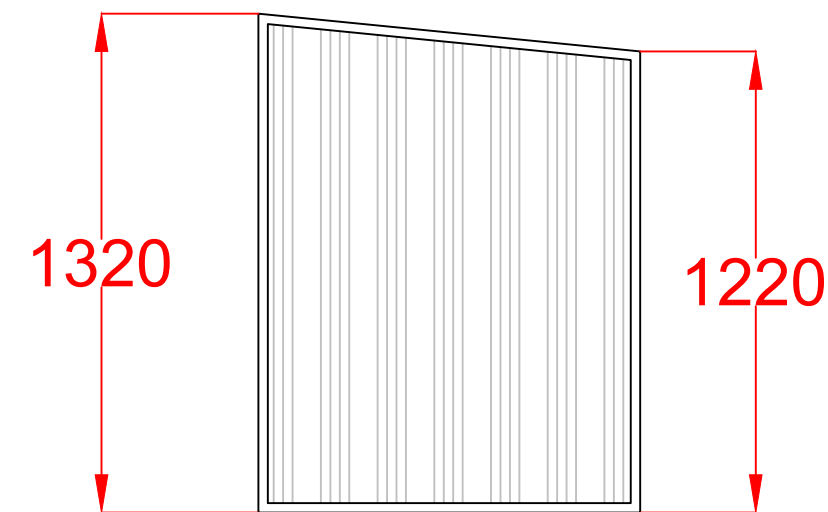
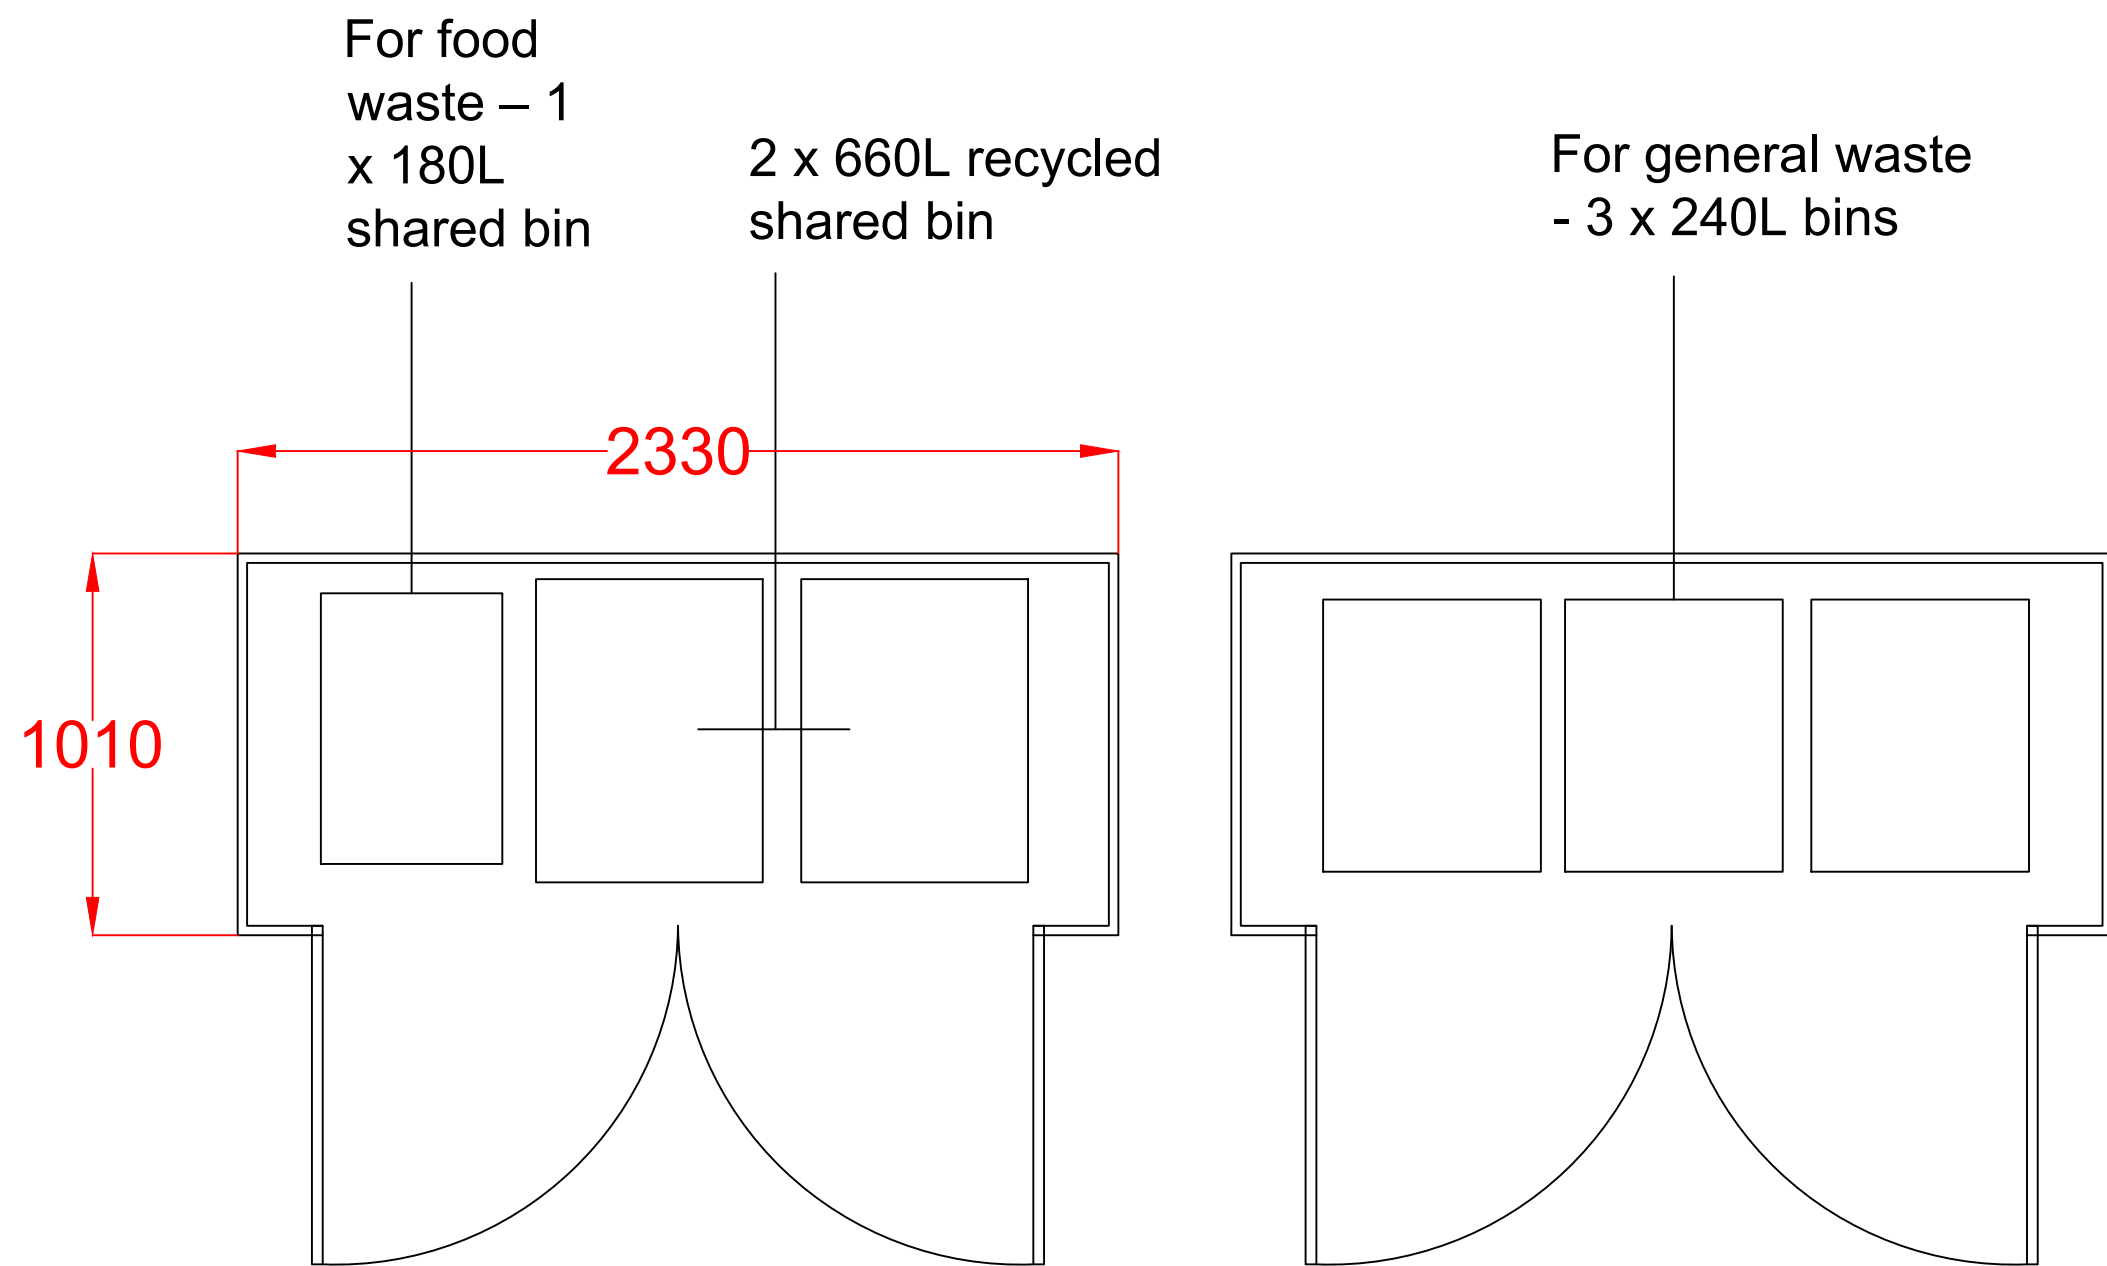


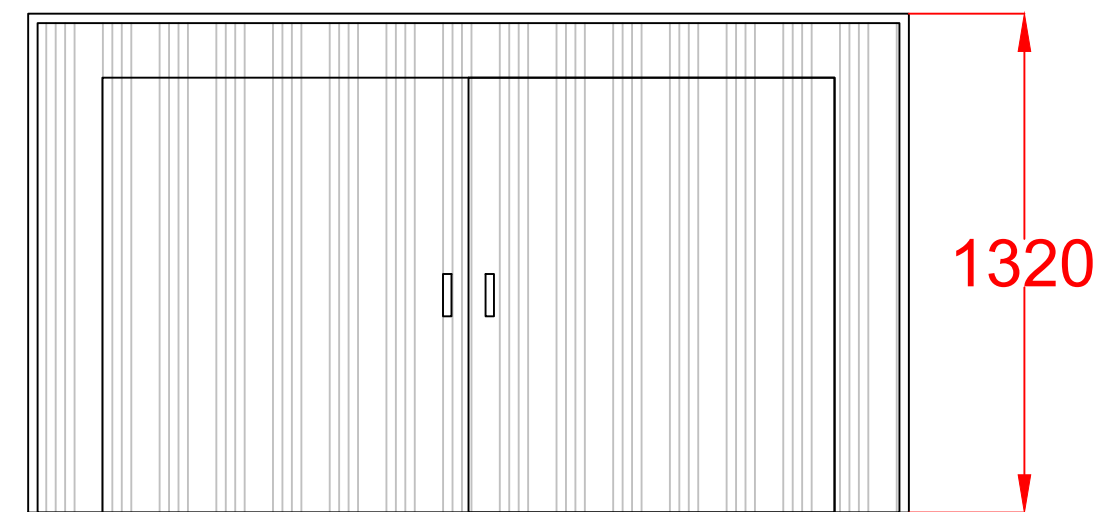

SIDE

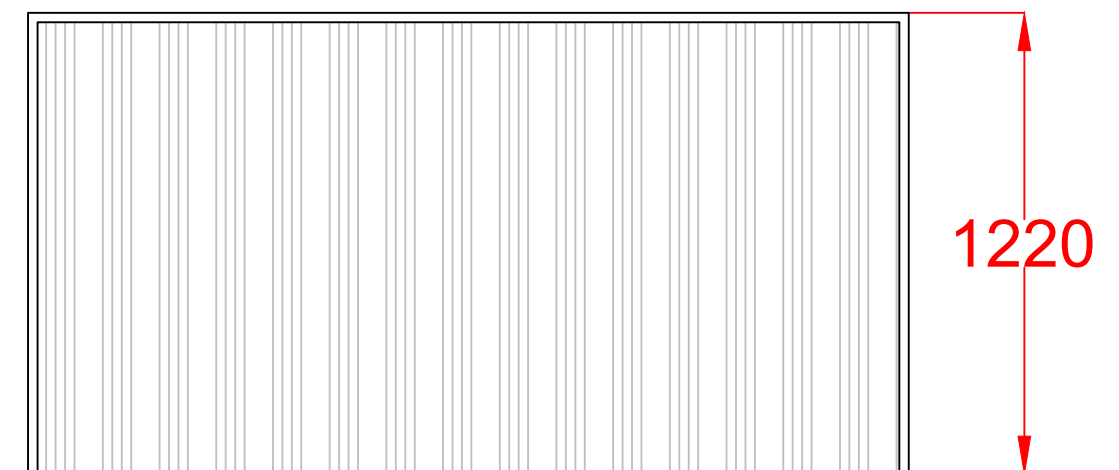

FRONT

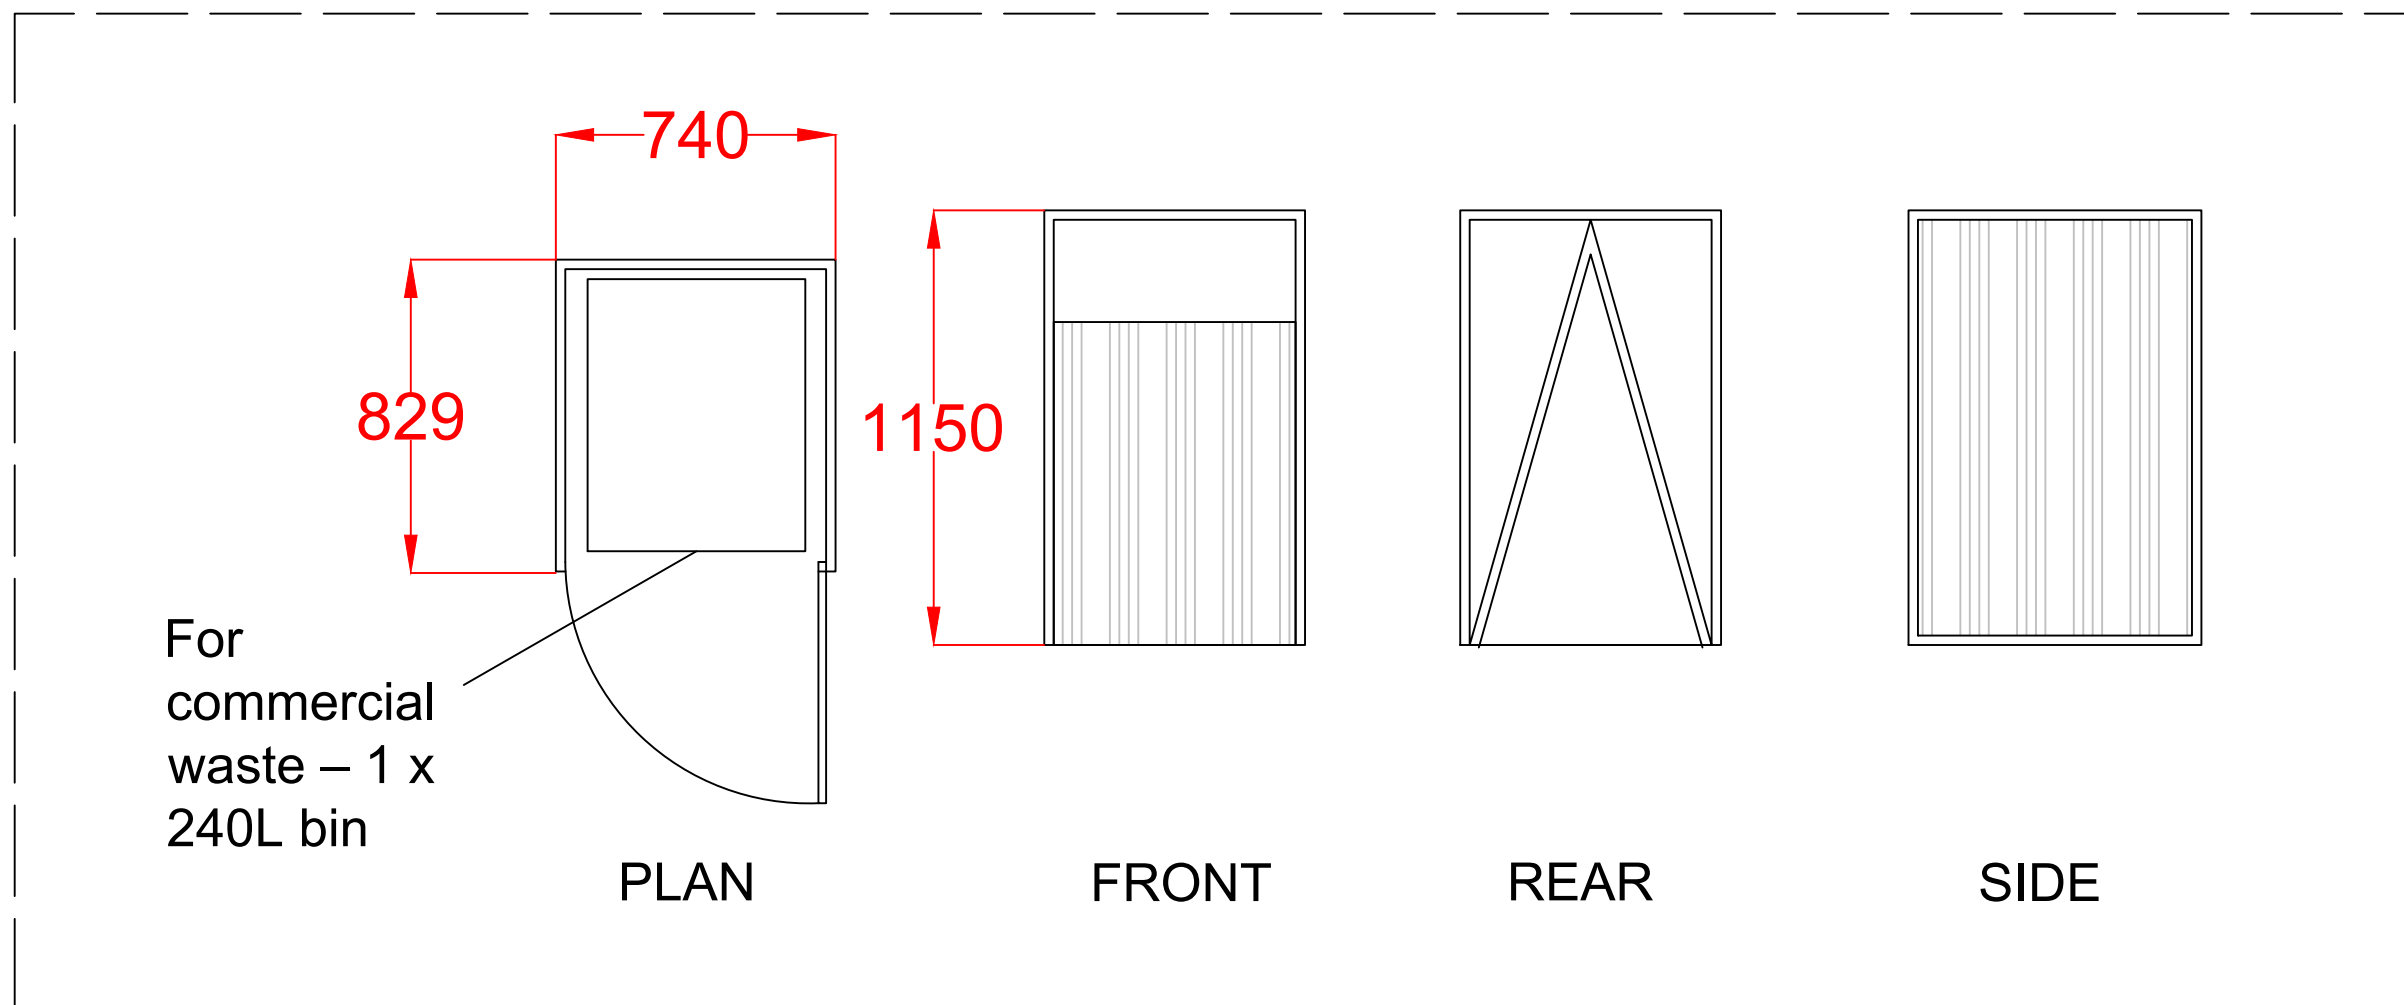

REAR

The metal bin store is made from 0.3mm high grade galvanised steel which gives the metal bin store incredible weather resistance which means there is minimal chance of water entering the interior of the bin store. The steel used in manufacturing a bin store also means that the structure is rodent proof so there is no access for unwanted visitors. The metal materials of the bin store also means that the garden building requires little to no maintenance once installed due to the anti-rust and anti-rot properties.

31.05 RevA - Amended design		
STUDIOKAZAAD		
Status		
Planning		
This document and all information herein is confidential and the intellectual property of StudioKAZAAD. It is disclosed in confidence on terms that it will not be disclosed to any third party, used, sold, loaned, licensed, or reproduced in whole or in any part in any manner or form for manufacturing, tendering or for any other purpose without the written permission of StudioKAZAAD. The copyright is retained by StudioKAZAAD.		
© StudioKAZAAD		
Client		
RP		
Project		
90 London Street, Reading Change of Use - Listed Building Consent		
Title		
Proposed Bin Storage		
Drawn	Date:	Scale (at A2)
KO	May 2023	1:20
Dwg no.	Revision No.	
RG14SJ/PA12	A	