


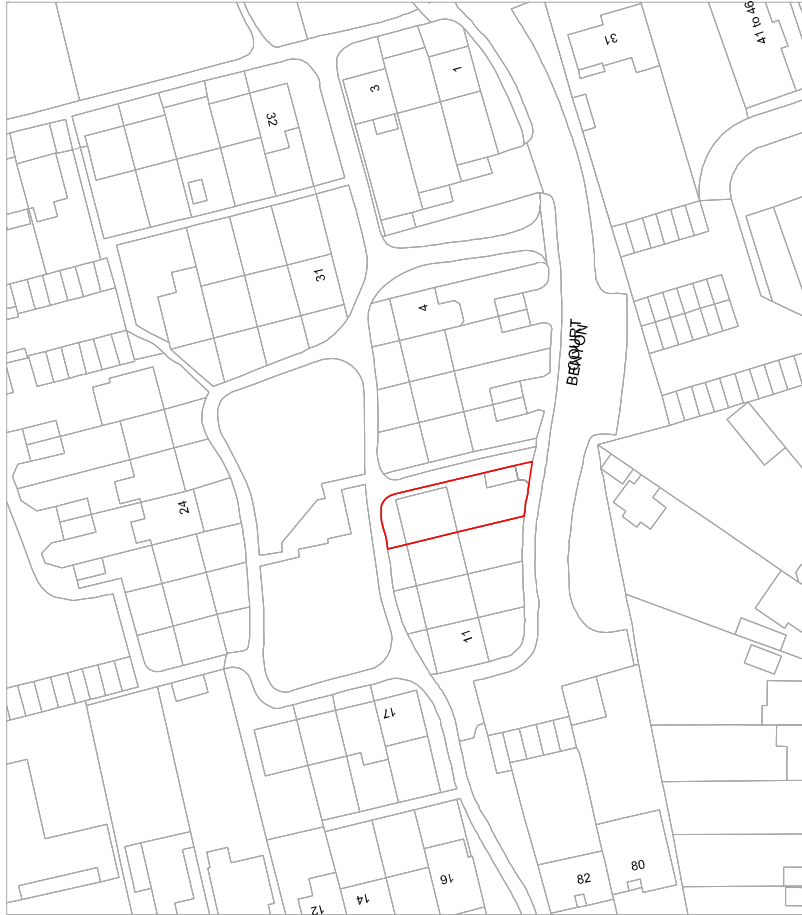

Project 8 BENYON COURT, READING RG1 6HR		
Title SITE LOCATION PLAN		
Drawing Number 04	Revision	Scale 1:1250 @ A4
		Date 11/06/2022