


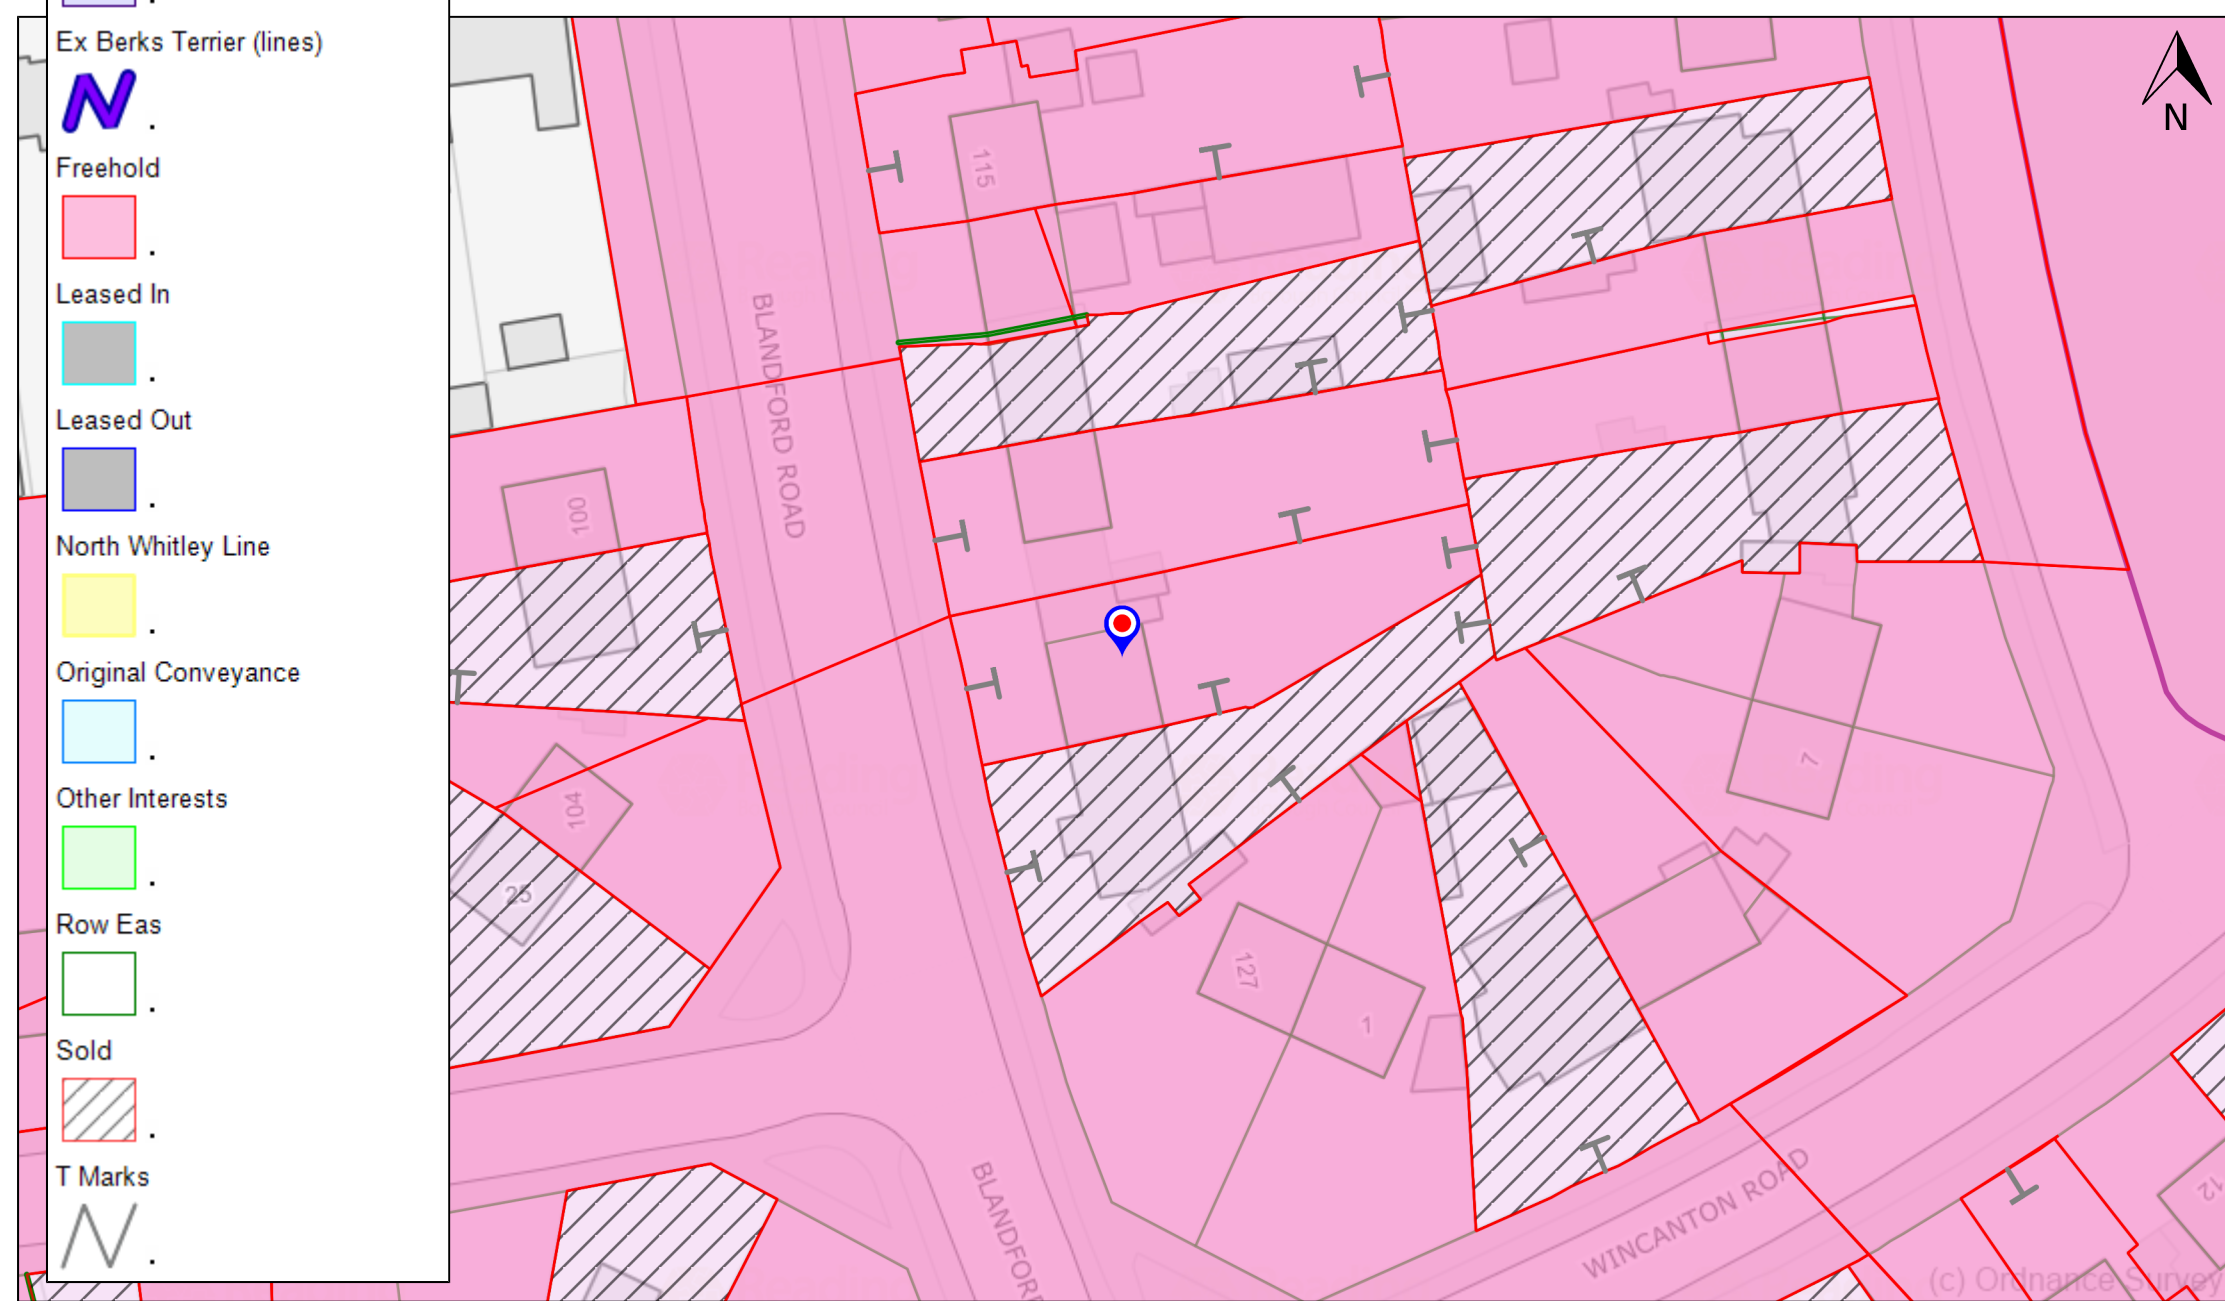

123 Blandford Road,
Reading RG2 8RS

Scale: 1:500

Printed on:2022-12-14 11:46:03



Reading
Borough Council
Working better with you