
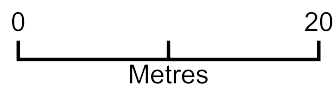


291 Basingstoke Road

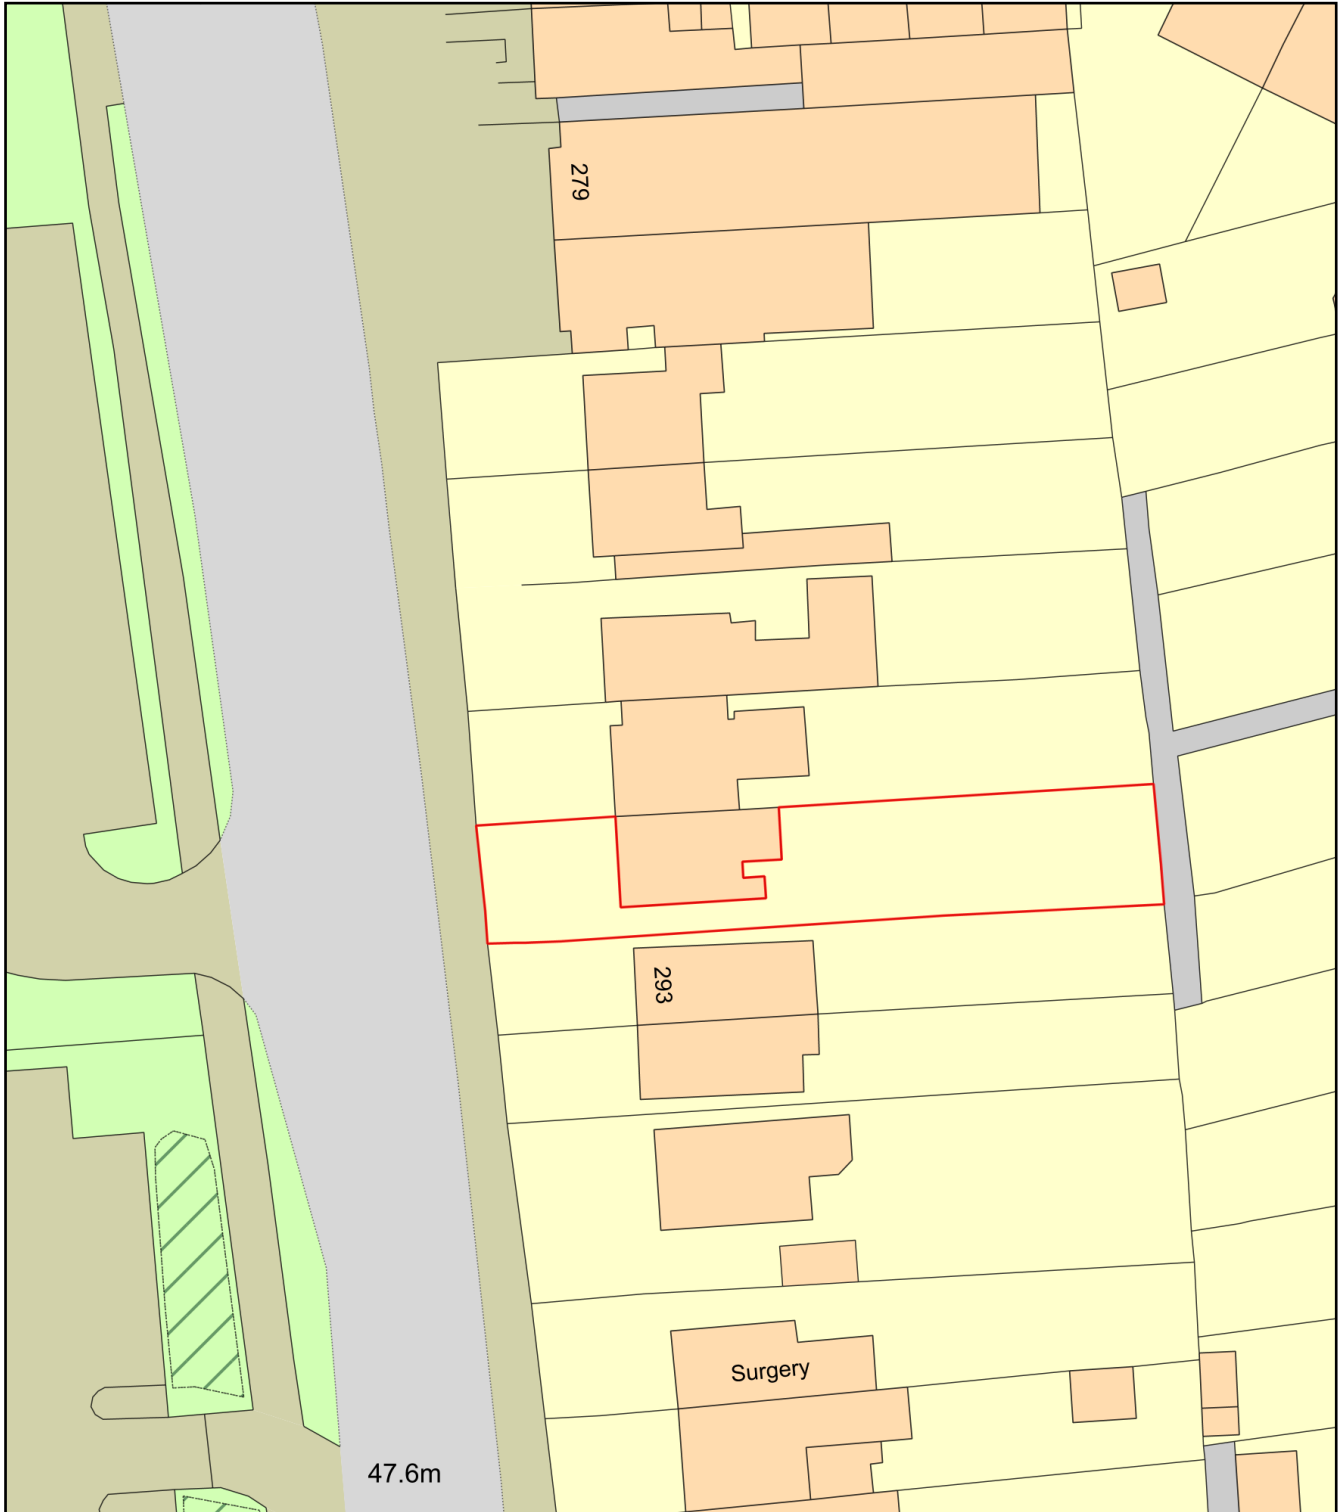

Plan Produced for: Danish A Muhammad

Date Produced: 07 Apr 2023

Plan Reference Number: TQRQM23097091640002

Scale: 1:500 @ A4