


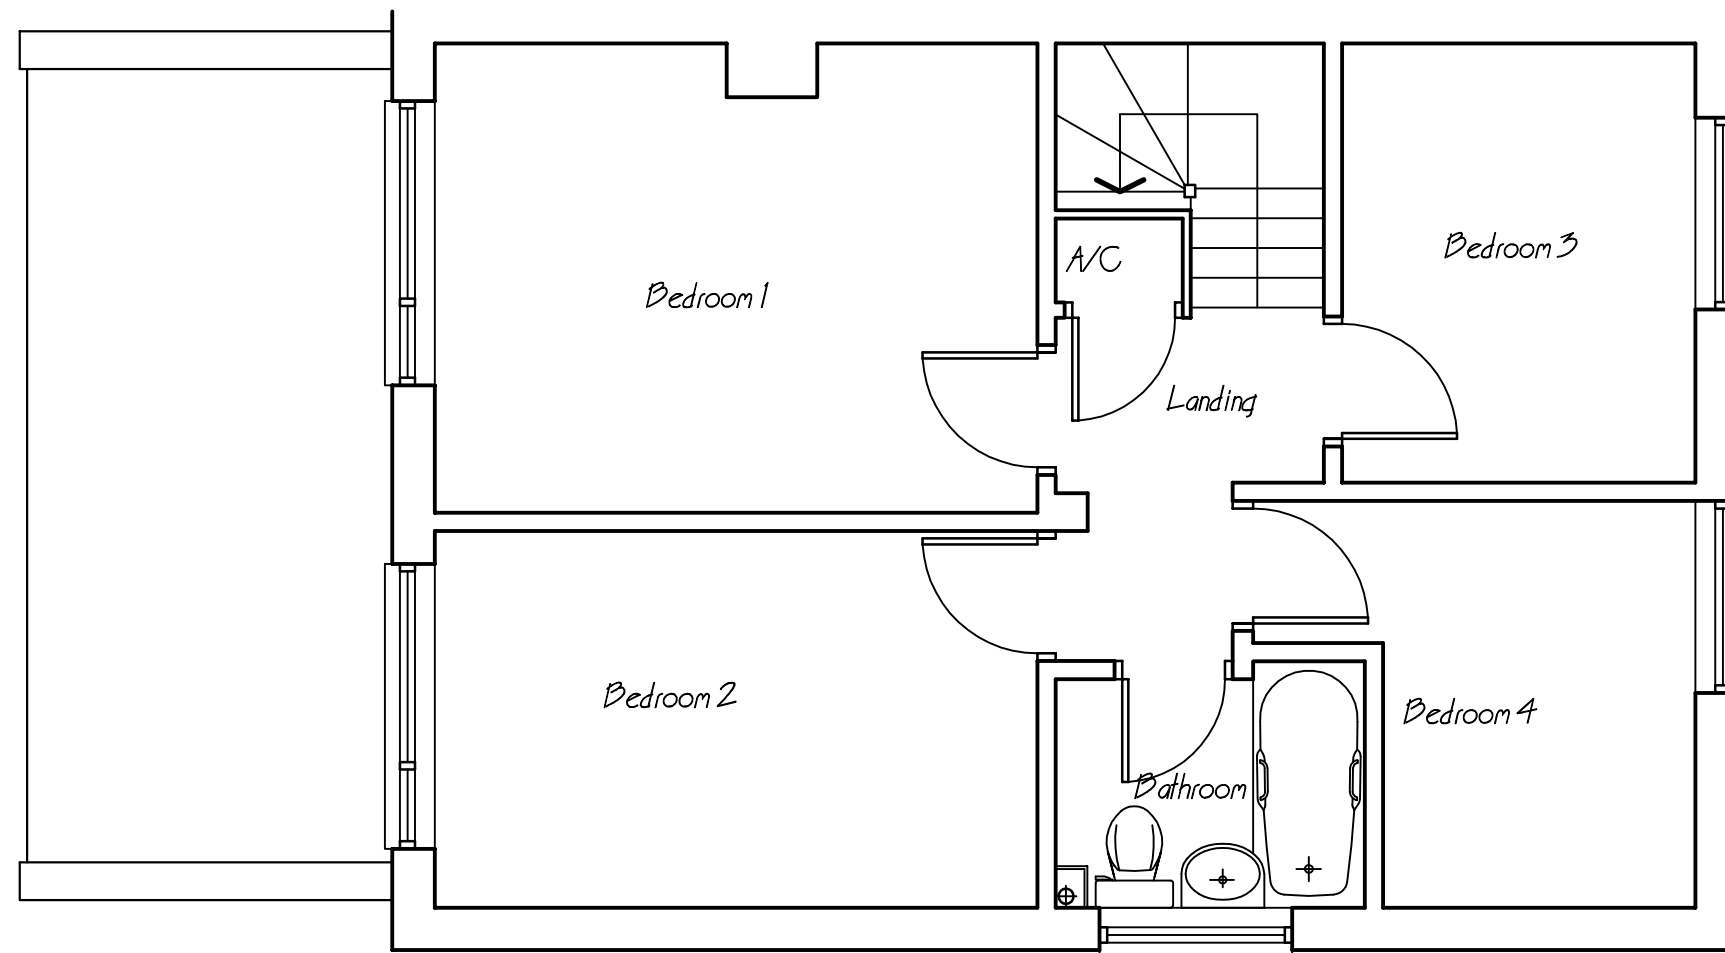

NOTE

ALL MATERIALS INTENDED TO BE USED ON NEW EXTENSION ARE TO MATCH EXISTING.

THIS DRAWING HAS BEEN PREPARED WITHOUT THE BENEFIT OF AN ACCURATE SITE SURVEY

ALL BATHROOM AND KITCHEN FITTINGS AND LAYOUTS ARE INDICATIVE ONLY



SCALE BAR 1 : 50



RICHARD FENN DESIGNS LIMITED

11 HARRIER CLOSE, WOODLEY,
READING, BERKSHIRE. RG5 4PE.
Telephone READING (0118) 9691684
E-Mail : architect@ntlworld.com

PROPOSED TWO STOREY SIDE EXTENSION AND
SINGLE STOREY FRONT EXTENSION TO
10 VENITIA CLOSE, EMMER GREEN, READING
for MR and MRS STEVEN PETTITT

EXISTING FIRST FLOOR LAYOUT

DATE	SCALE
20th MARCH 2023	1 : 50

DRAWING No.	REVISION
-------------	----------

SP12