

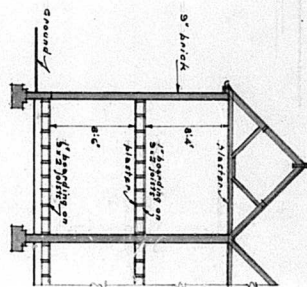


Appendix 1


PROPOSED CONVERSION OF HOUSE TO 2 FLATS AT NO 9, PRIEST HILL, CAVERSHAM.
Scale: 1/8" to one foot.

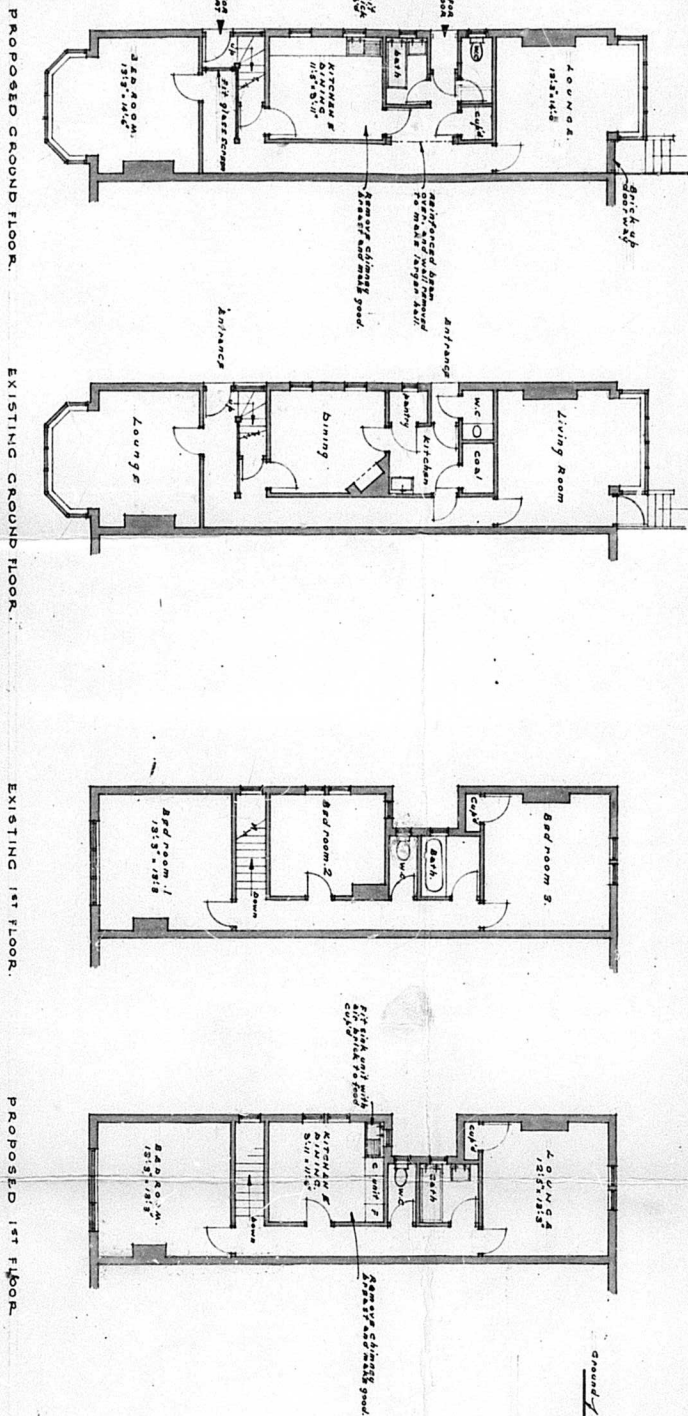

SECTION A-A

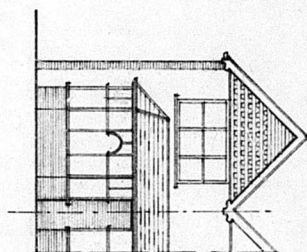

FRONT ELEVATION

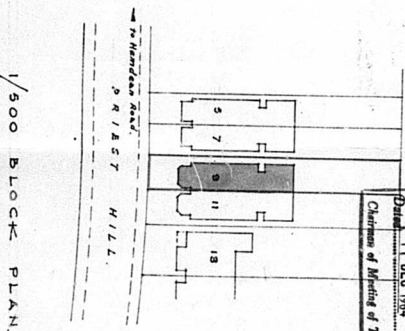

COUNTY BOROUGH OF READING
APPROVED UNDER THE TOWN AND COUNTRY
PLANNING ACT 1964
PLANNING GENERAL DEVELOPMENT ORDER AND SUBJECT
TO THE TOWN AND COUNTRY PLANNING ACTS OF
PARLIAMENT IN FORCE.
Date: 11 DEC 1964
Chairman of Meeting of Town Planning and Buildings Committee.

4. S. S. S.