


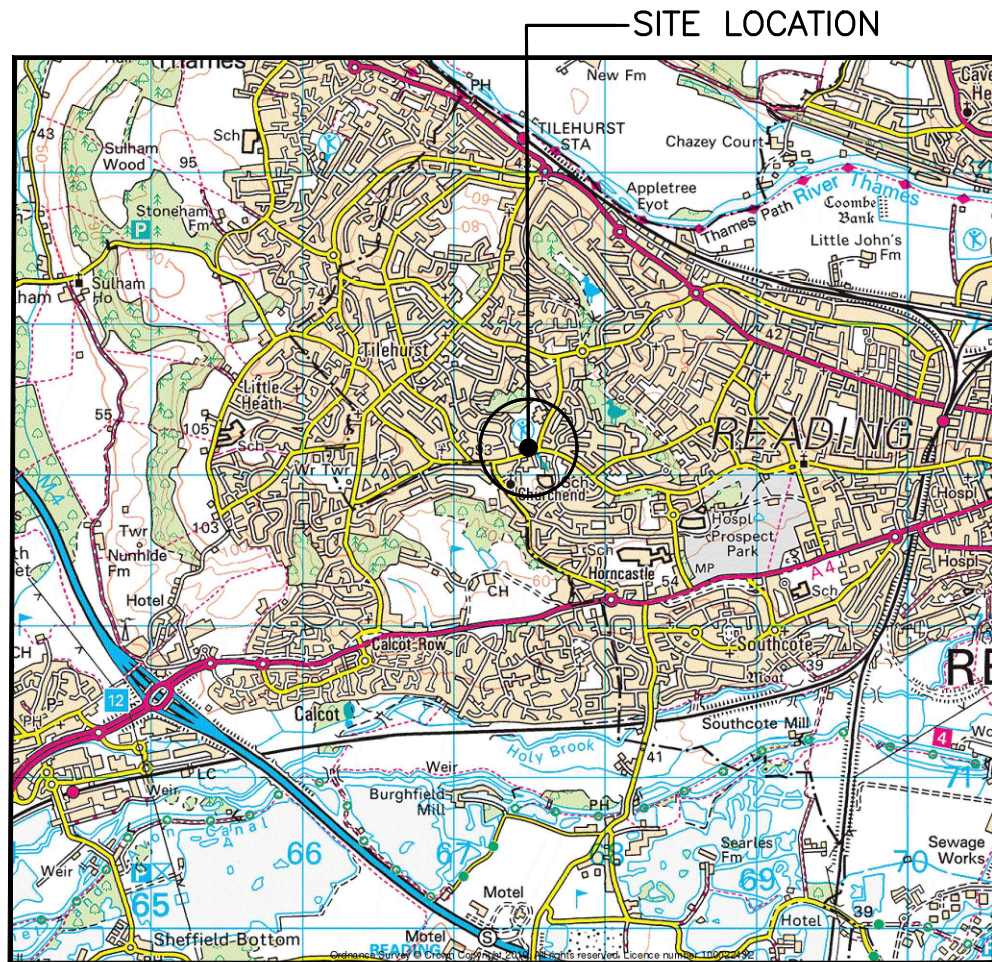


SITE LOCATION (Scale 1:50000)

Ordnance Survey map extract
based upon Landranger map series
with the permission of the controller of
Her Majesty's Stationery Office
Licence no. 0100023487
Crown copyright.

0 500 1000 1500 2000 2500m
1:50000




SITE PHOTOGRAPH

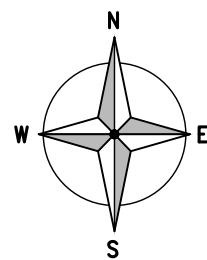

1732.00

1731.00

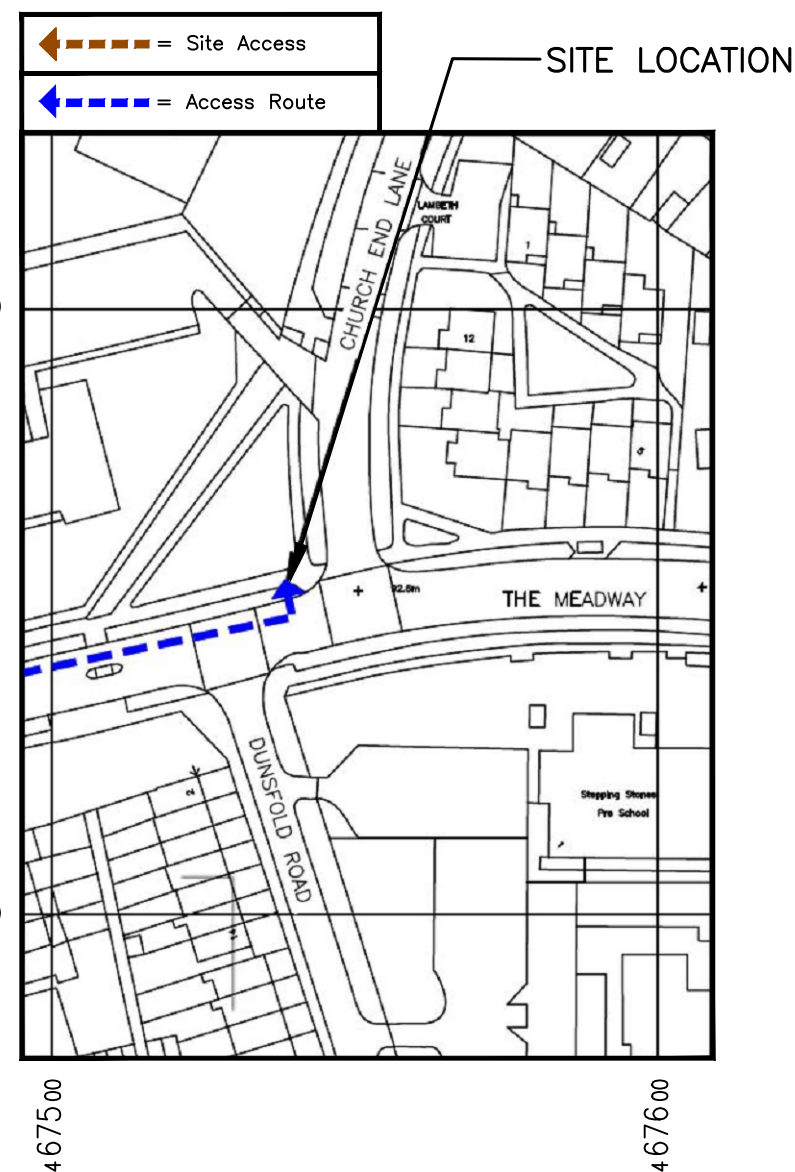

DETAILED SITE LOCATION (Scale 1:1250)

Based upon Ordnance Survey map extract
with the permission of the Controller of
Her Majesty's Stationery Office.
Crown copyright.
Licence No. 100020449

0 12.5 25 37.5 50 62.5m
1:1250

ALL DIMENSIONS ARE IN mm UNLESS NOTED OTHERWISE

N.G.R. E: 467540 N: 173154

DIRECTIONS TO SITE:
FROM M4 JUNCTION 12, TAKE THE A4 EXIT TO
THEALE/READING (W). AT THE ROUNDABOUT, TAKE THE
1ST EXIT ONTO BATH RD/A4, GO THROUGH 2
ROUNDABOUTS FOR 0.9 MILES. TURN LEFT ONTO OLD
BATH ROAD AND CONTINUE ONTO LANGLEY HILL FOR THE
NEXT 0.6 MILES. AT THE ROUNDABOUT, TAKE THE 2ND
EXIT ONTO HALLS ROAD FOR 0.4 MILES. AT THE T
JUNCTION, TURN RIGHT ONTO THE MEADWAY, GO THROUGH
1 ROUNDABOUT AND THE DESTINATION WILL BE ON THE
LEFT ADJACENT TO THE TRAFFIC LIGHTS IN 0.4 MILES.

REV	MODIFICATION	BY	CH	DATE
A	Issued for Approval	JAB	WHT	17.02.2023



WHP Telecoms Ltd
Faraday Court
401 Faraday Street
Birchwood Park
Warrington WA3 6GA
Tel: 01925 424100 Fax: 01925 424101
e-mail: info@whptelecoms.com



Cell Name		Opt.
THE MEADWAY (CNR CHURCH END LA		-
Cell ID No		
CORNERSTONE	VMO2	VF
13066223	N/A	47115_22

Site Address / Contact Details

CHURCH END LANE
READING
BERKSHIRE
RG30 4PL

Drawing Title: SITE LOCATION MAPS			
Purpose of issue: PLANNING			Dwg Rev:
Drawing Number: 100			A
Surveyed By: WHP		Original Sheet Size: A3	Pack Issue:
Drawn: JAB	Date: 17.02.2023	Checked: WHT	Date: 17.02.2023 A

The drawings comply with VF Standard ICNIRP guidelines.
Designed in accordance with Cornerstone documents: SDN0009v6.