

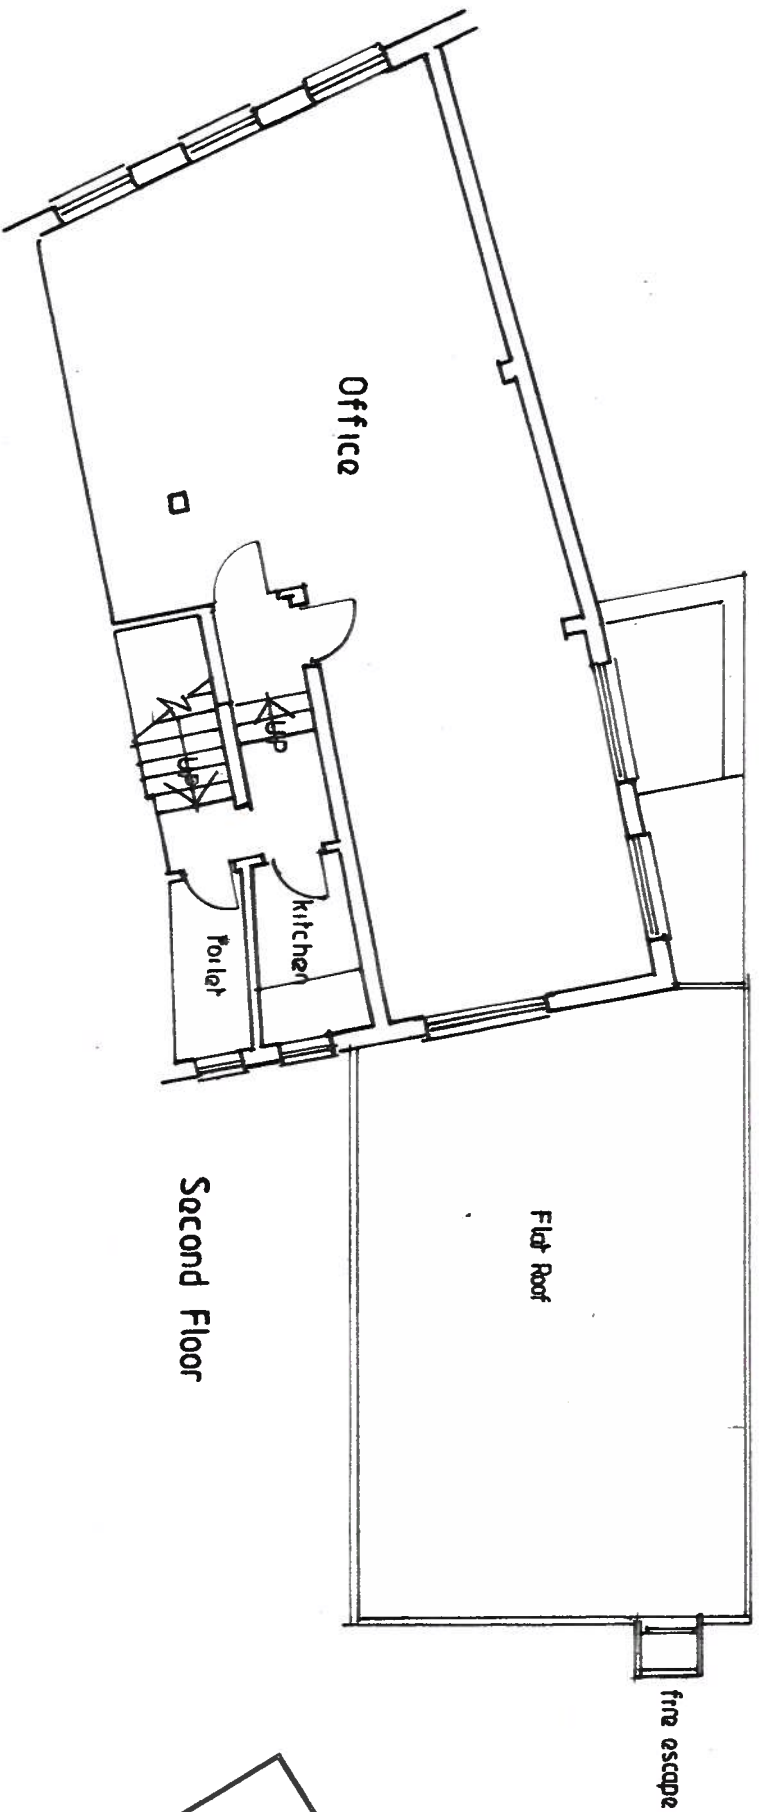


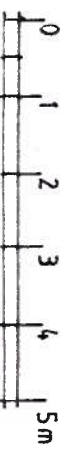

PLANNING
17 JAN 2023
READING BOROUGH COUNCIL

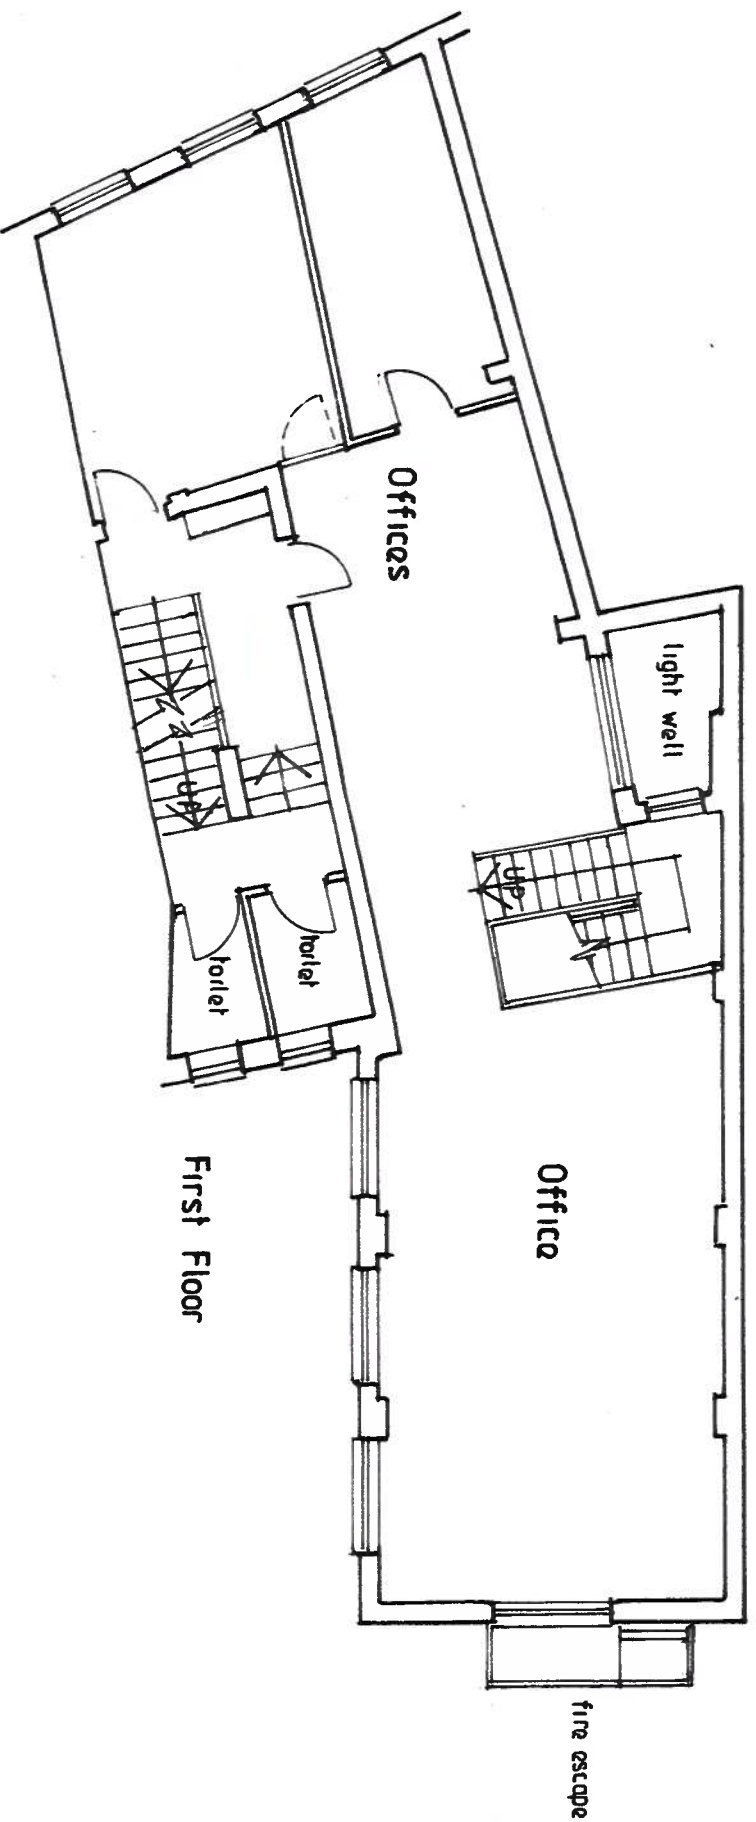

Residential Conversion,
29 Castle Street, Reading.
for Roger Hicks

1st + 2nd
Floor Plans
Existing

1:100
March 2022

Matt Andrews
Architect
24 Northcourt Avenue
Reading RG2 7HA
Berkshire

CA & A