

Sheet Notes

- a. the drawing is copyright protected and may not be used, reproduced or relied upon by any third party except as explicitly agreed by MAPL
- b. all dimensions are in millimetres unless noted otherwise
- c. all measurements must be obtained from stated dimensions only and not be scaled off except for Local Authority Planning application purposes
- d. all drawings must be read in conjunction with all other project drawings and any discrepancies reported immediately for clarification
- e. full schedules, specification notes and legends are located on drawings numbered '900' to '999' (900 series)

0	21.10.2022	JWR	First issue
Rev	Date	By	Description

m

a

michael aubrey

partnership

• 0118 962 9666 • www.mapl.co.uk

Client

Mrs. E. Guy

Project Address

31 Priest Hill, Caversham,
Reading, Berkshire. RG4 7RZ

Project Description

Single Storey Rear Extension

Sheet Title


Plans - Basement, Ground &
First Level - Existing GA

Sheet Ref.	MAP-C4458-111	Rev.	0
------------	---------------	------	---

Project Ref.	C4458	Date	21.10.2022
--------------	-------	------	------------


Drawn by	APC	Checked by	CB
----------	-----	------------	----

Scale	1 : 100	Sheet Size	A3
-------	---------	------------	----

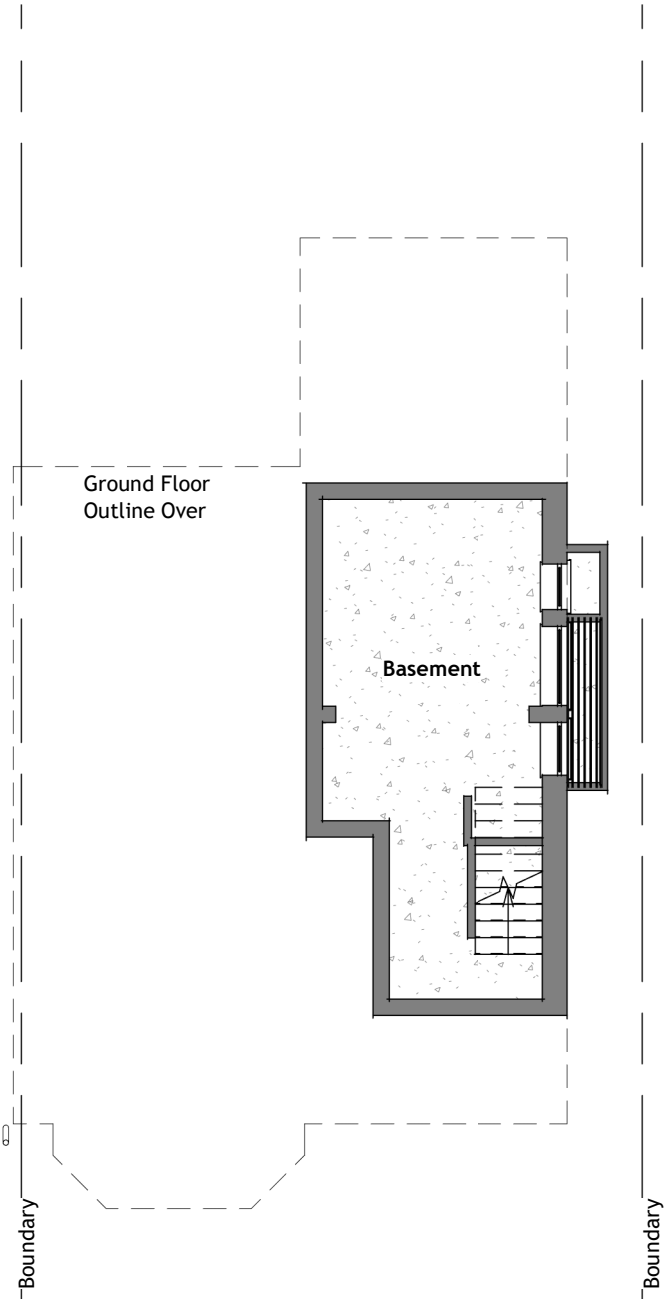


Existing Basement Level Plan

General Arrangement | Basement | Scale 1 : 100

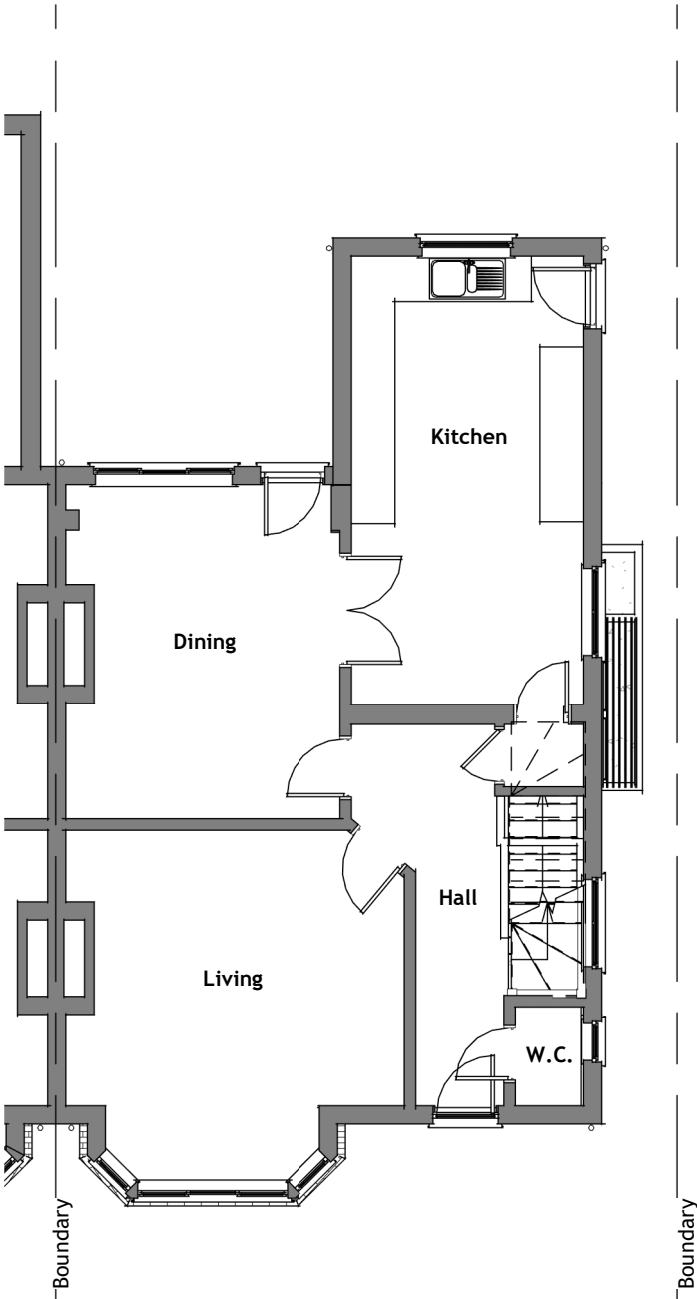

Existing Ground Level Plan

General Arrangement | 00-FFL | Scale 1 : 100

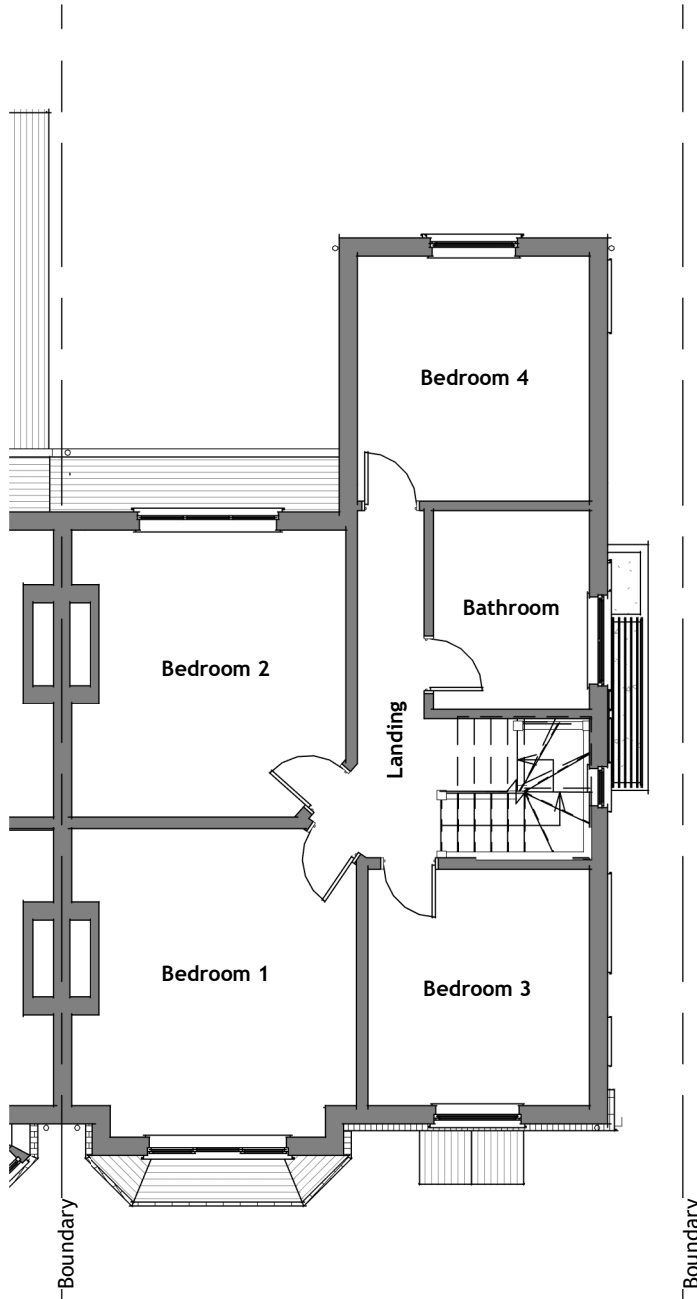

Existing First Level Plan

General Arrangement | 01-FFL | Scale 1 : 100

