


GROUND FLOOR

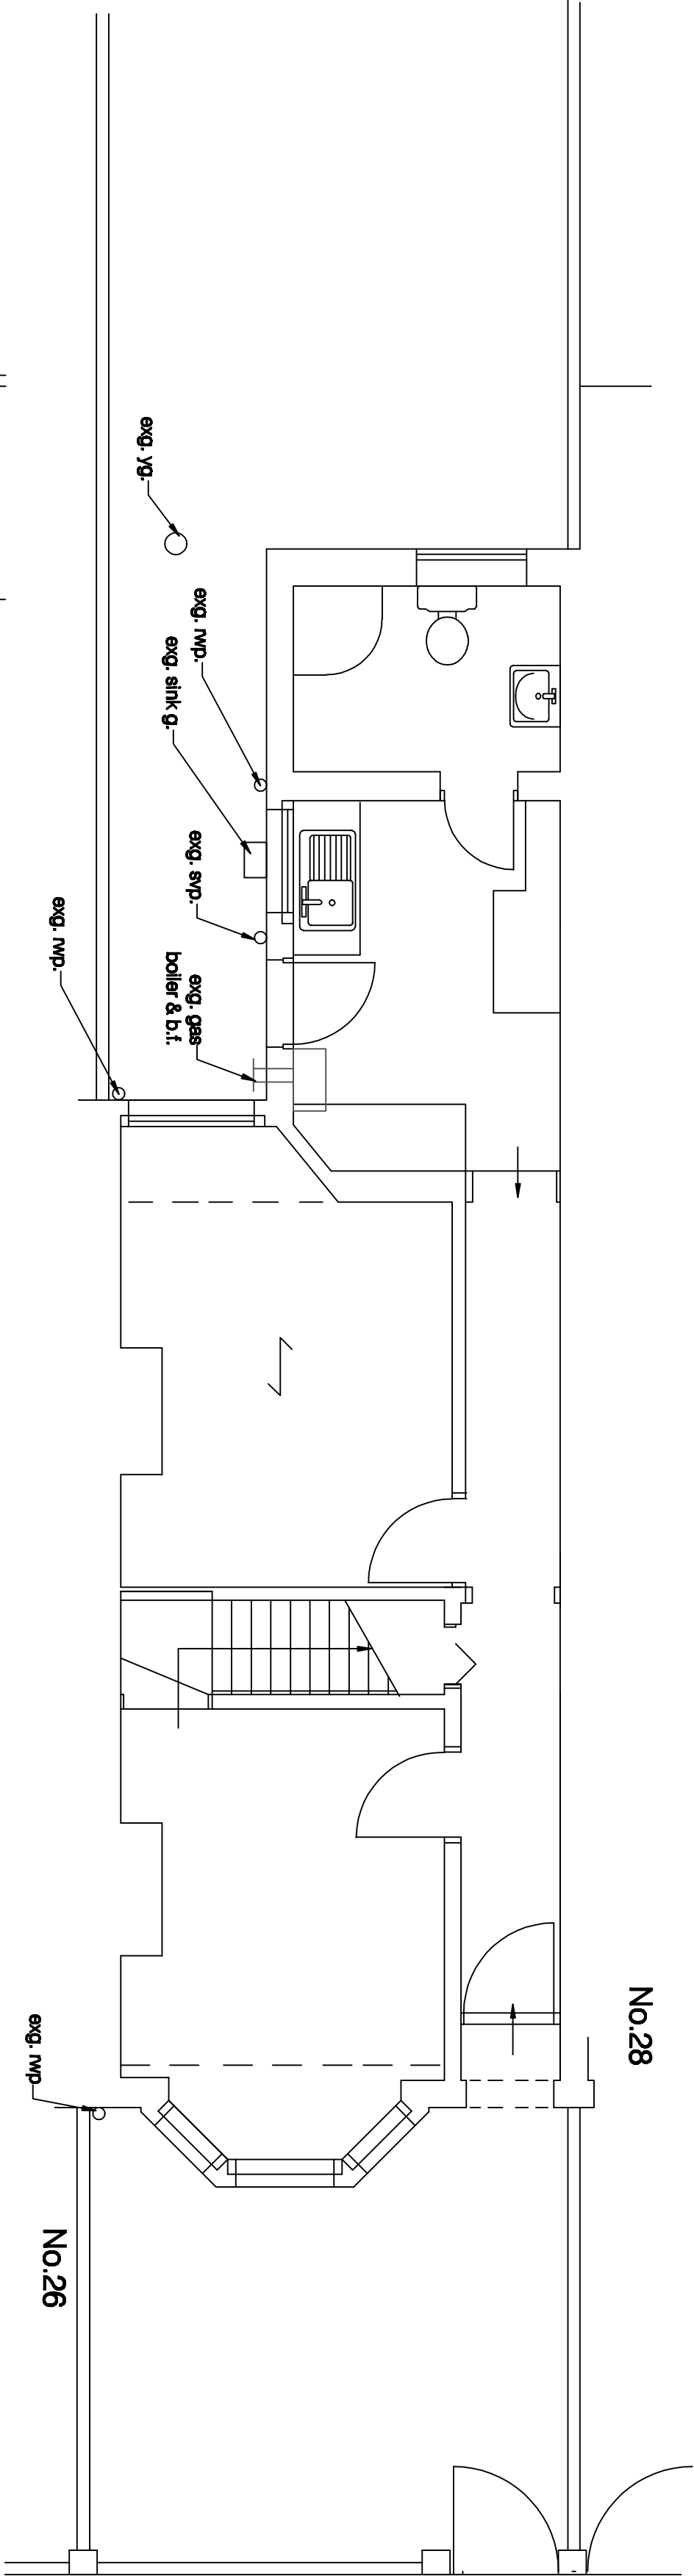

St Bartholomews
Road

project
for
title

27 St Bartholomews Road
Reading, Berkshire
Mr Iqbal Musthaq
1:50 Plans, Elevations and Dornier as Existing

Drawing no:


1307 / 13

M D Howlett
architectural consultant
11 Prospect Street, Caversham, Reading
Berkshire RG4 8JL; Tel/Fax: (0118) 947 7117
Email: pmearc@globalnet.co.uk


Date: March 2023

1 2 3 4 m (1:50 @ A1)


FIRST FLOOR

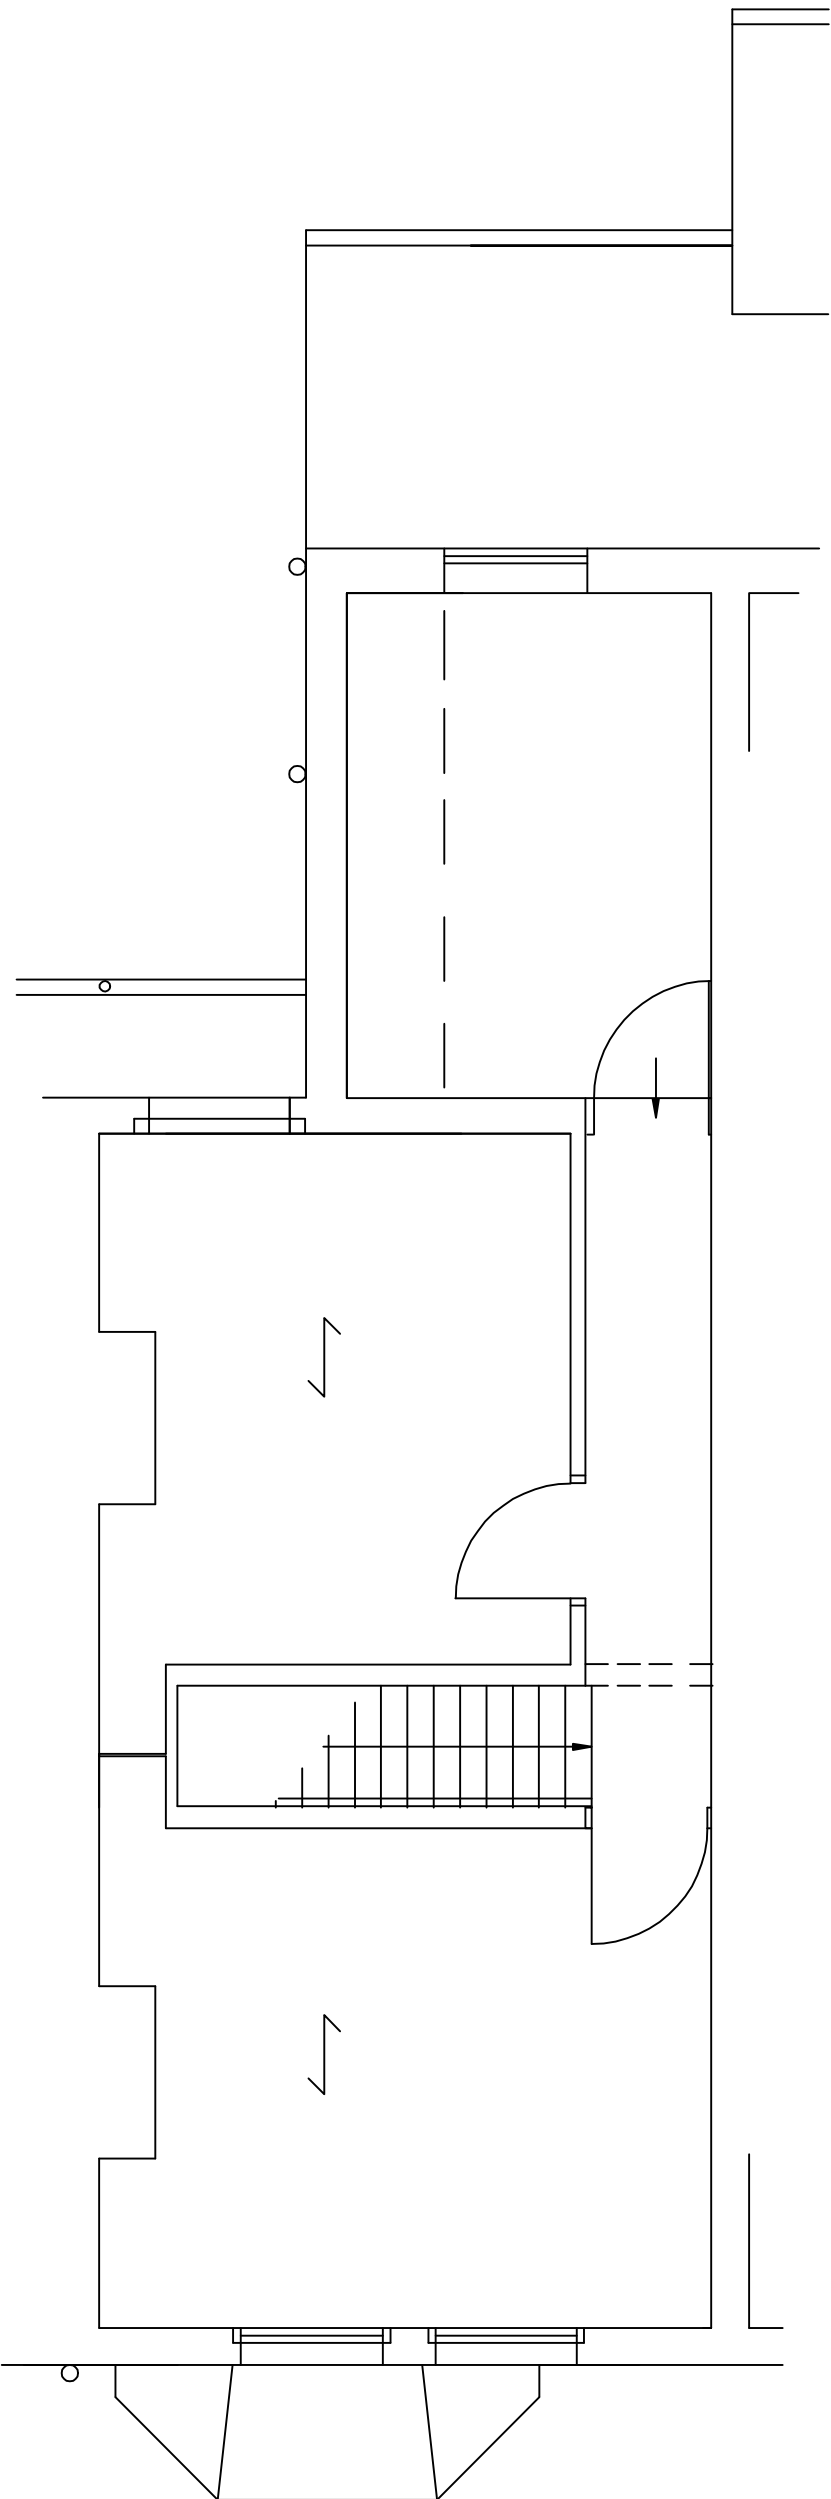


LOFT

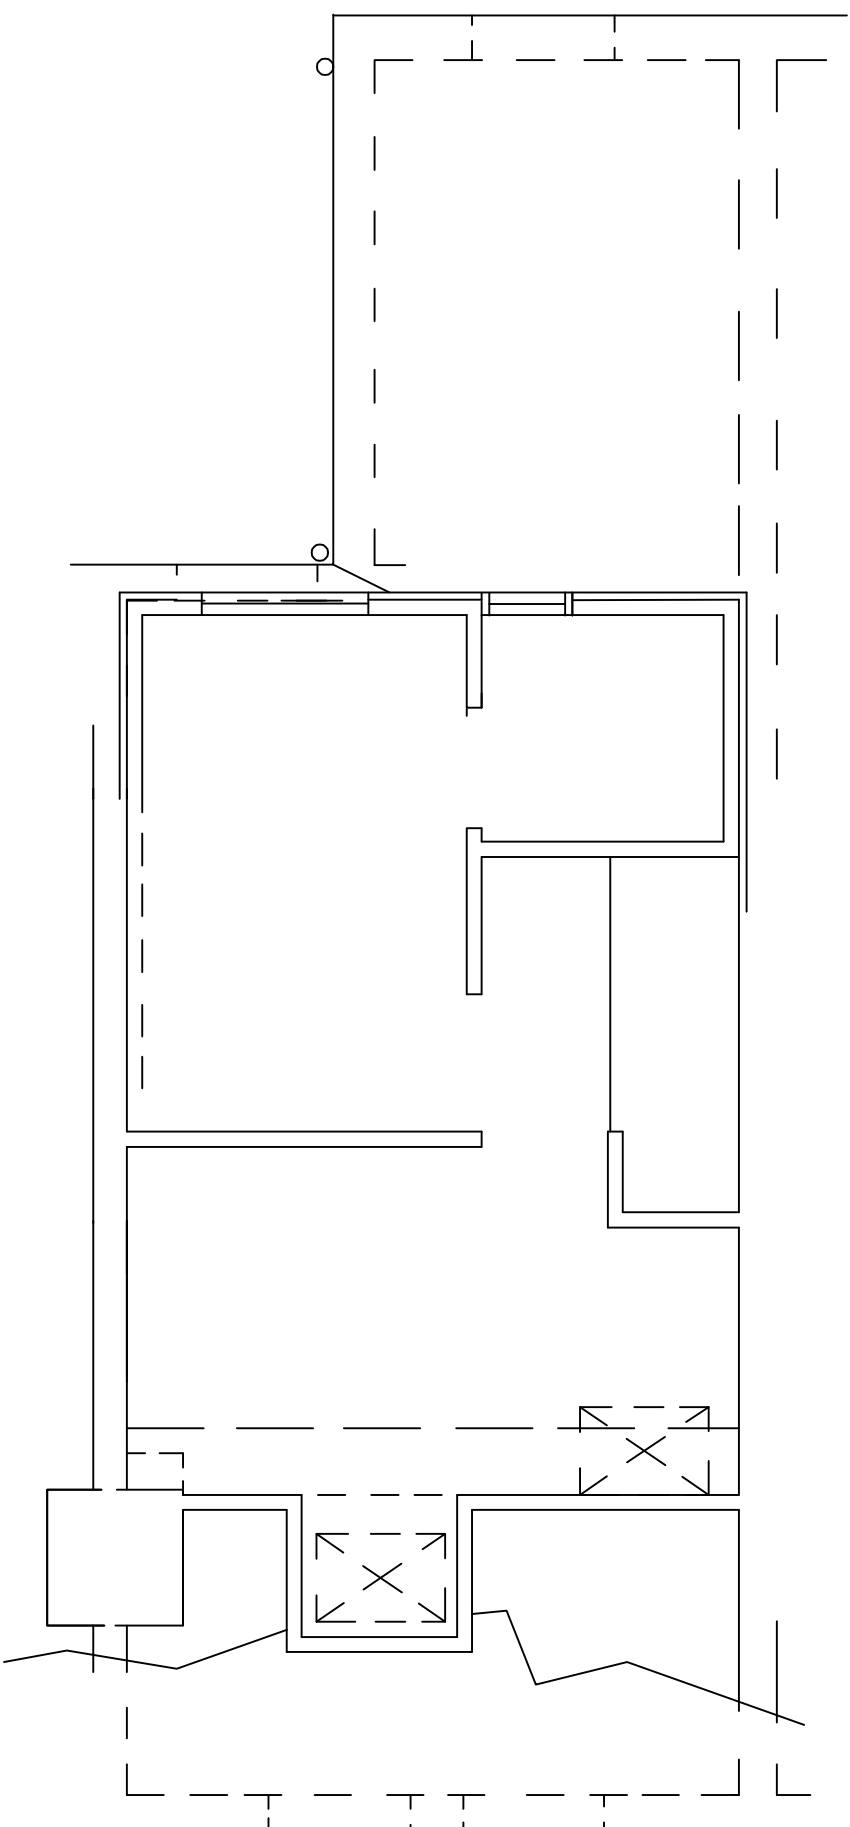

SOUTH

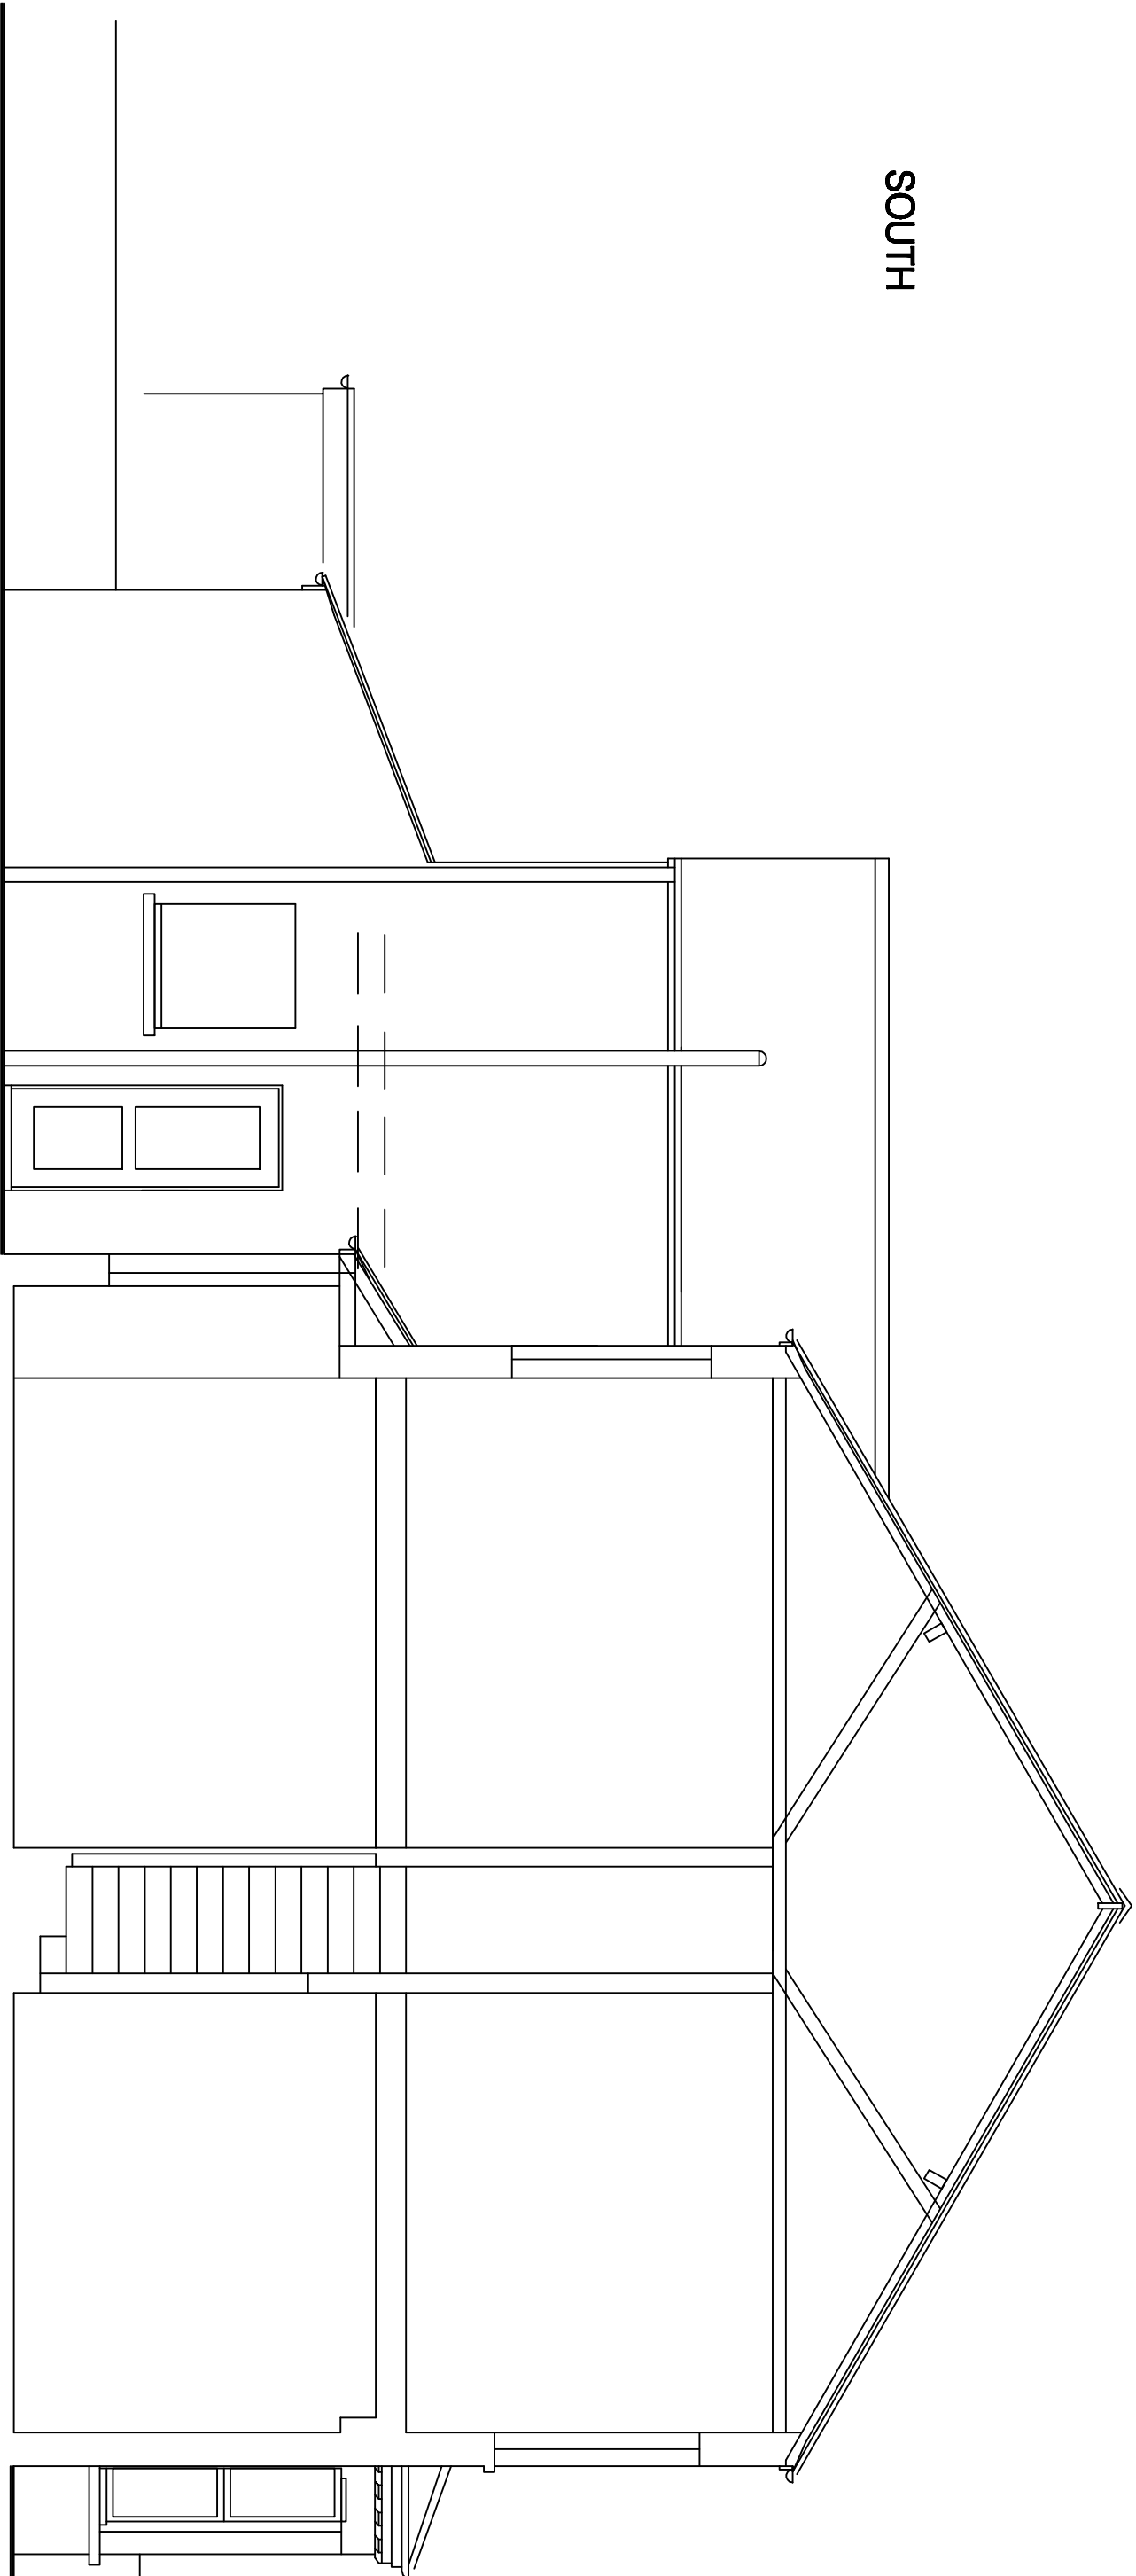

REAR

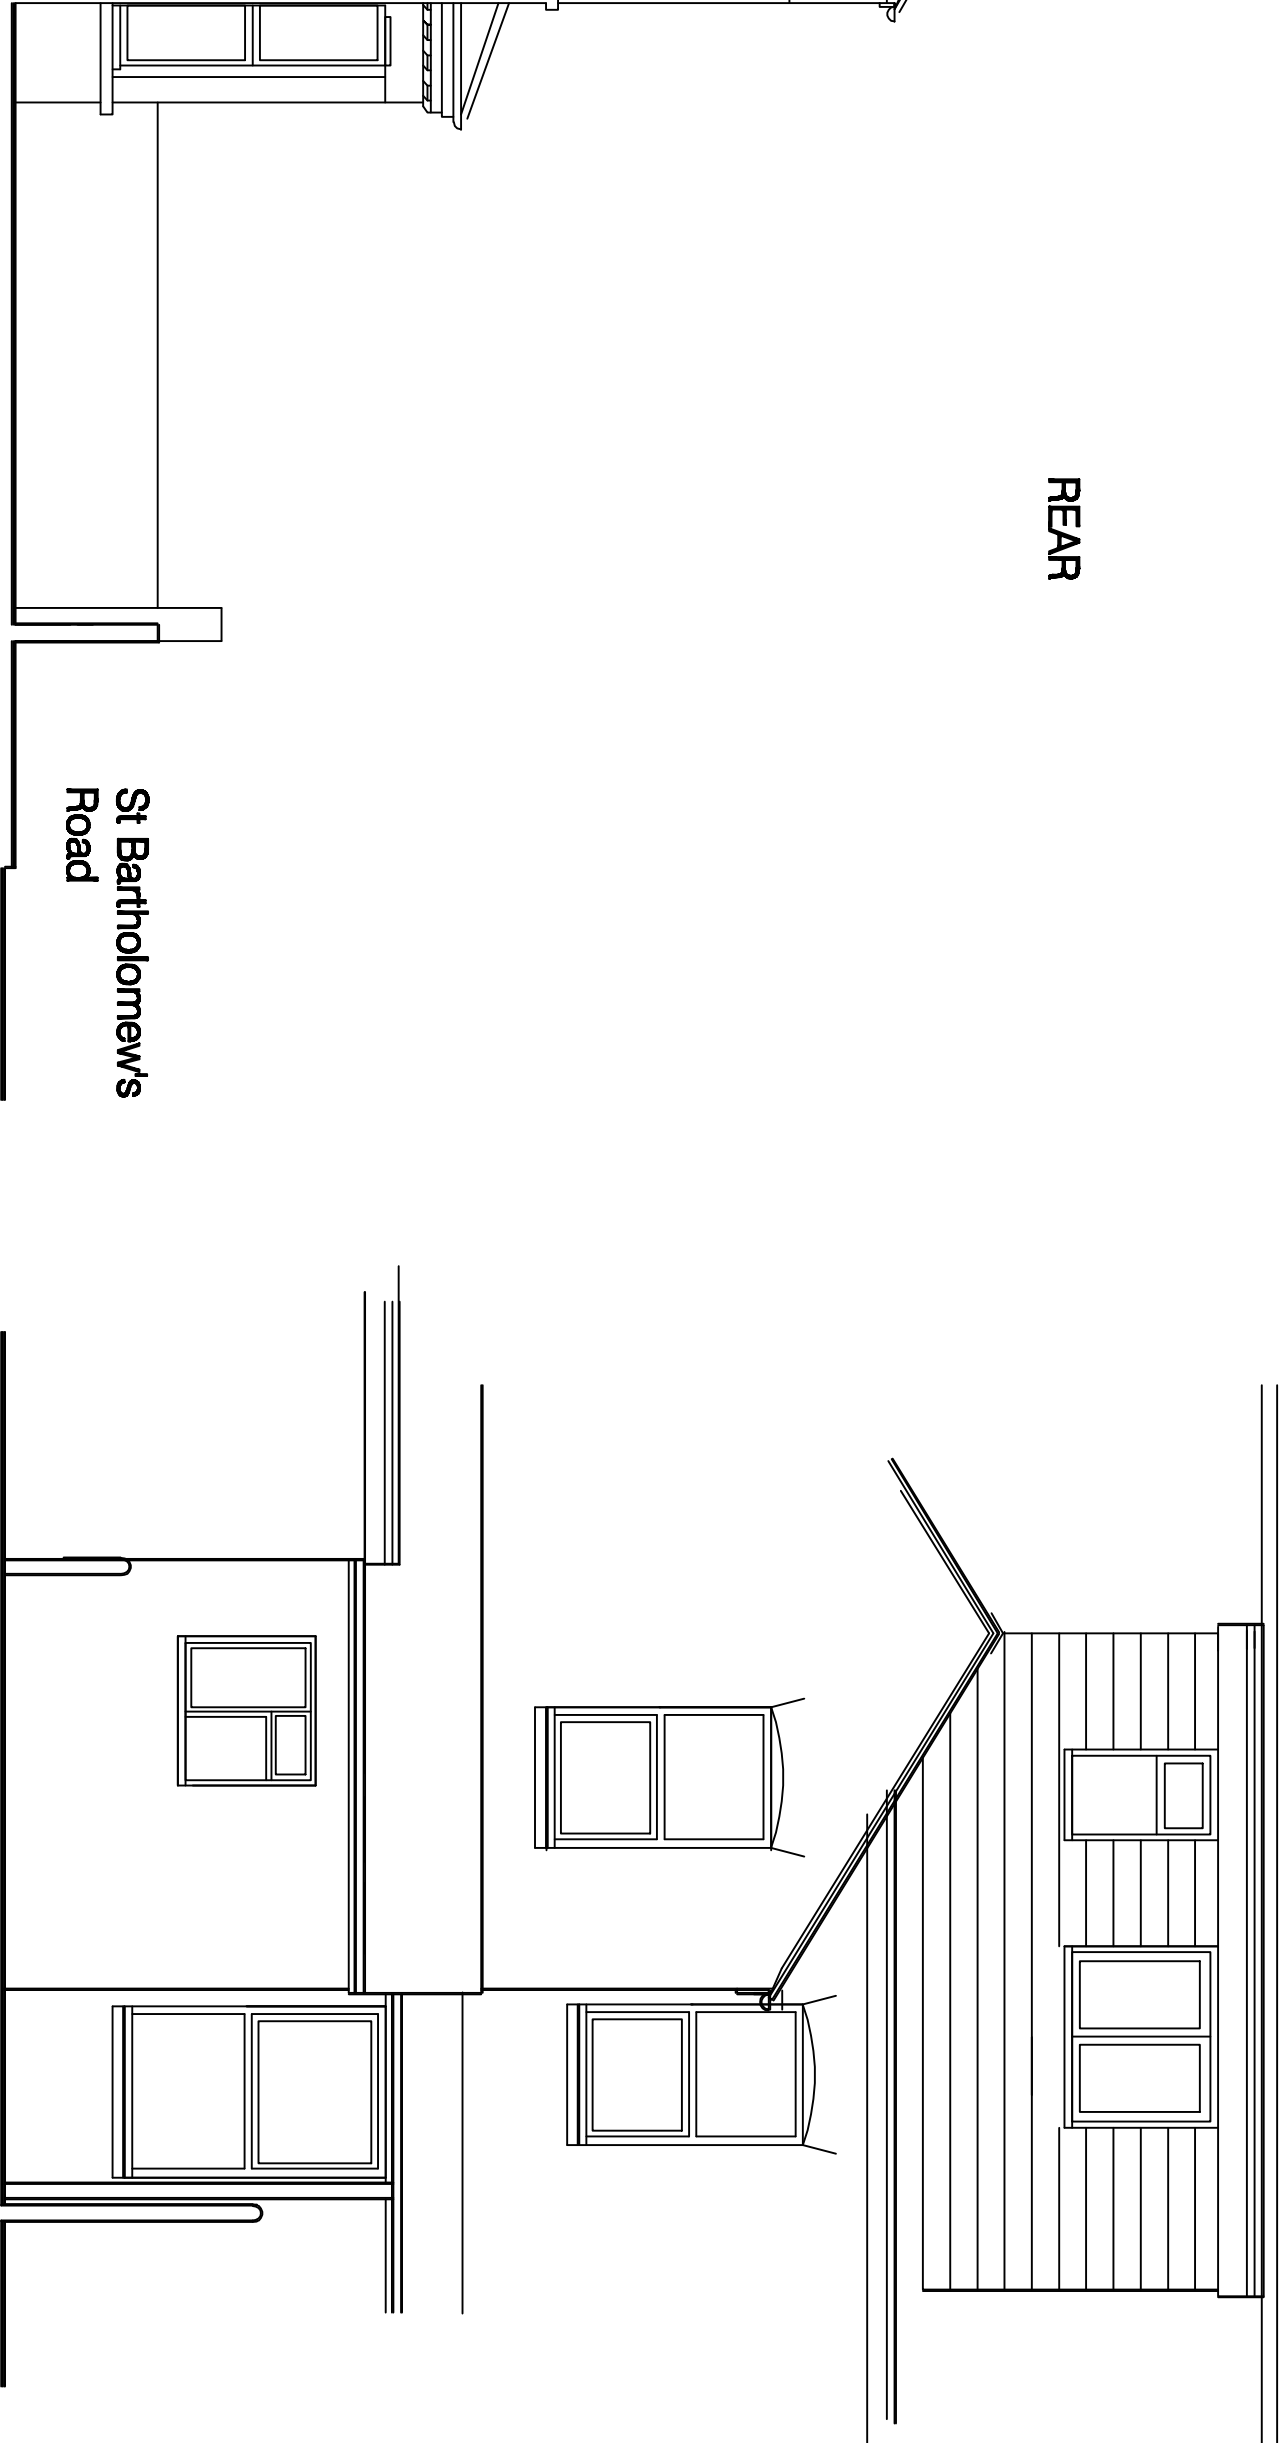

St Bartholomews
Road