



This drawing may be scaled with reference to the scale bar for planning application purposes only. Do not scale for any other purpose, use only annotated dimensions. All dimensions are to be checked by parties using the drawing, and any errors or omissions are to be reported to Weston & Co Architects Ltd.

| Rev. | Date     | Note                              | Author | Checked |
|------|----------|-----------------------------------|--------|---------|
| A    | 06/06/22 | Revised following RBC's comments  | IG     | CTW     |
| B    | 16/08/22 | Revised following RBC's comments  | IG     | CTW     |
| C    | 12/10/22 | Revised to address RBC's comments | IG     | CTW     |

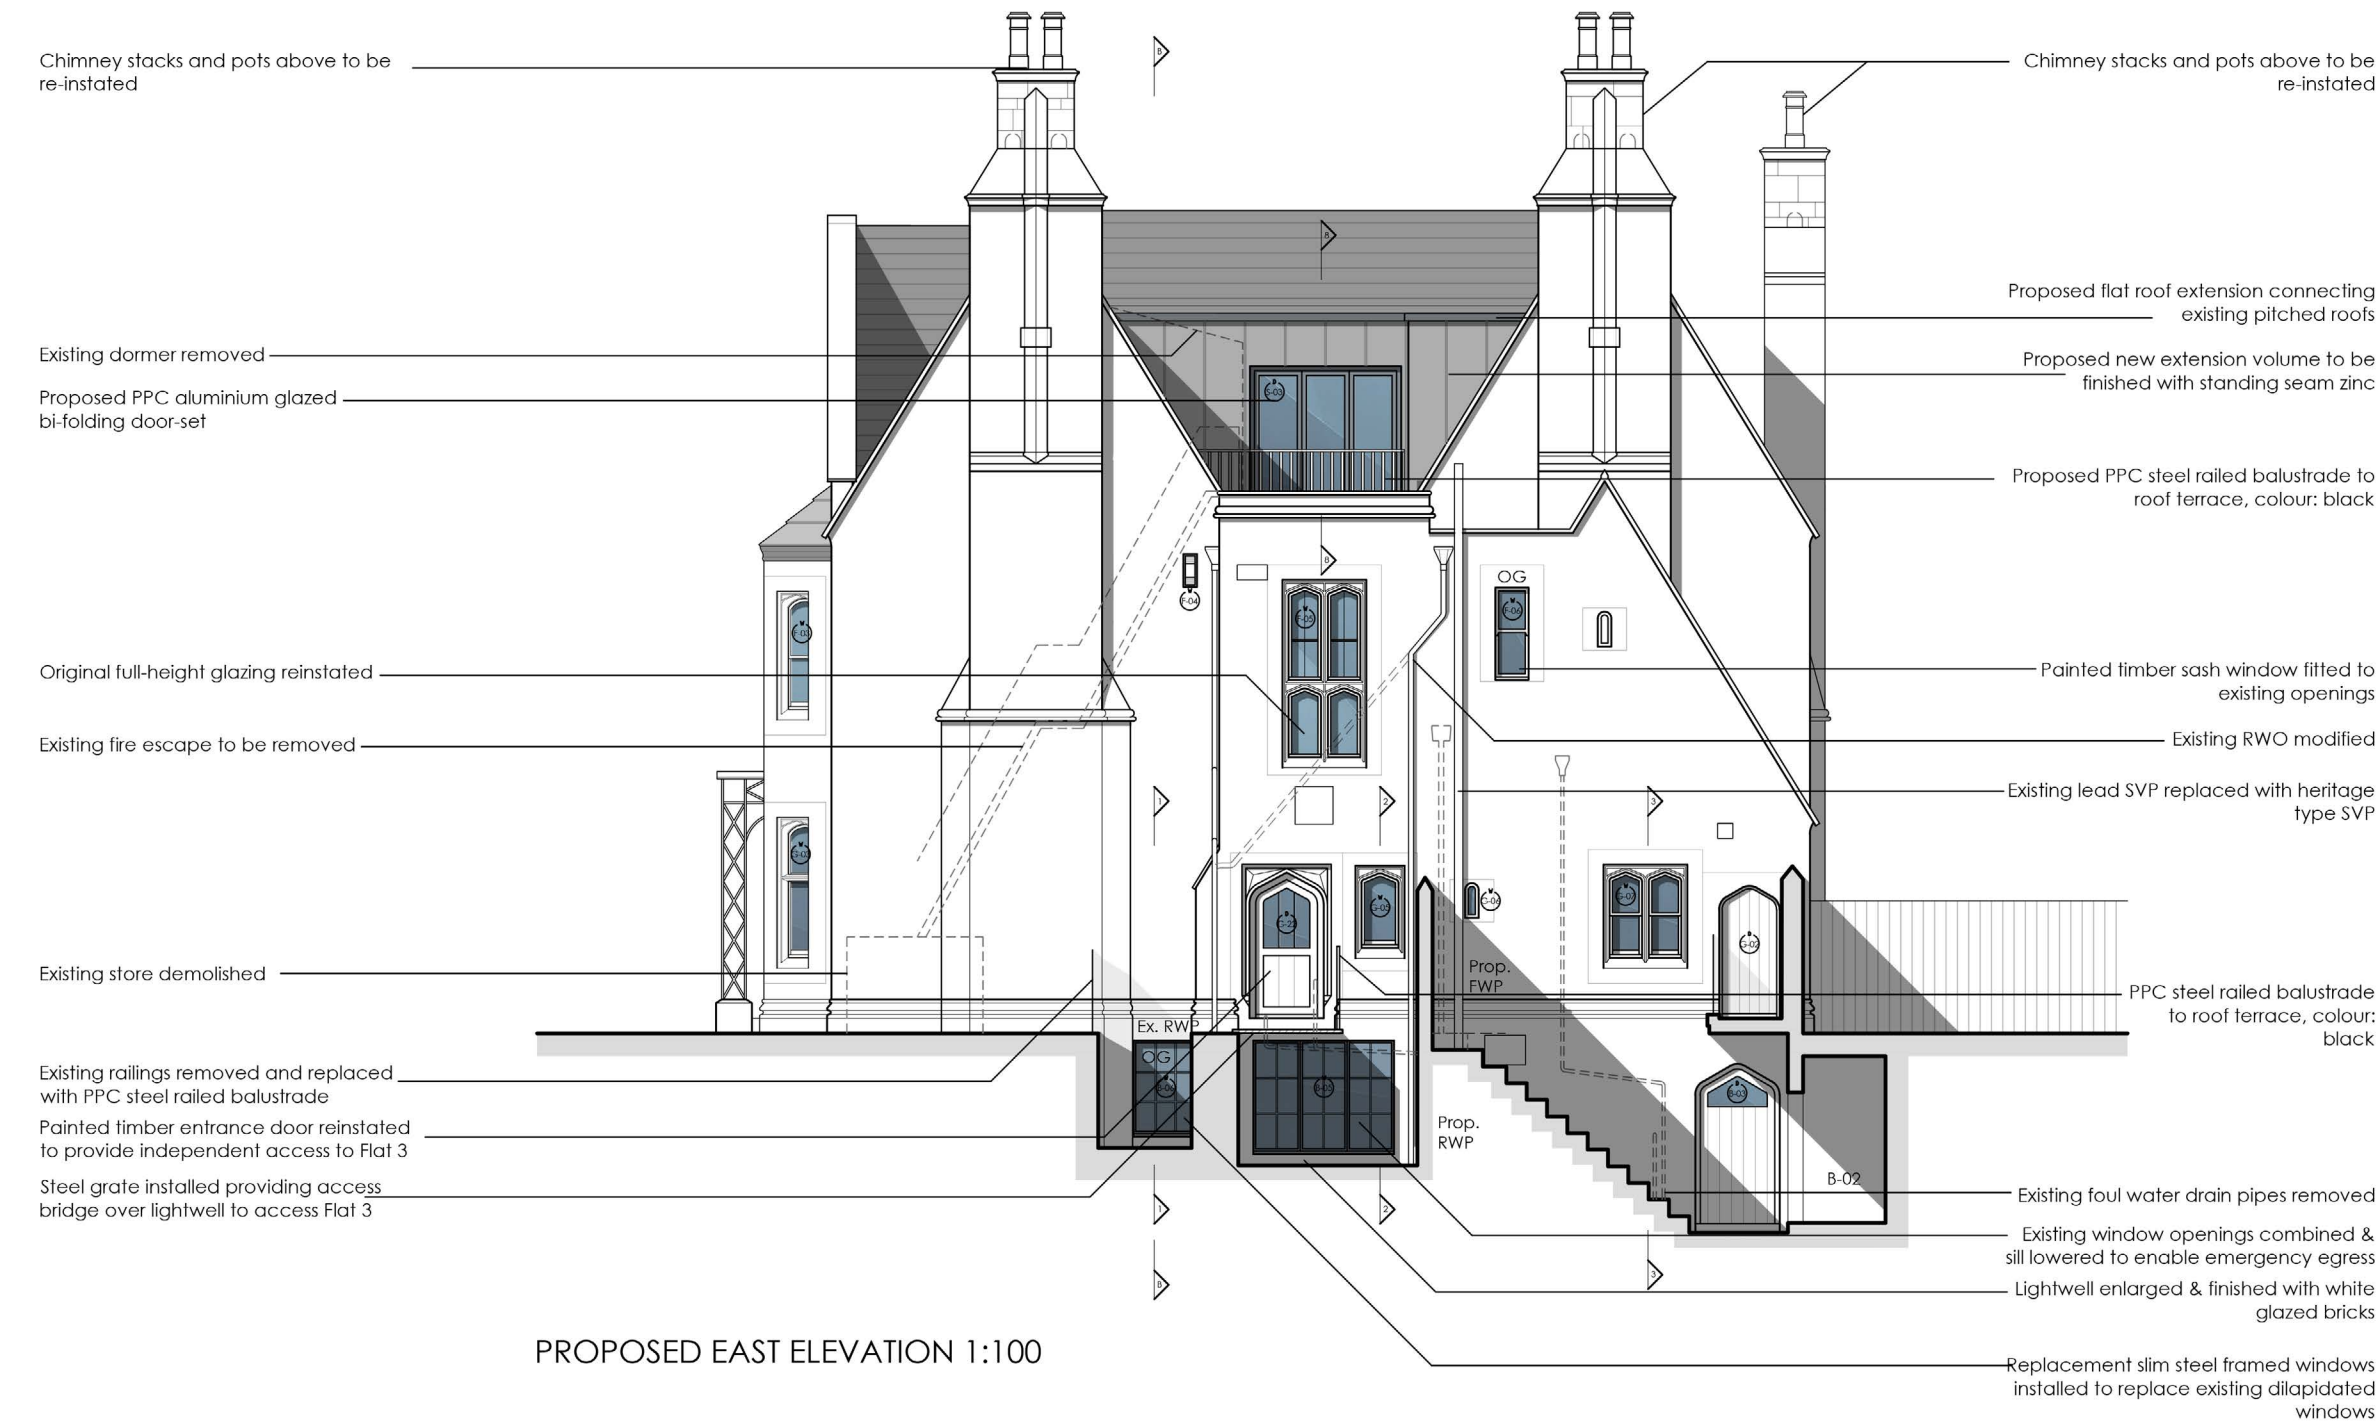


PROPOSED EAST ELEVATION 1:100

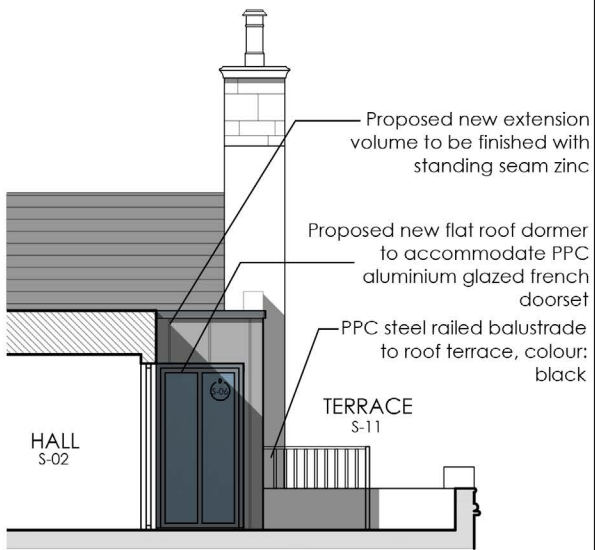

PROPOSED SECTION 8-8 1:100

Wall / partitions key:  
----- Existing proposed to be demolished

Key:  
OG - Obscured glazing  
SVP - Soil vent pipe  
RWP - Rainwater pipe  
FWP - Foul water pipe

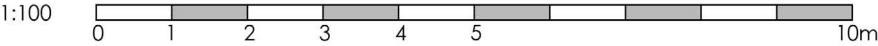

|         |                                                                                      |         |                  |      |          |   |                         |  |      |   |
|---------|--------------------------------------------------------------------------------------|---------|------------------|------|----------|---|-------------------------|--|------|---|
| Project | Refurbishment & Alterations<br>Carlisle House, 118 Oxford Road<br>Reading<br>RG1 7NG |         |                  |      |          | Drawing   | Proposed East Elevation |  |      |   |
|         |                                                                                      |         |                  |      |          | Job-Dwg<br>Number   | 18009-PL-15             |  | Rev. | C |
| Client  | Turner Property Ltd                                                                  |         |                  |      |          | <div>WESTON + CO<br/>ARCHITECTS</div> <div>Watlington House<br/>44 Watlington Street<br/>Reading, RG1 4RJ<br/>T. 0118 375 0252</div> <div>www.weston-co.com</div> |                         |  |      |   |
| Status  | Planning                                                                             |         |                  |      |          |   |                         |  |      |   |
| Scale   | 1/100                                                                                |         | Sheet Size    A3 |      |          |   |                         |  |      |   |
| Author  | IG                                                                                   | Checked | CTW              | Date | 04/02/22 |   |                         |  |      |   |