
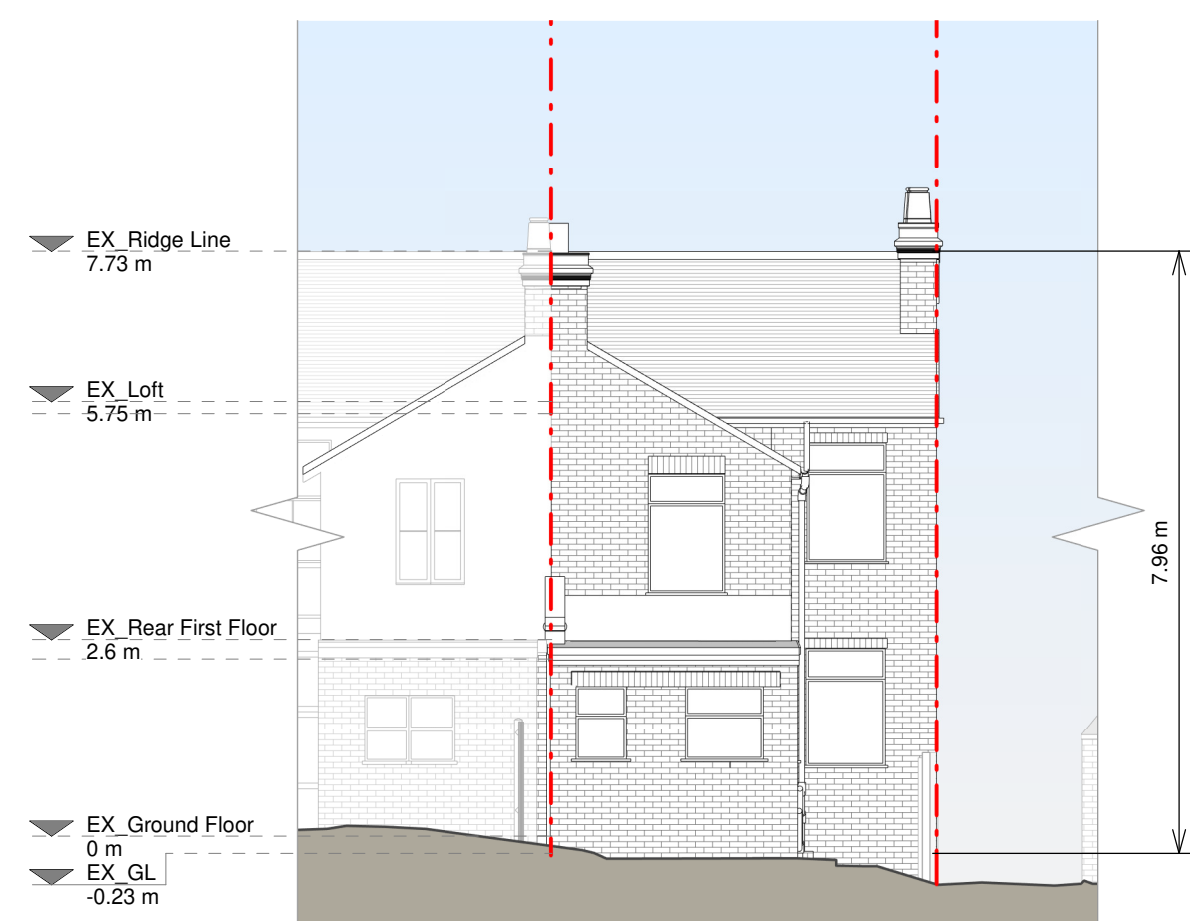
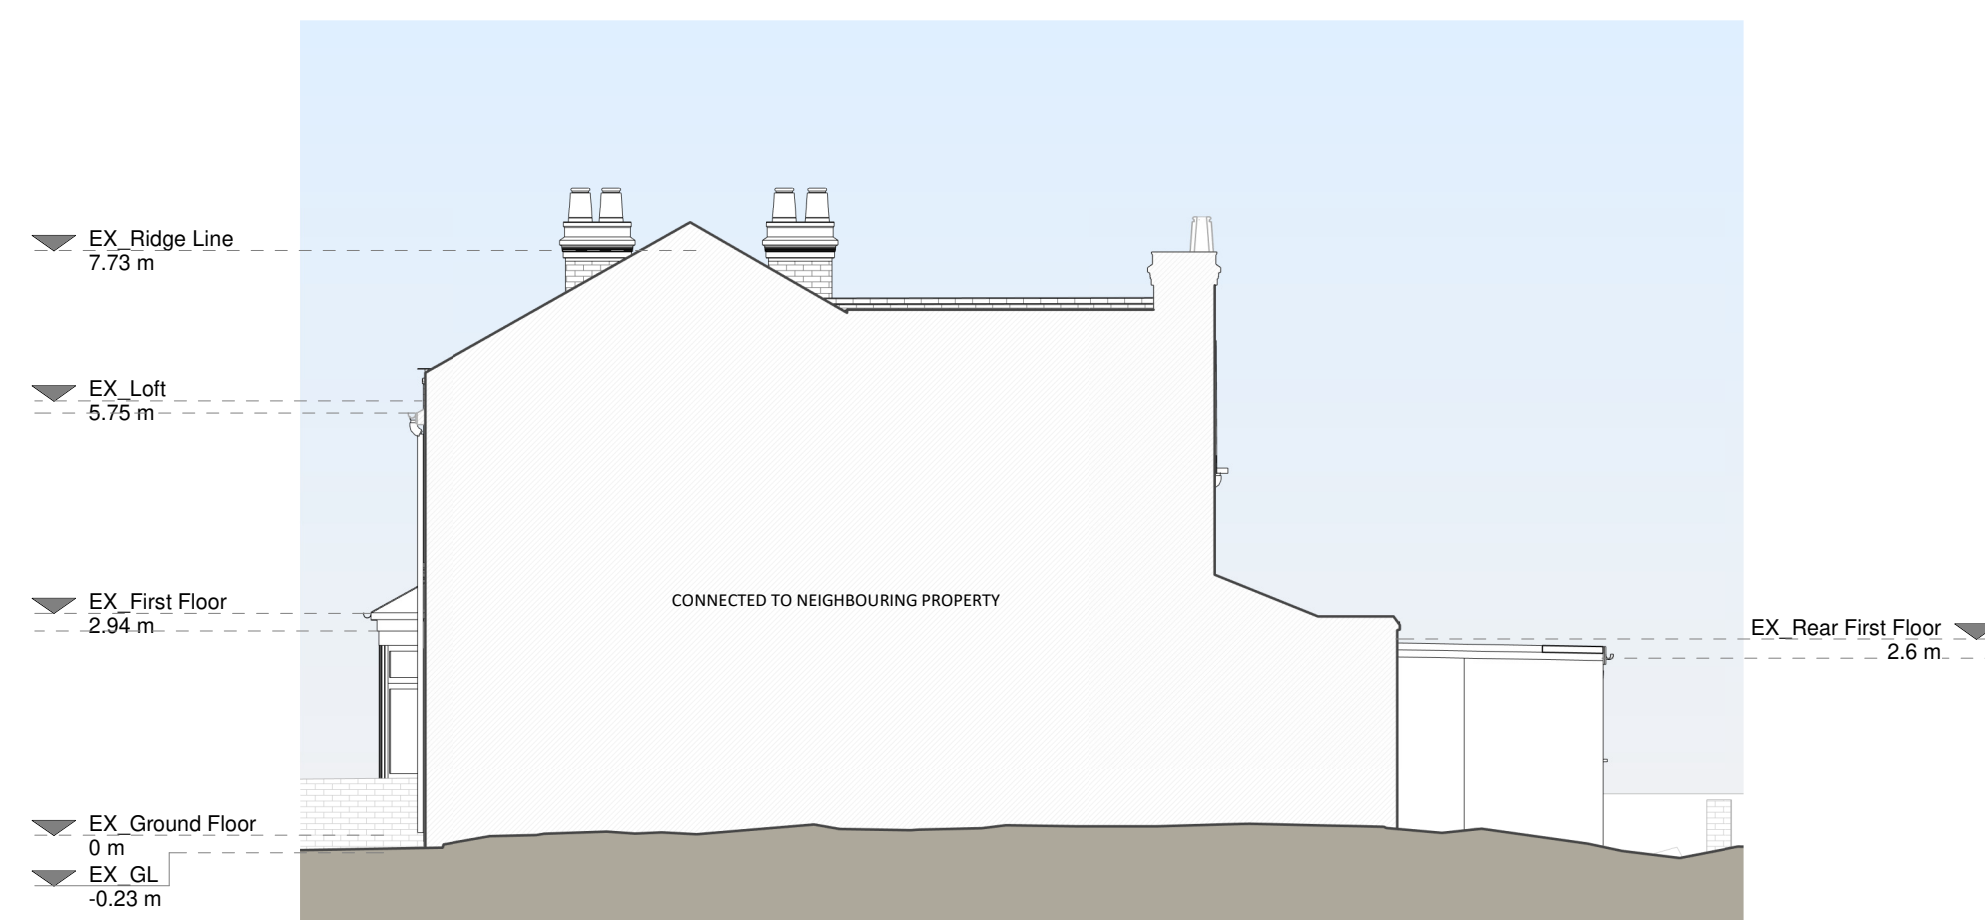
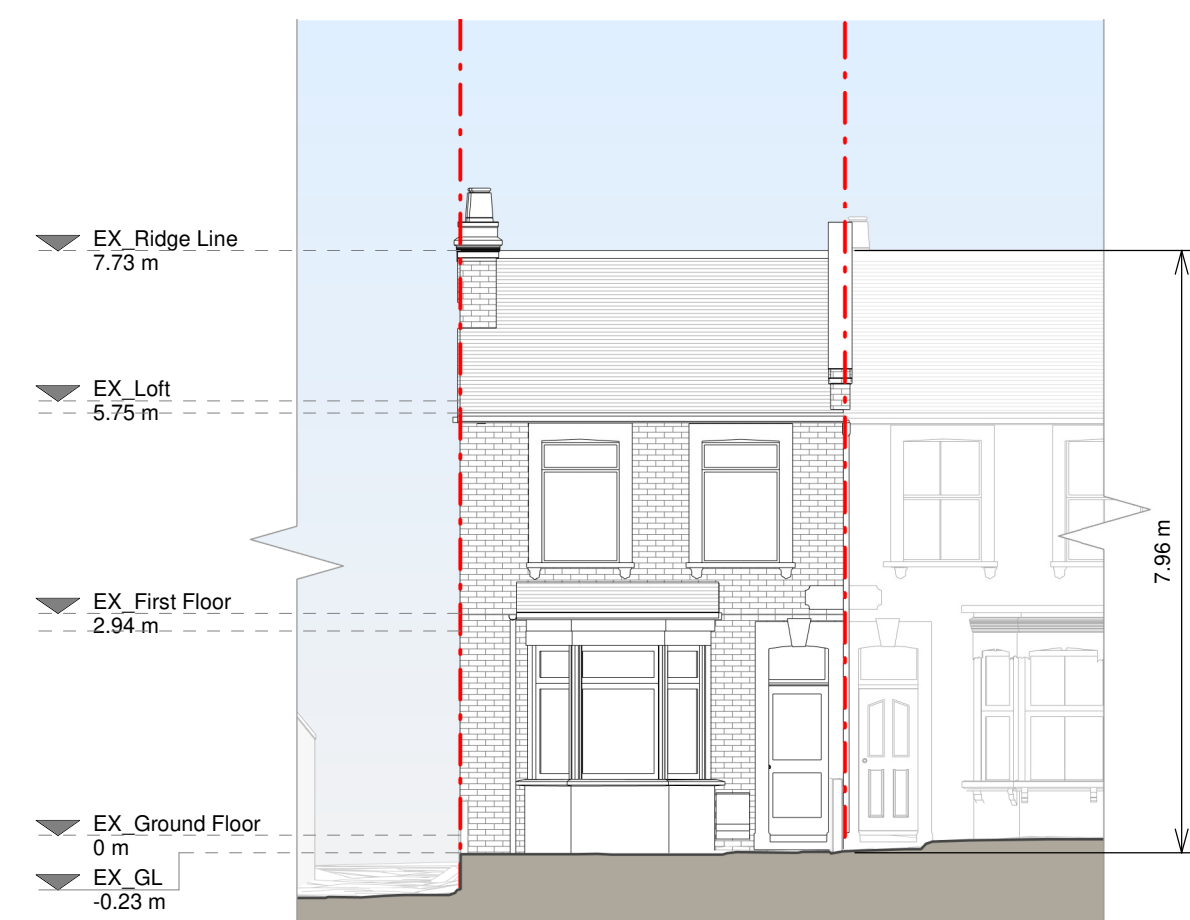
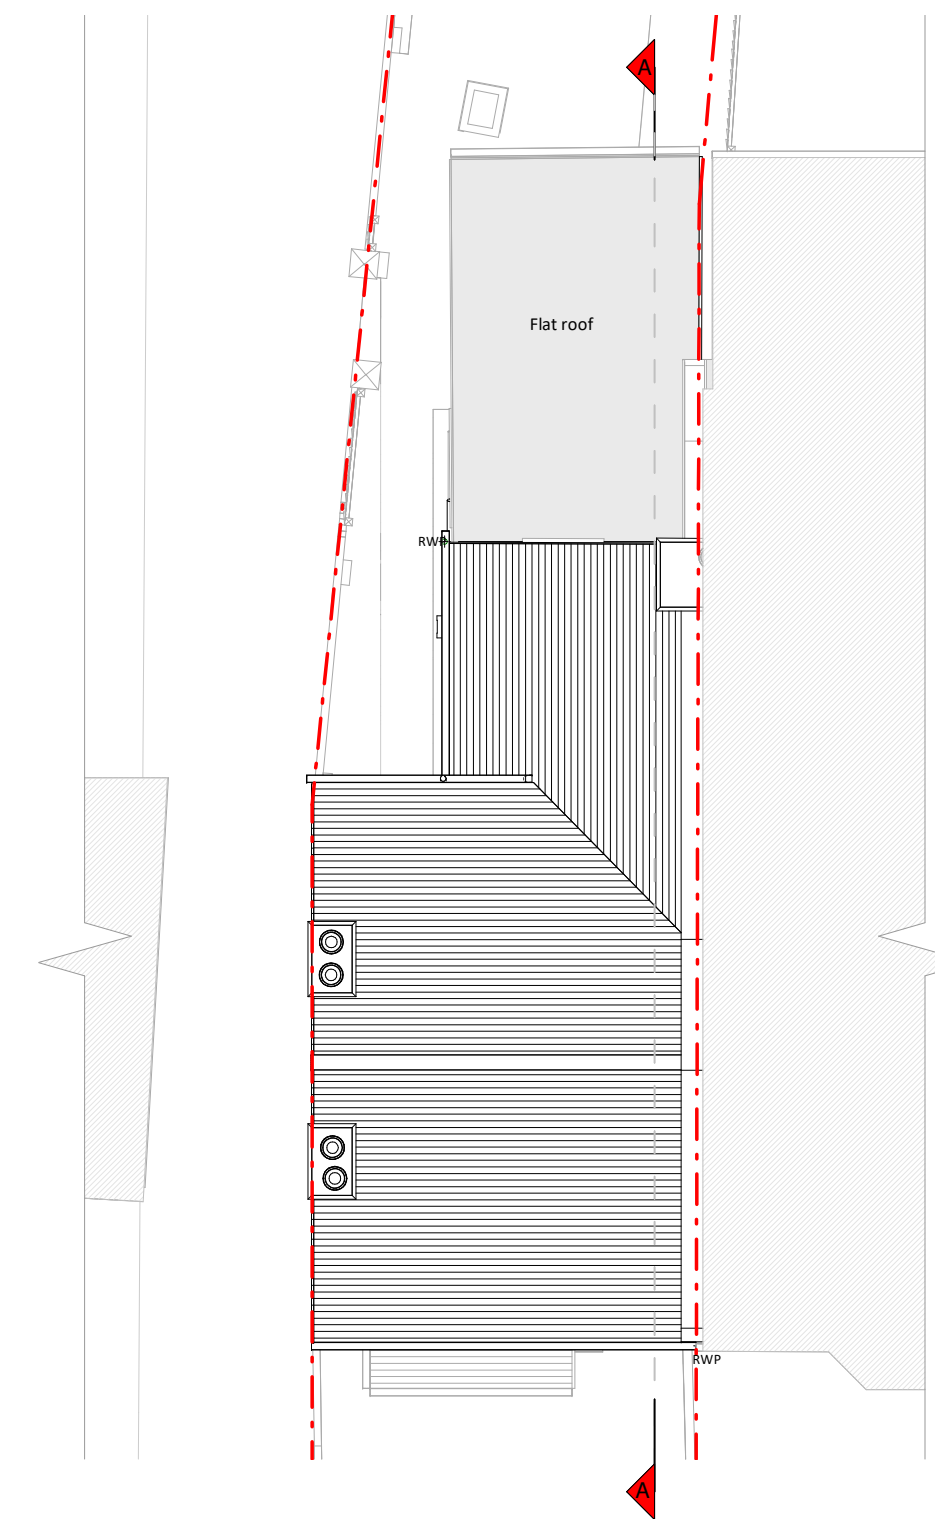
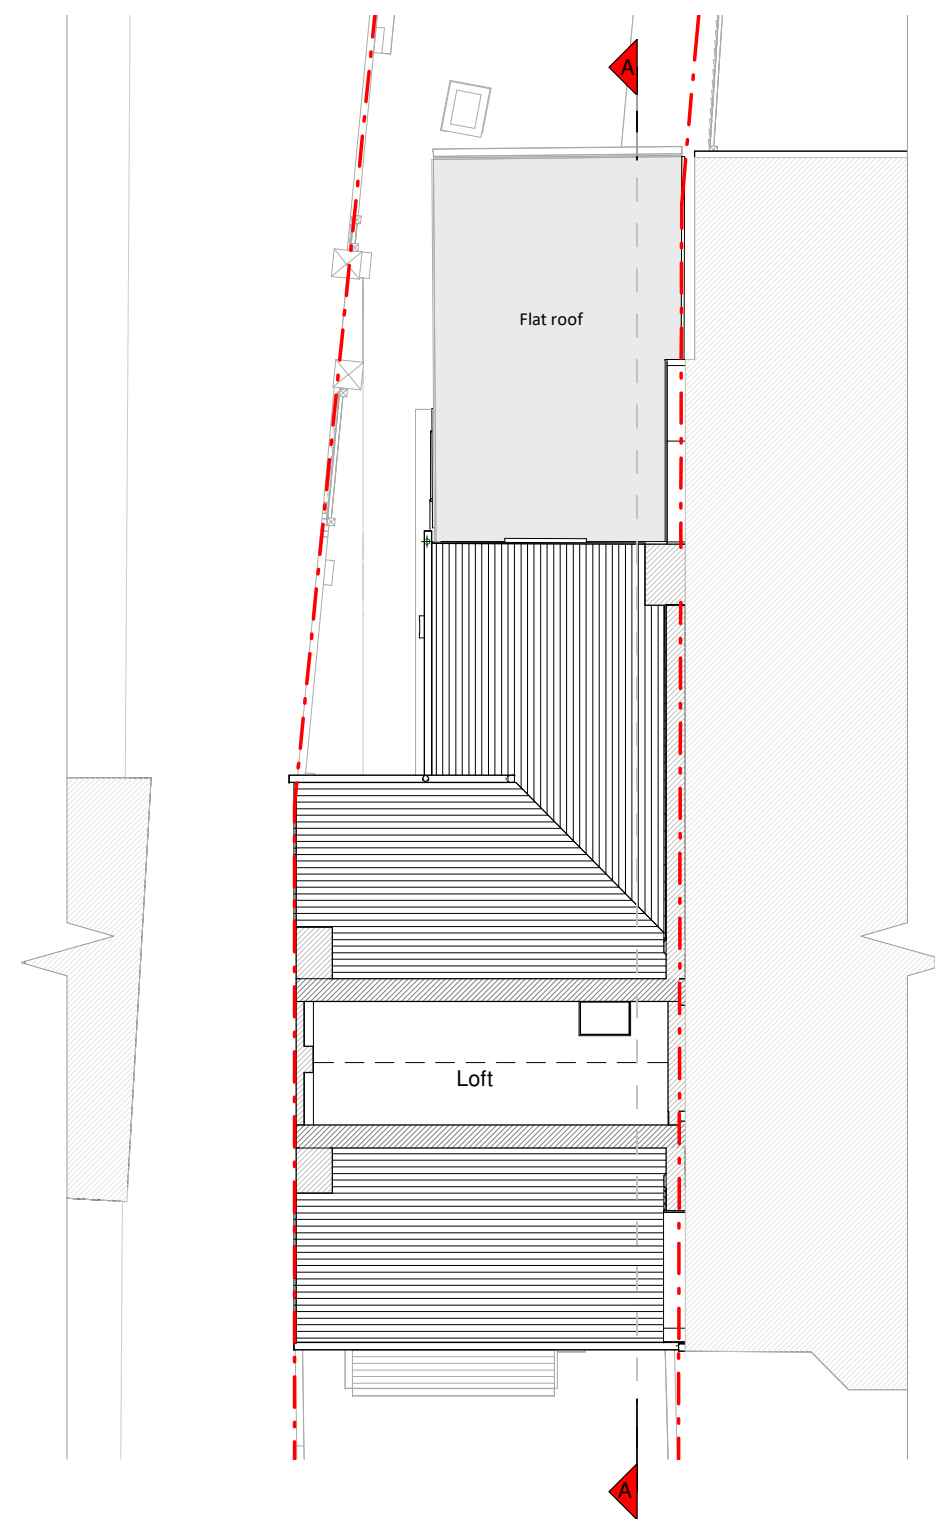
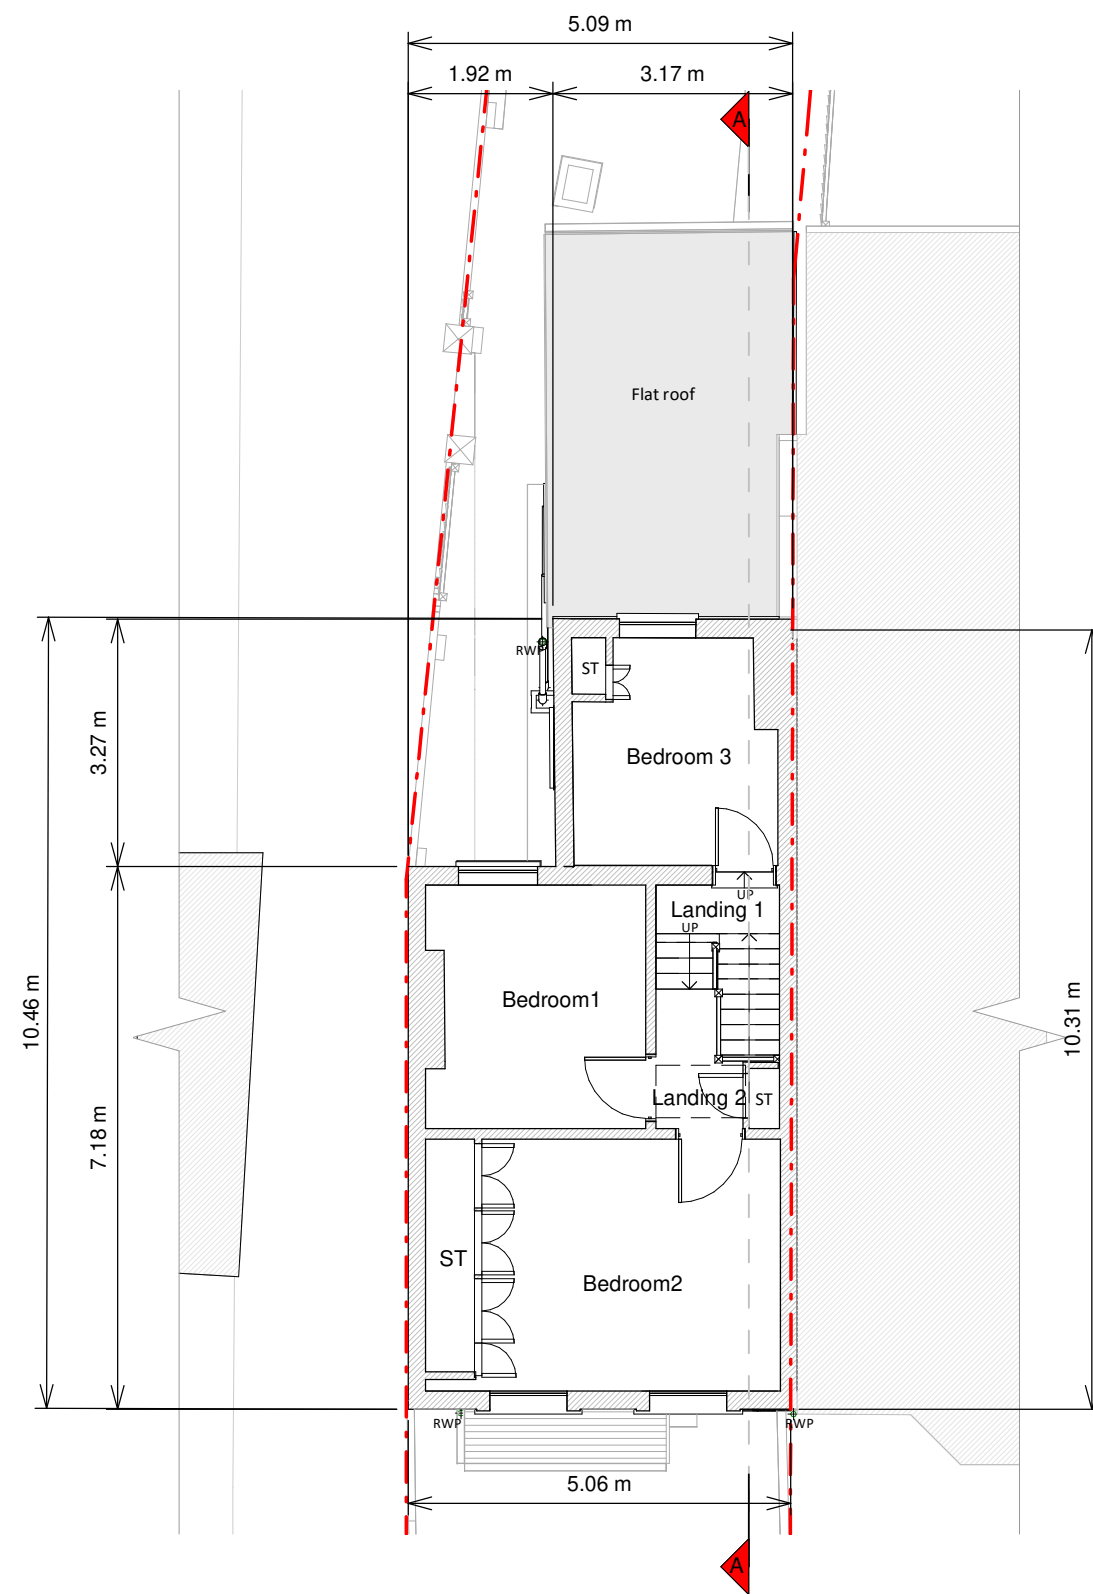


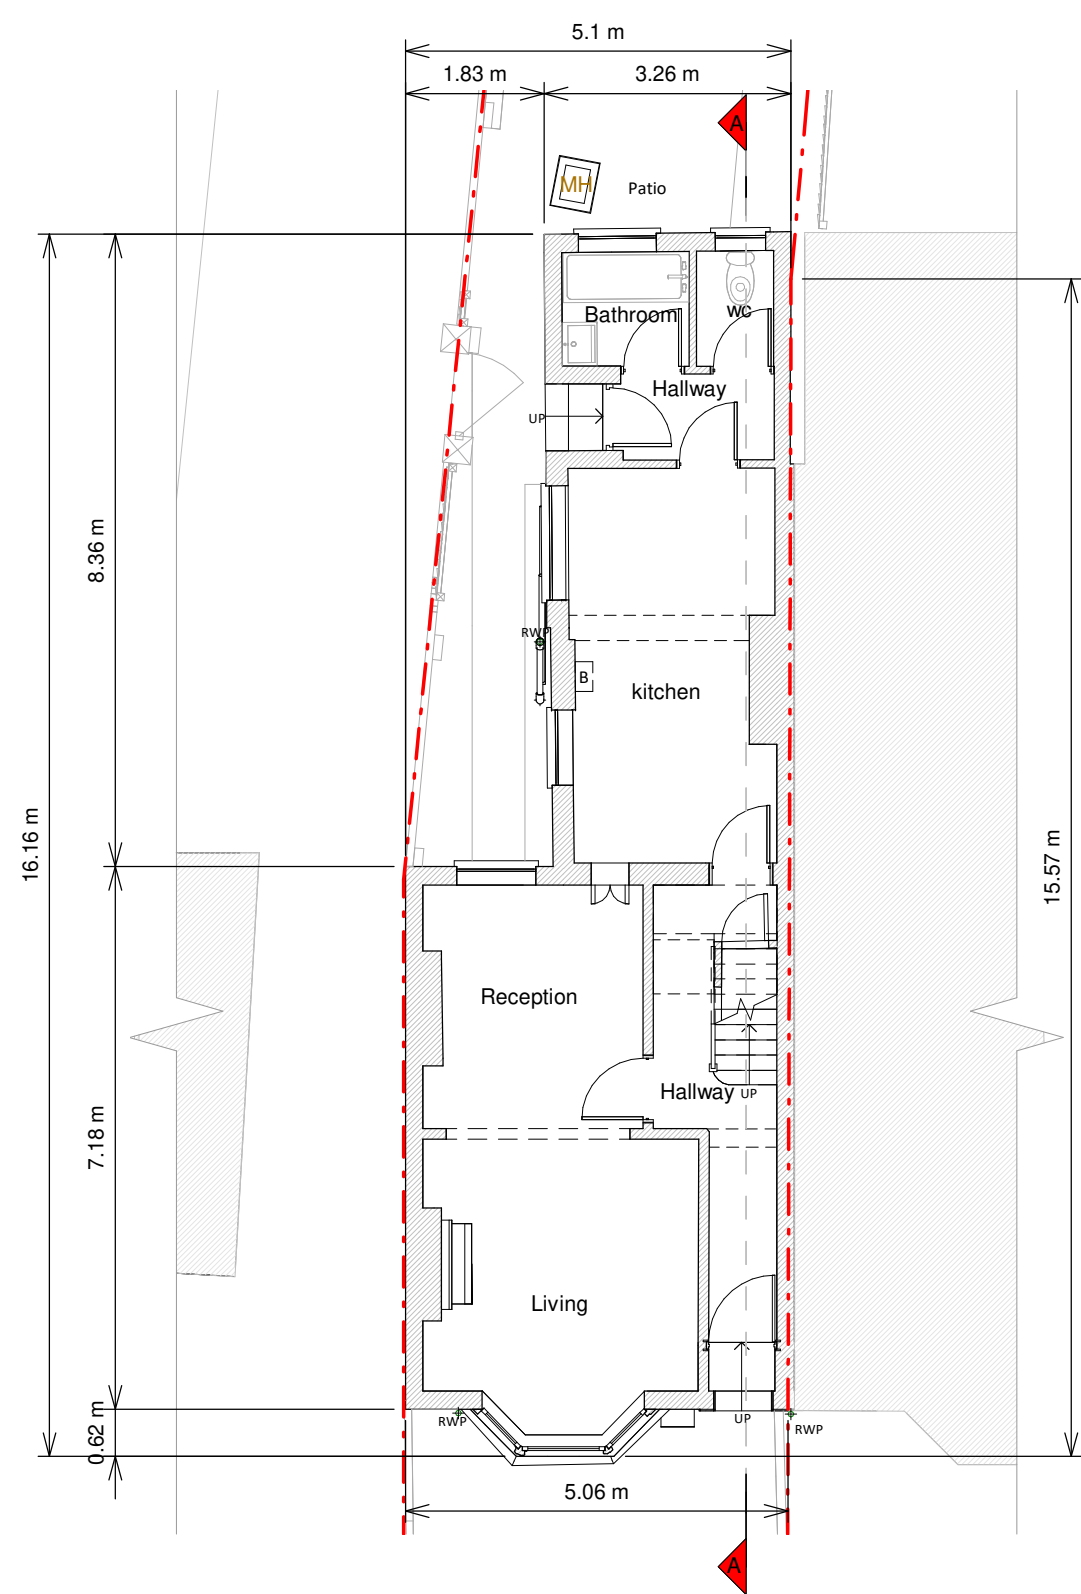

Copyright in the design and this drawing is the property of RES2. Reproduction in whole or in part is forbidden without written sanction of RES2. This drawing must be read in conjunction with all other relevant documentation and drawings.

RES2 accepts no liability for any expense, loss or damage of whatsoever nature and however arising from any variation which has not been referred to them and their approval obtained.

Print out to actual scale. Do not scale, except unless for Planning purposes. All dimensions to be cross-checked against the manufacturer's construction. Any discrepancies to be reported to RES2 immediately.

Existing Materials:

Brickwork / Walls - Red brick

Pitched roof - Slate tiles

Plot area: Edit as needed

100 200 300 400 500 600 700 800 900 1000

glazed windows

Doors - Aluminium / white u

doors and metal garage doors

RWP's / Gutter's / Fascia's - E

painted cast iron downpipes,
 painted timber fascias

KEY

-  Existing walls
 Existing furniture
 Boundary line
 Level line
 1.5m head height
 2.0m head height

[illegible]

Job Title
Proposed facade alterations by replacing all existing windows, installation of sliding doors to rear, internal alterations and all associated works at 2 Hemdean Hill, RG4 7SB

Drawing Status
Planning
Client
Juliana Espin Dawson
Drawing Title
Existing Drawings

Scale 1 : 100 @ A1	Drawn AR
Date Mar 2023	Checked BN
Drawing No. R168472-01 - 1100	Rev A

