

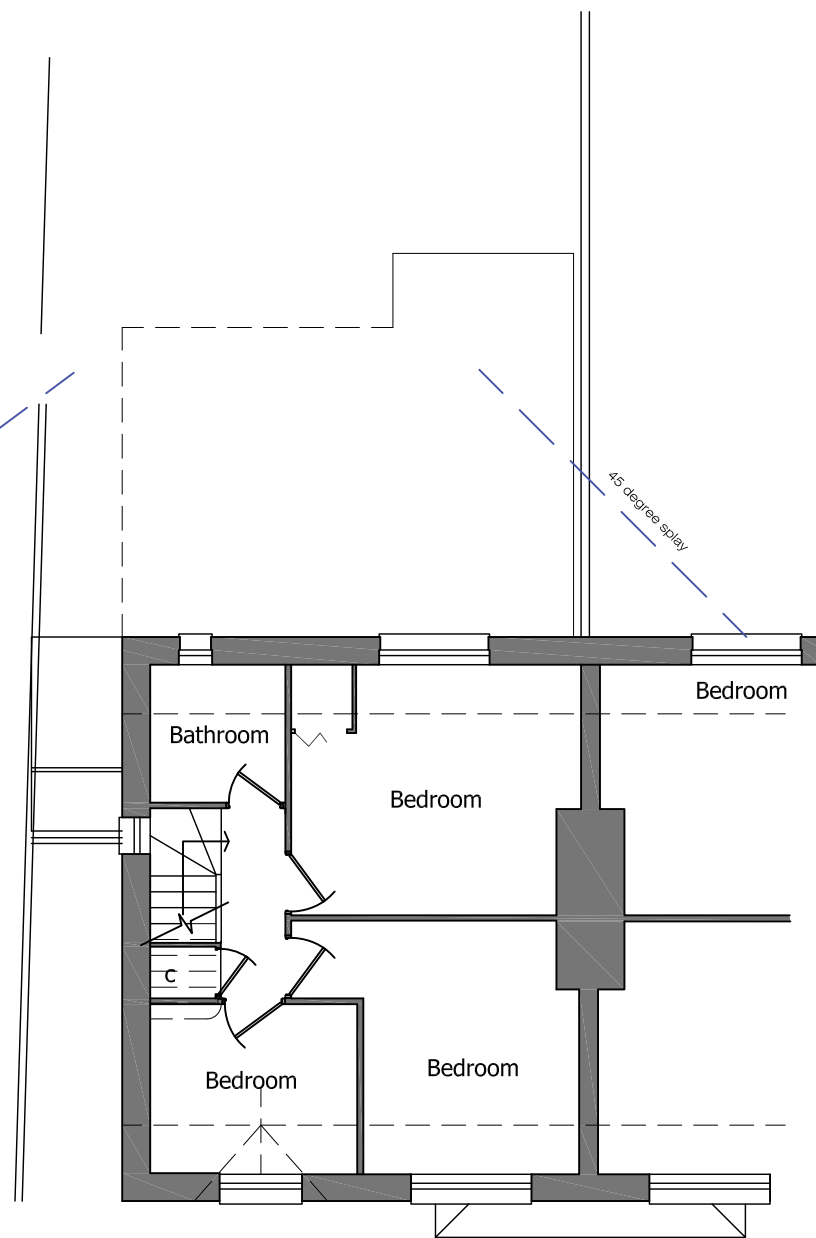
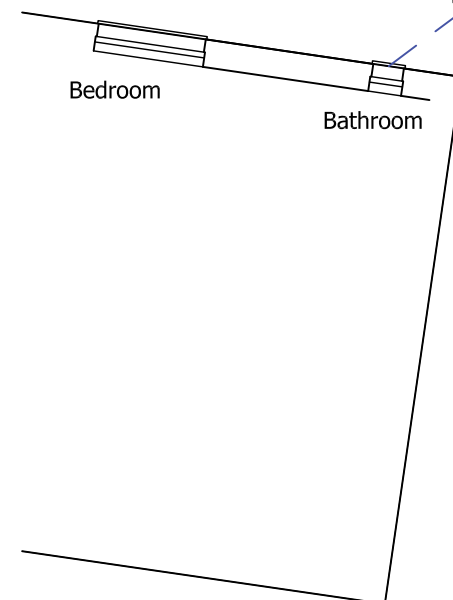


No.	Revision	Date
-----	----------	------

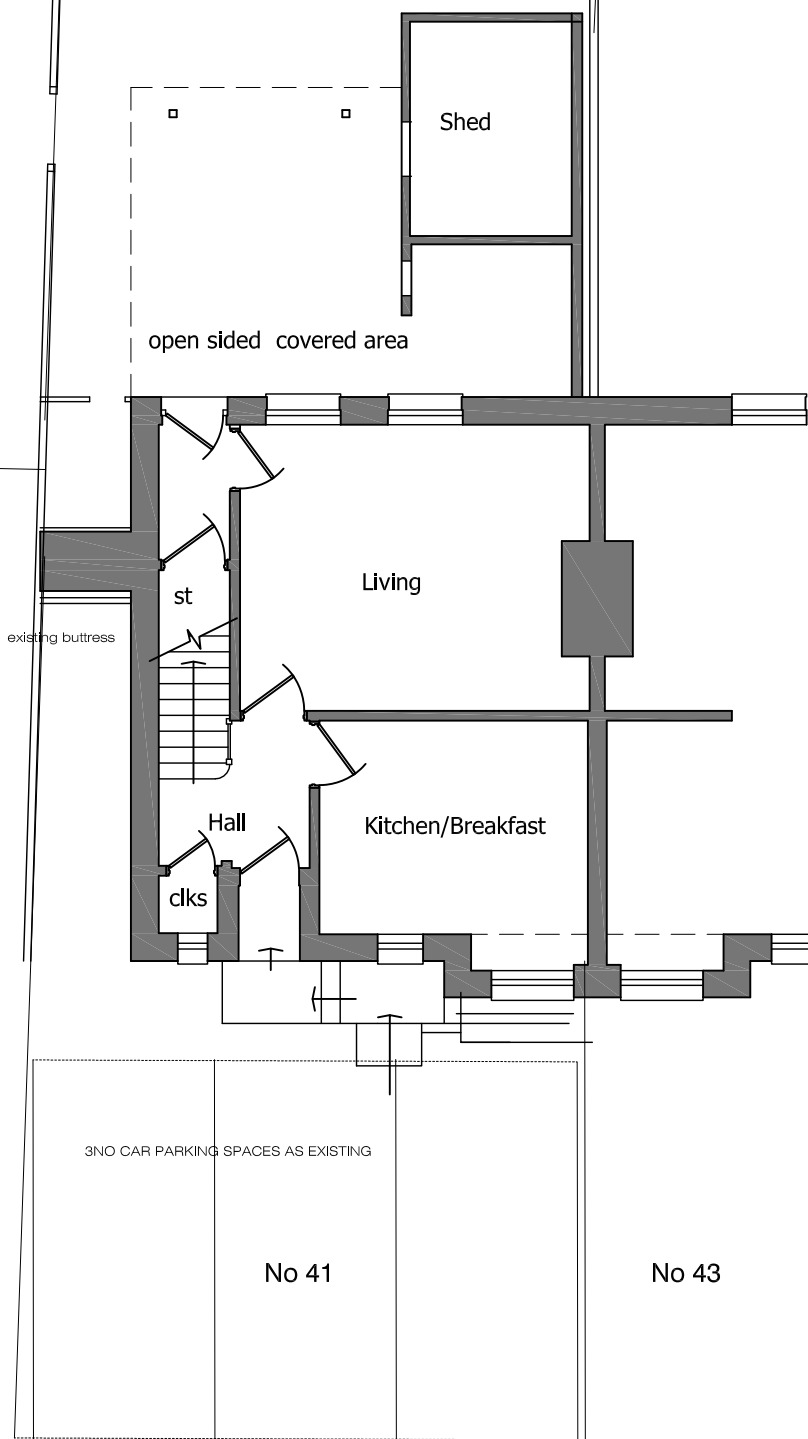

RAMMURTI DESIGN LTD
ARCHITECTURAL & PLANNING SERVICES
268 TILEHURST ROAD, READING RG30 2NE
TEL/FAX:01189510628 MOB:07799883574

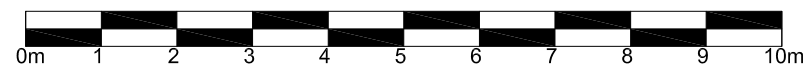

Proposed part single and part double storey rear extensions
with single storey extension to side of existing bay feature of
existing dwelling
at 41, Bramshaw Road, Tilehurst, Reading RG30 6AT
for Ms M Sikdar

EXISTING PLANS - Ground & First floors

Scale: 1/100

Date: September 2022

BR41:003 Rev -