


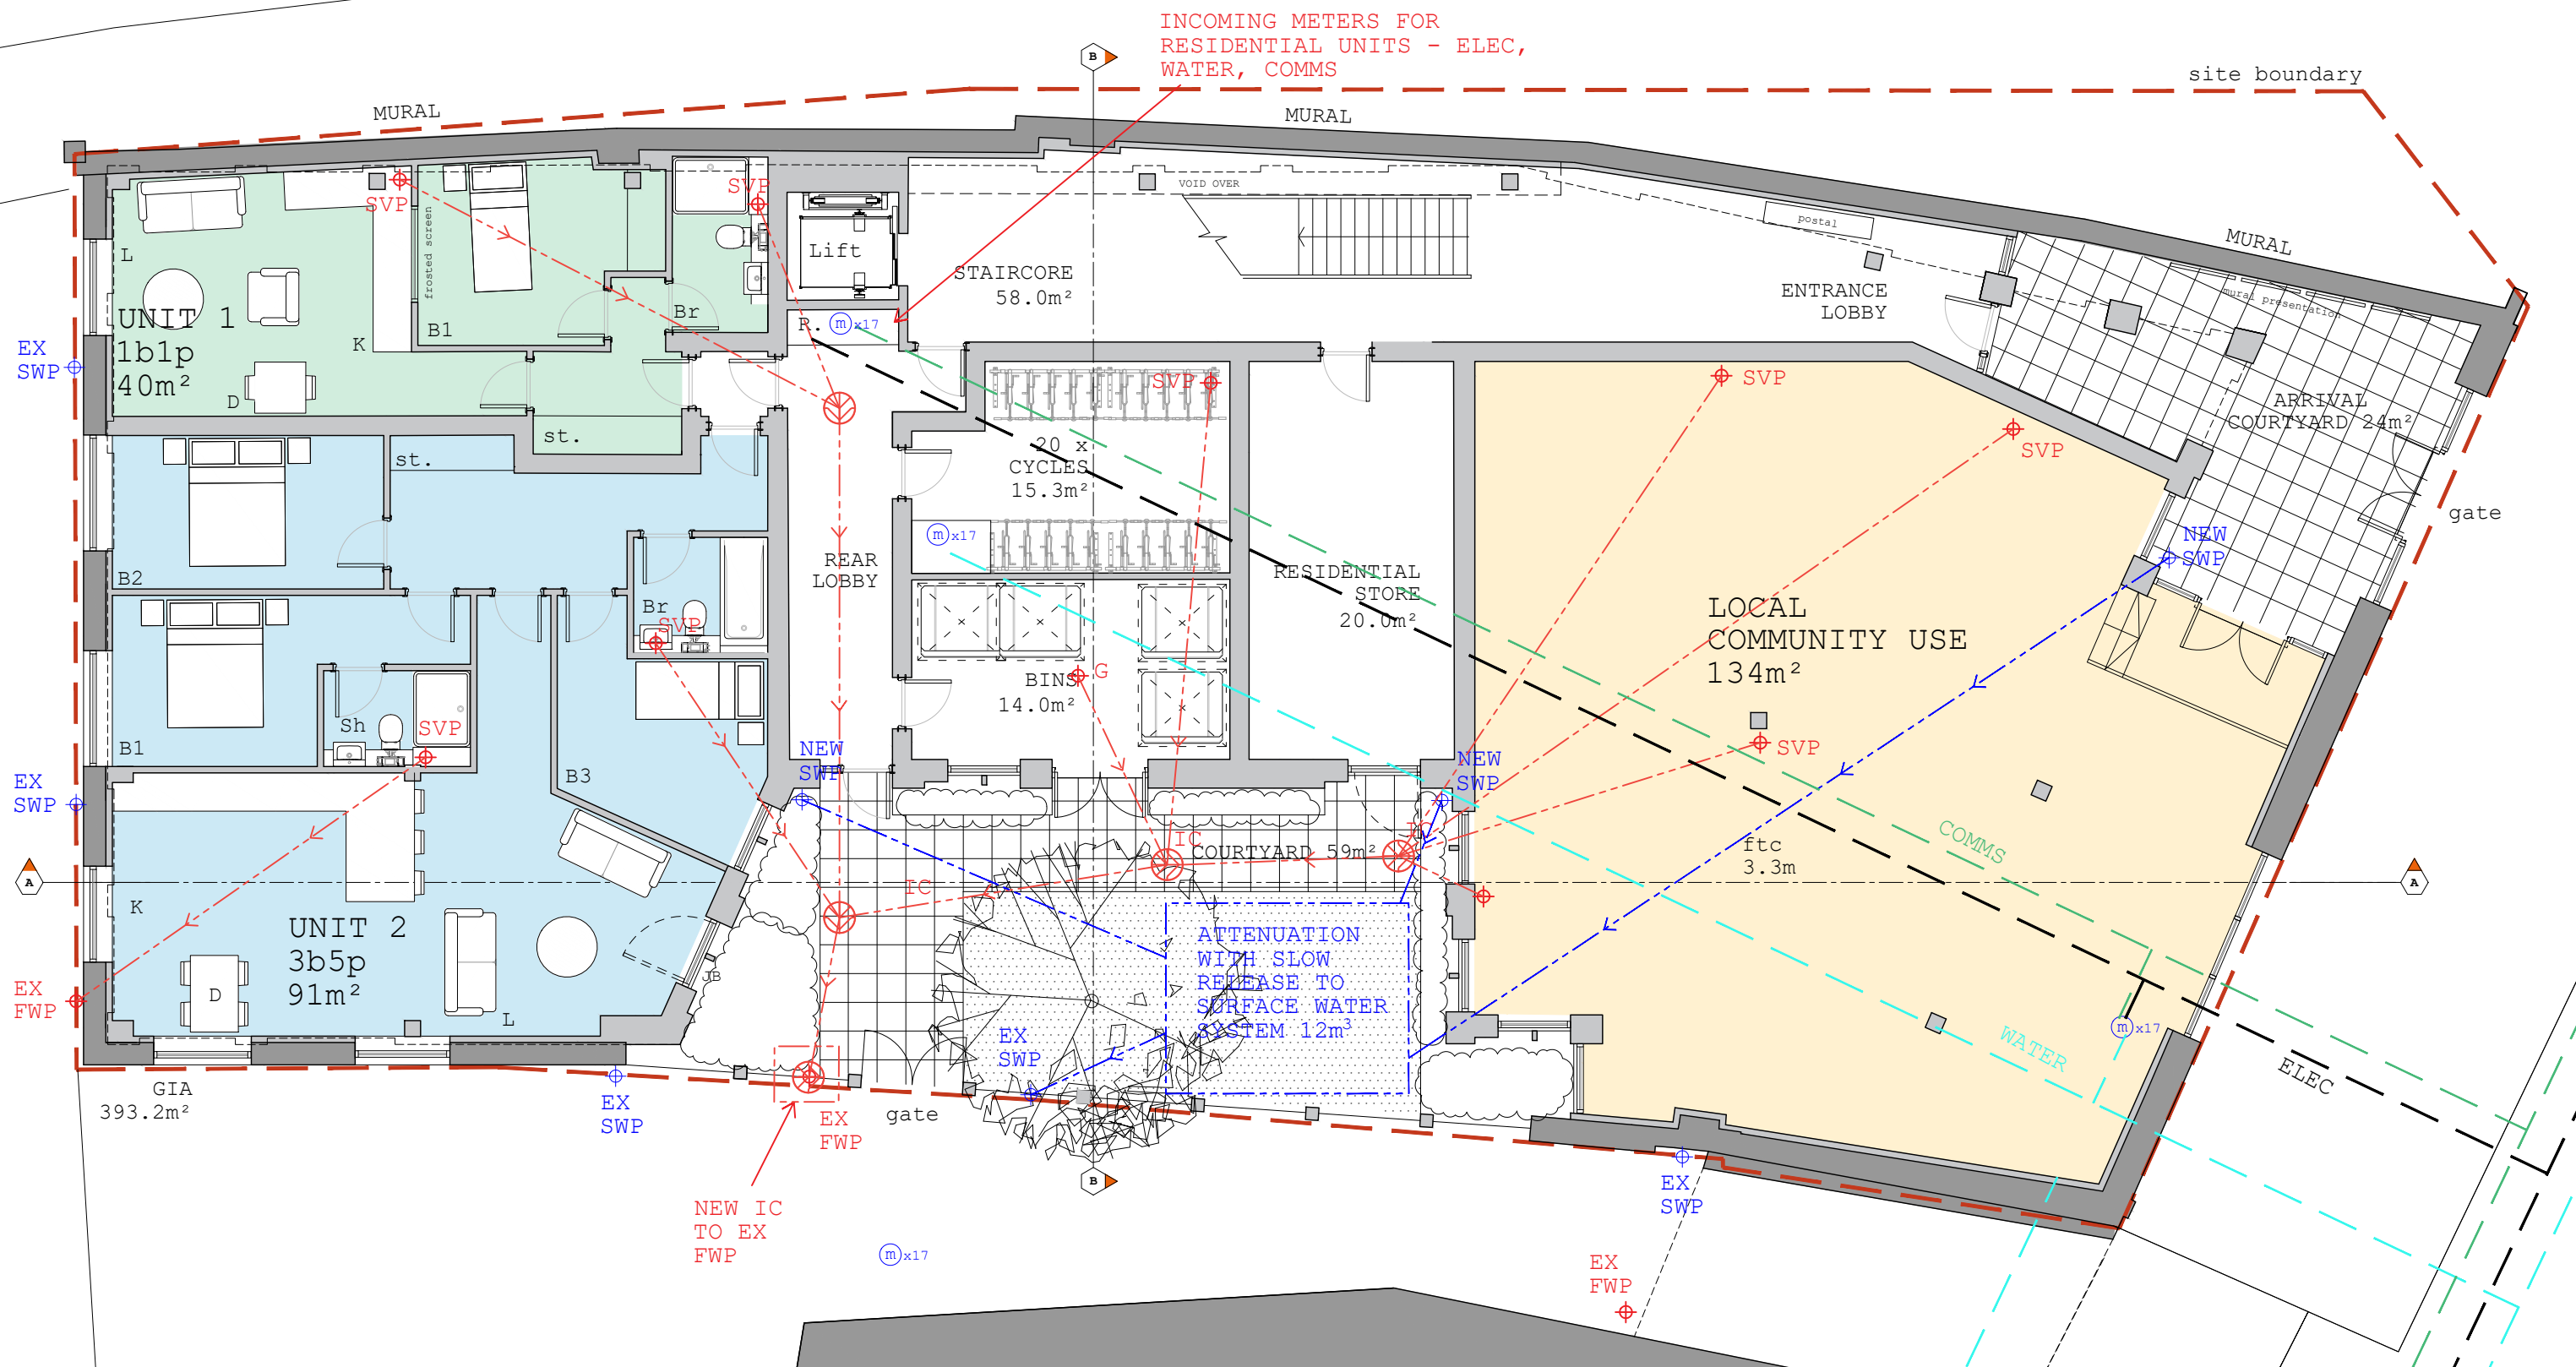

KEY	SOIL/ VENT/ VERTICAL PIPE INSPECTION CHAMBER FOUL WATER SURFACE WATER COMMS ELECTRIC WATER METER CUPBOARD	all drawings remain the copyright of colony and cannot be reproduced on whole or part without our approval this drawing is for planning purposes only and not a construction issue documents & drawings are not to be altered without the consent of colony dimensional accuracy only applies to the written notation drawings issued by colony are to be cross-referenced where necessary with other relevant consultants' information if any contradiction is found in the drawing set, or if you are in any doubt, ask the architect	 CMQUEBRAL CONSTRUCTING LTD. Collaborating with: Red Line Land Central Club Ltd.	Job: 426 Drawing: 50-01 Revision: A	Project: Central Club Reading RG1 4SQ Drawing Name: SUDs and foul water strategy plan Date: 13.2022 Status: planning Drawn By: EM HK Checked By: EM/SH	 RIBA Chartered Practice Colony Architects Ltd. The Wine Store, Brewery Court, Theale, Reading, RG7 5AJ +44 (0)118 380 0328 hello@colonyarchitects.com colonyarchitects.com
1:100 01 02 03 04 05 06 07 08 09 10 11 12						