



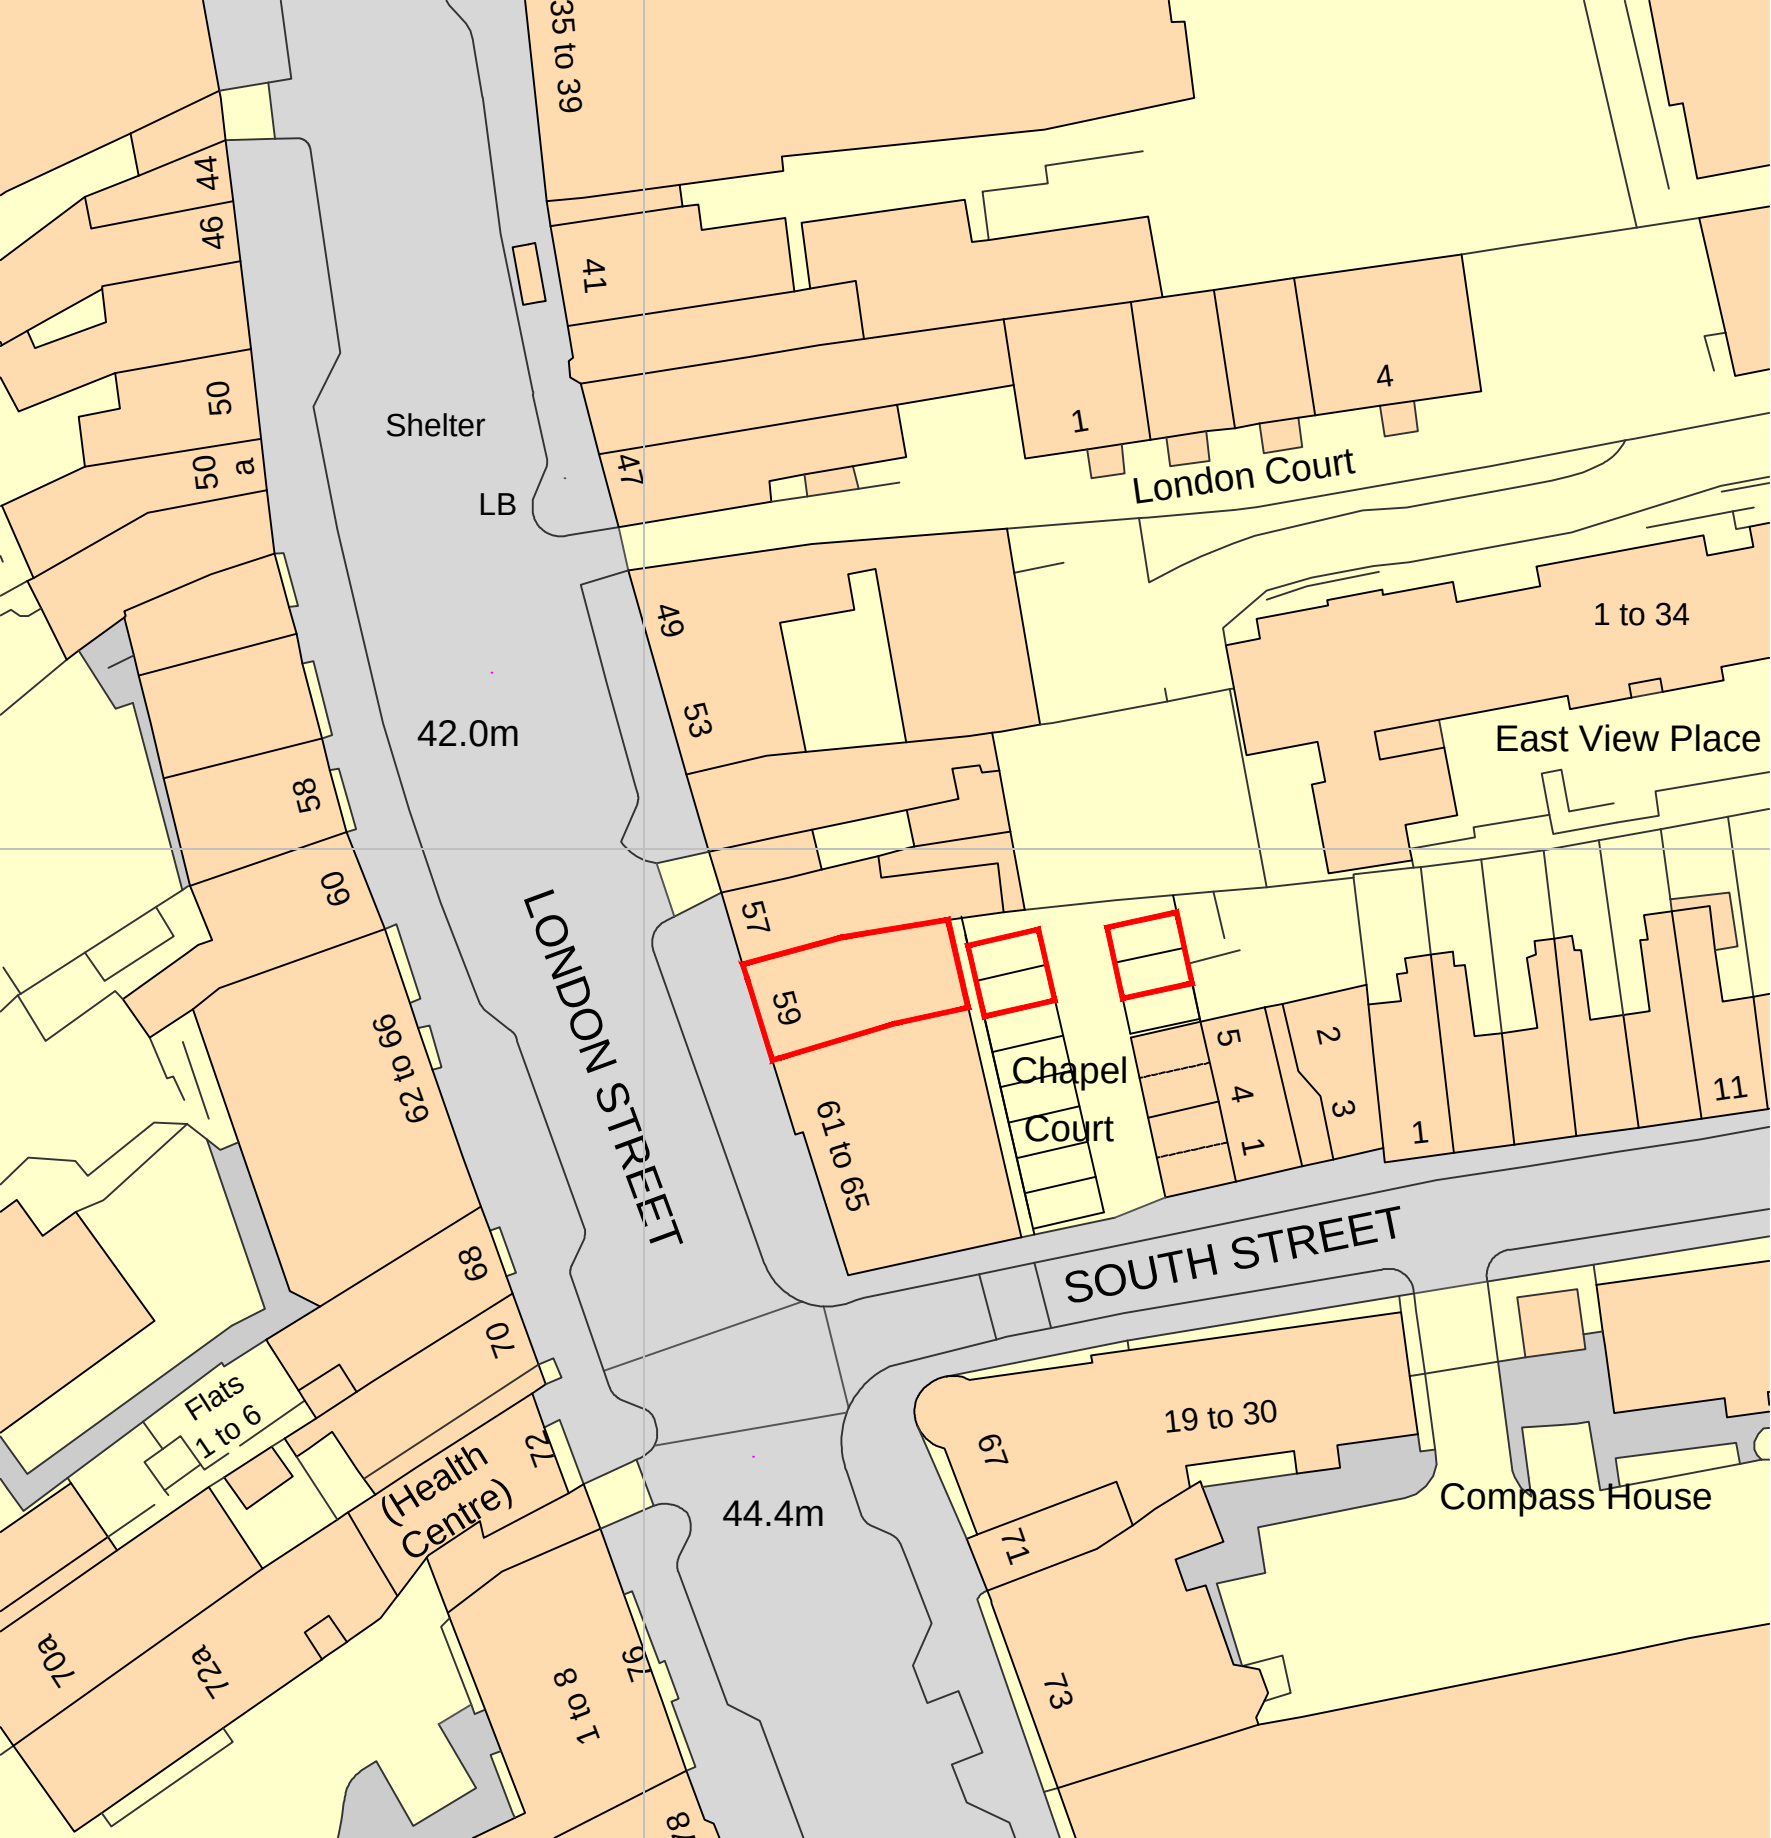


BLOCK PLAN AS EXISTING (1:500)

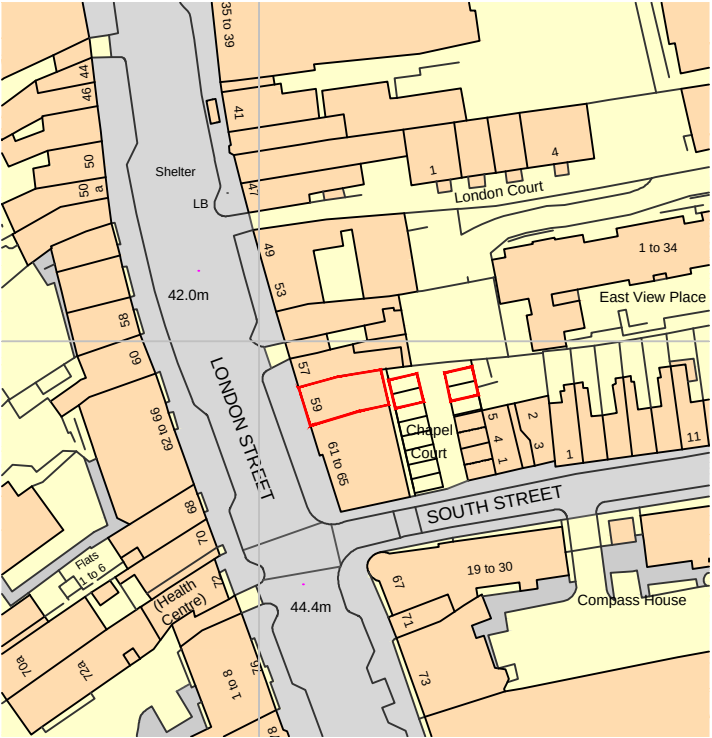

LOCATION PLAN AS EXISTING
(1:1250)

Scale @ 1:1250

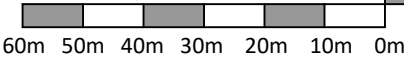

Notes:

This drawing is a print and must not be scaled from without reference being made to the accompanying scale bar. All dimensions of existing buildings to be verified on site.

This drawing is to be read in conjunction with all other drawings, relevant specifications and preliminary / general conditions associated with the project.

All materials and workmanship to comply with 'Approved Document 7' to support Regulation 7 2013 edition of the Building Regulations 2010.

The Contractor is to check all drawings for dimensional and co-ordination accuracy. Any discrepancy between the details shown and those by others are to be reported to the Client / Contract Administrator.

This drawing remains the copyright of Kirsop & Company Ltd

A	26.10.22	BOUNDARY UPDATED
REV	DATE	NOTE

PLANNING



K I R S O P

Chartered Building Surveyors
Architectural Consultants
Waxhouse Gate
15 High Street
St Albans
Hertfordshire
AL3 4EH
tel: 01727 845411
www.kirsop.co.uk

CLIENT



PROJECT	59 Lodon Street
READING	
Berkshire	
RG1 4PS	

DRAWING	SITE LOCATION / BLOCK PLAN
AS EXISTING	

SCALE	AsNoted@A3	PROJECT No.	REVISION
DATE	18/10/22	13842-01	A
DRAWN	PB	CHECKED BY	TR

DWG No. **SLP_E**