
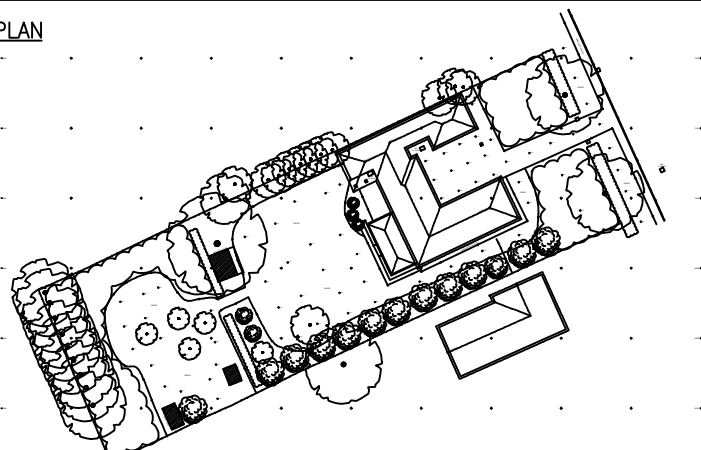


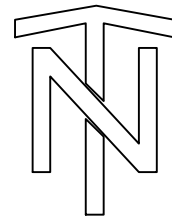

1. This drawing is copyright and its use or reproduction without the written permission of Usk Land Survey is prohibited
2. Due to unavoidable inaccuracies during the reproduction process these drawings should not be scaled. Where dimensions are critical Usk Land Survey should be requested to confirm dimensions based on survey information. Scales appearing at the base of this plan are for indicative purposes only.
3. This plan has been prepared in accordance with B.S. 1192, Part 1 in relation to scale and dimension. Tolerances permitted within the British Standard should be observed.
4. All dimensions and particulars should be checked on site. Any discrepancies should be reported to Usk Land Survey before any work commences.

[illegible]

STN	CO-ORDINATES	LEVEL	STN	CO-ORDINATES	LEVEL
LOCAL GRID.			CONTROL USED: TYPE REFERENCE VALUE(M)		
ALL LEVELS RELATE TO LOCAL DATUM.					

Client
STL Architecture Ltd
Thames Court, 3, 2 Richfield Avenue
Reading RG1 8EQ



Project
No.23 Conisboro Avenue
Topographical Survey

Site No.23 Conisboro Avenue
Caversham
Reading
RG4 7JB

Surveyed by J.Barton	Date: SEPT 2021
Checked by J.Barton	Date: SEPT 2021
Drawn by J.Barton	Date: SEPT 2021

Drawing No.	Revision
-------------	----------

Sheet 2 | —

Drawing Scale: 1:100 Job Ref 1165

CAD Filename: 1165.dwg Plot Scale: 1=1

©2021 Usk Land Survey. All rights Reserved