

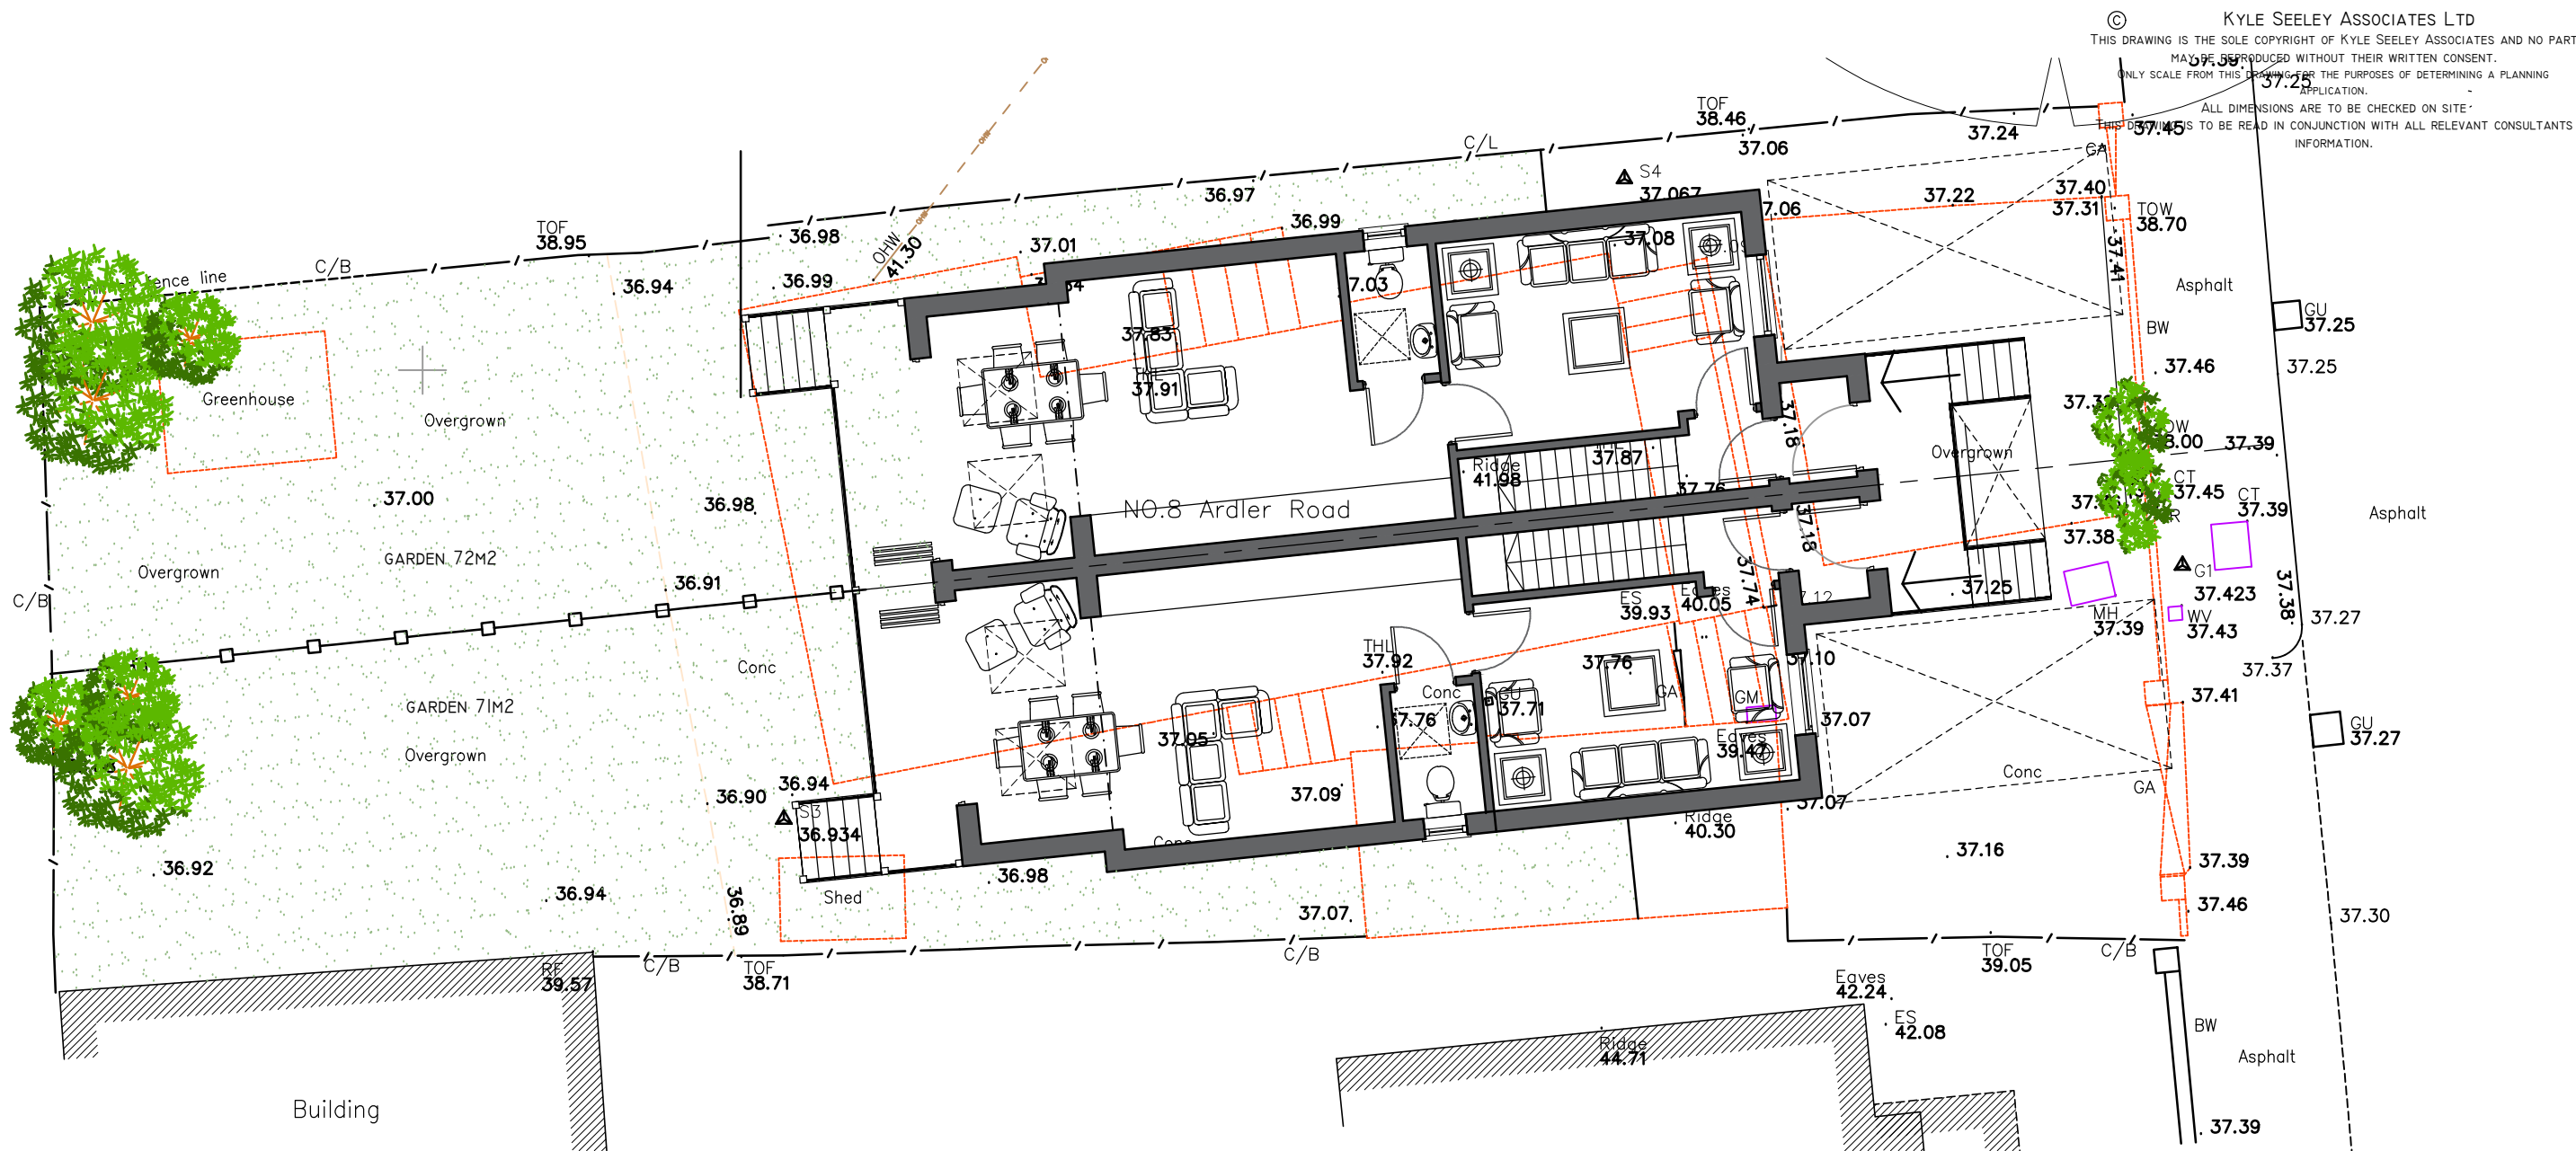


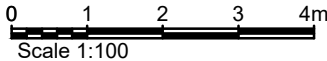

PROPOSED TOPOGRAPHICAL SURVEY
I-100 @ A3

PROPOSED SITE SECTION
I-100 @ A3

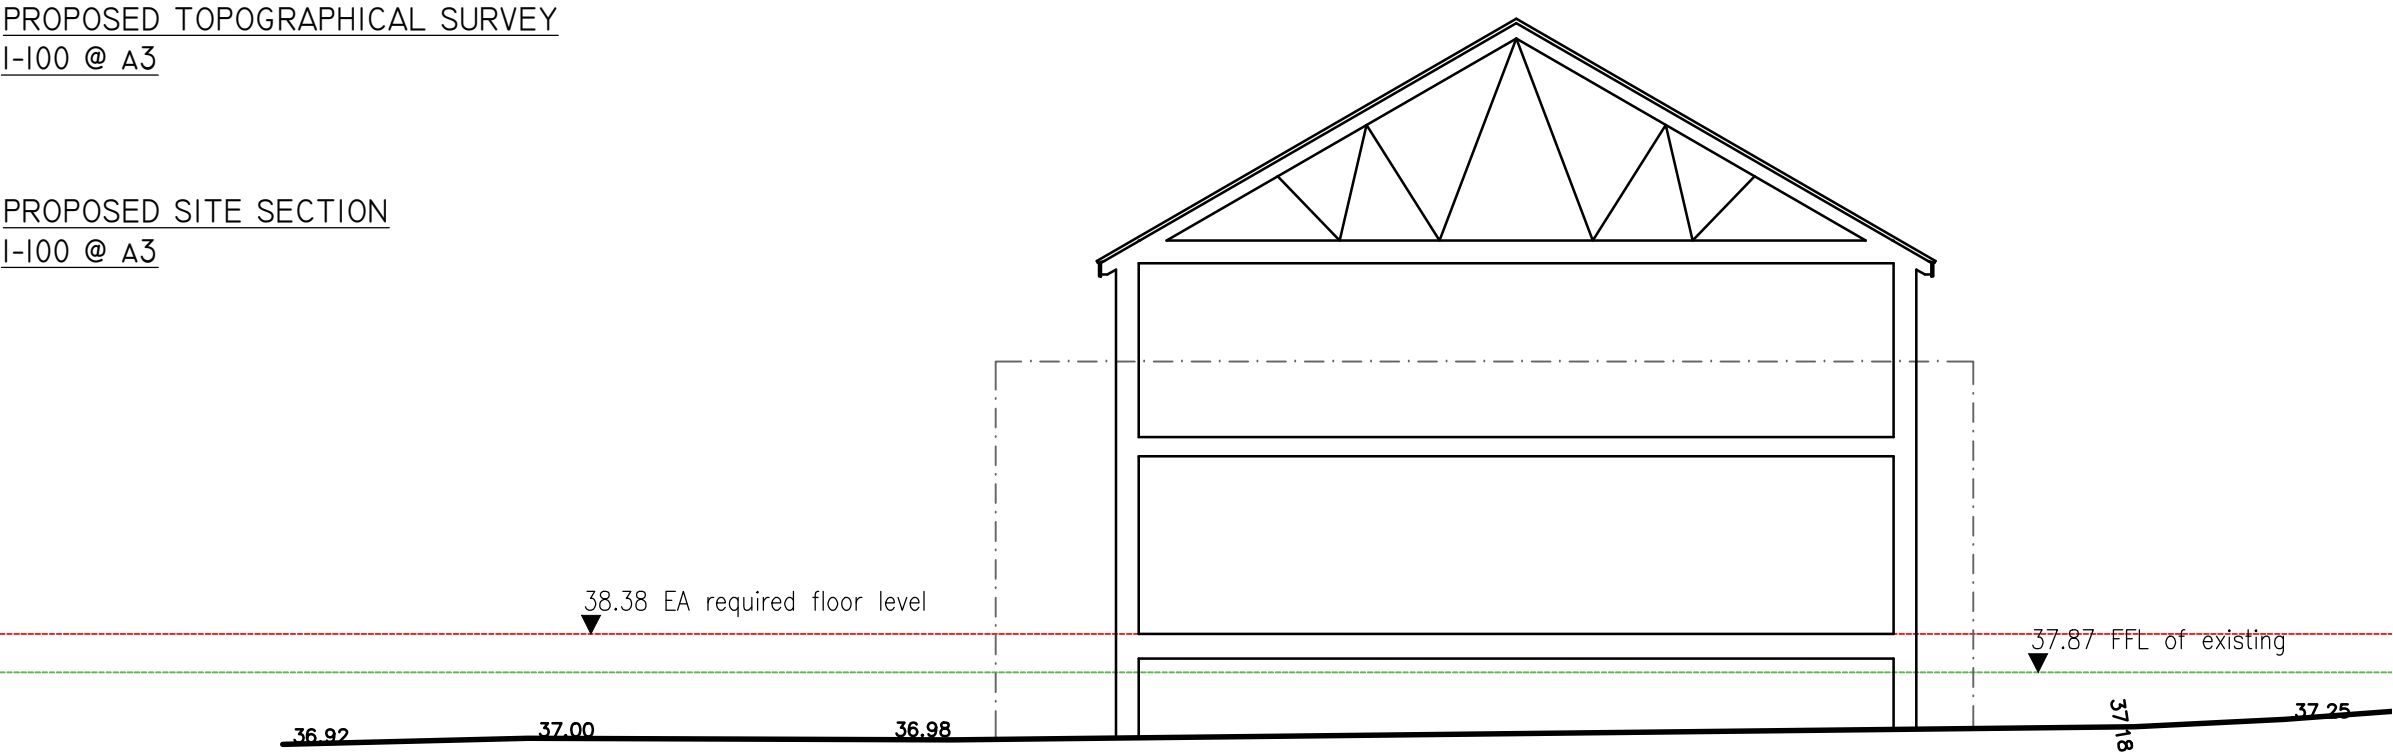

CLIENT

MR I CHARLES

PROJECT

8 ARDLER ROAD CAVERSHAM,
RG4 5AE

DRAWING TITLE

PROPOSED SITE AND SECTION

DRAWN

KSEELEY

DATE

04.01.2023

SCALE

1:100 @ A3

DRAWING No.

PL-06

Rev.

-