


No.	Revision	Date
-----	----------	------

P1 front extension to kitchen set in line with neighbour
P2 1st floor rear extension reverted to shallower
pre-approved arrangement


02/23
03/23

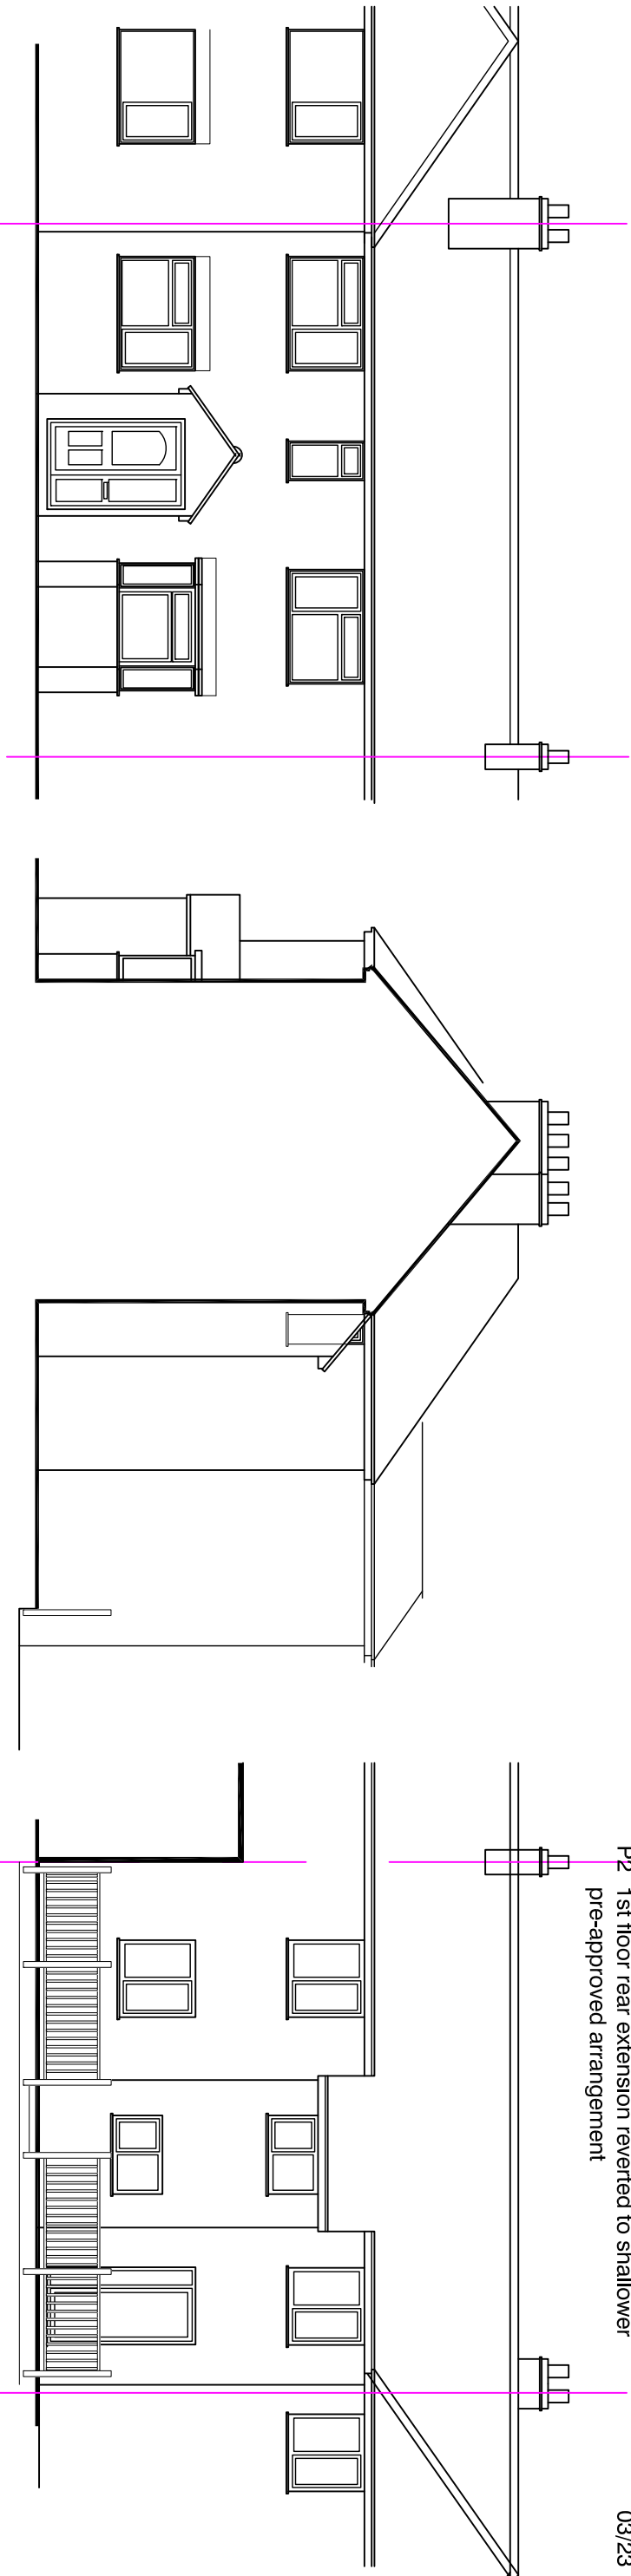

front elevation (existing)

sectional side elevation (existing)

Rear elevation (existing)

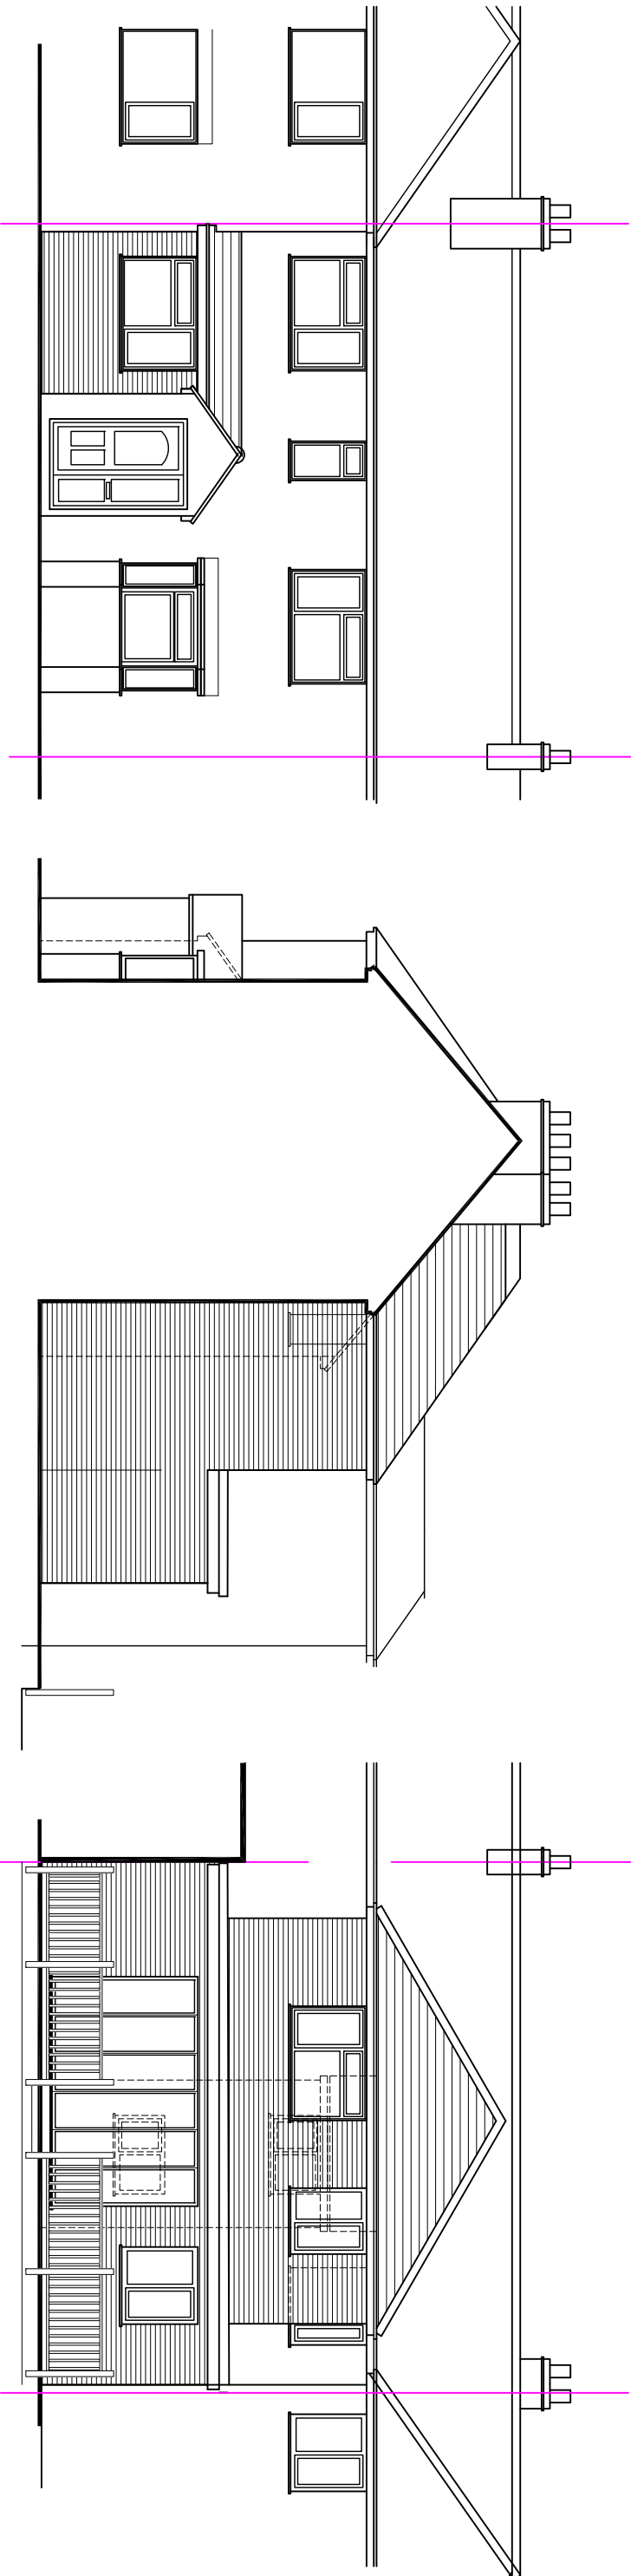

front elevation (proposed)

sectional side elevation (proposed)

Rear elevation (proposed)

