



Proposed Elevation - North-West
General Arrangement | Scale 1 : 100



Proposed Elevation - South-West
General Arrangement | Scale 1 : 100



Proposed Elevation - South-East
General Arrangement | Scale 1 : 100




Proposed Elevation - North-East
General Arrangement | Scale 1 : 100



Proposed 3D Illustration
3D Illustration | Scale NTS



Proposed 3D Illustration
3D Illustration | Scale NTS

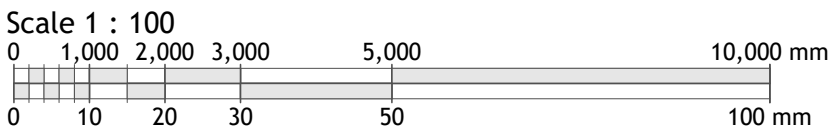

- Sheet Notes
- a. the drawing is copyright protected and may not be used, reproduced or relied upon by any third party except as explicitly agreed by MAPL
 - b. all dimensions are in millimetres unless noted otherwise
 - c. all measurements must be obtained from stated dimensions only and not be scaled off except for Local Authority Planning application purposes
 - d. all drawings must be read in conjunction with all other project drawings and any discrepancies reported immediately for clarification
 - e. full schedules, specification notes and legends are located on drawings numbered '900' to '999' (900 series)

Finishes & Materials

Ref.	Description
00	walls - external brick finish to match & toothbond into existing
01	external windows - Black aluminium , double glazed
02	external doors - Black aluminium double glazed
03	Single ply membrane flat roof

C	30.05.2022	FM	rwp moved; stopping parapet removed
B	25.03.2022	LM	Third Issue
A	01.02.2022	FM	First Issue
0	28.02.2022	LM	Second Issue

Rev	Date	By	Description
-----	------	----	-------------

m

a

michael aubrey

partnership

• 0118 962 9666 • www.mapl.co.uk

Client

Mr. & Mrs. Briggs

Project Address

15 The Mount, Caversham,
Reading, Berkshire. RG4 7RU

Project Description

Side Extension & Internal
Alterations

Sheet Title

Elevations & 3D Views -
Proposed GA

Sheet Ref.	MAP-C4277-280	Rev.	C
------------	---------------	------	---

Project Ref.	C4277	Date	30.05.2022
--------------	-------	------	------------

Drawn by	LM	Checked by	JMR
----------	----	------------	-----

Scale	1 : 100	Sheet Size	A1
-------	---------	------------	----