



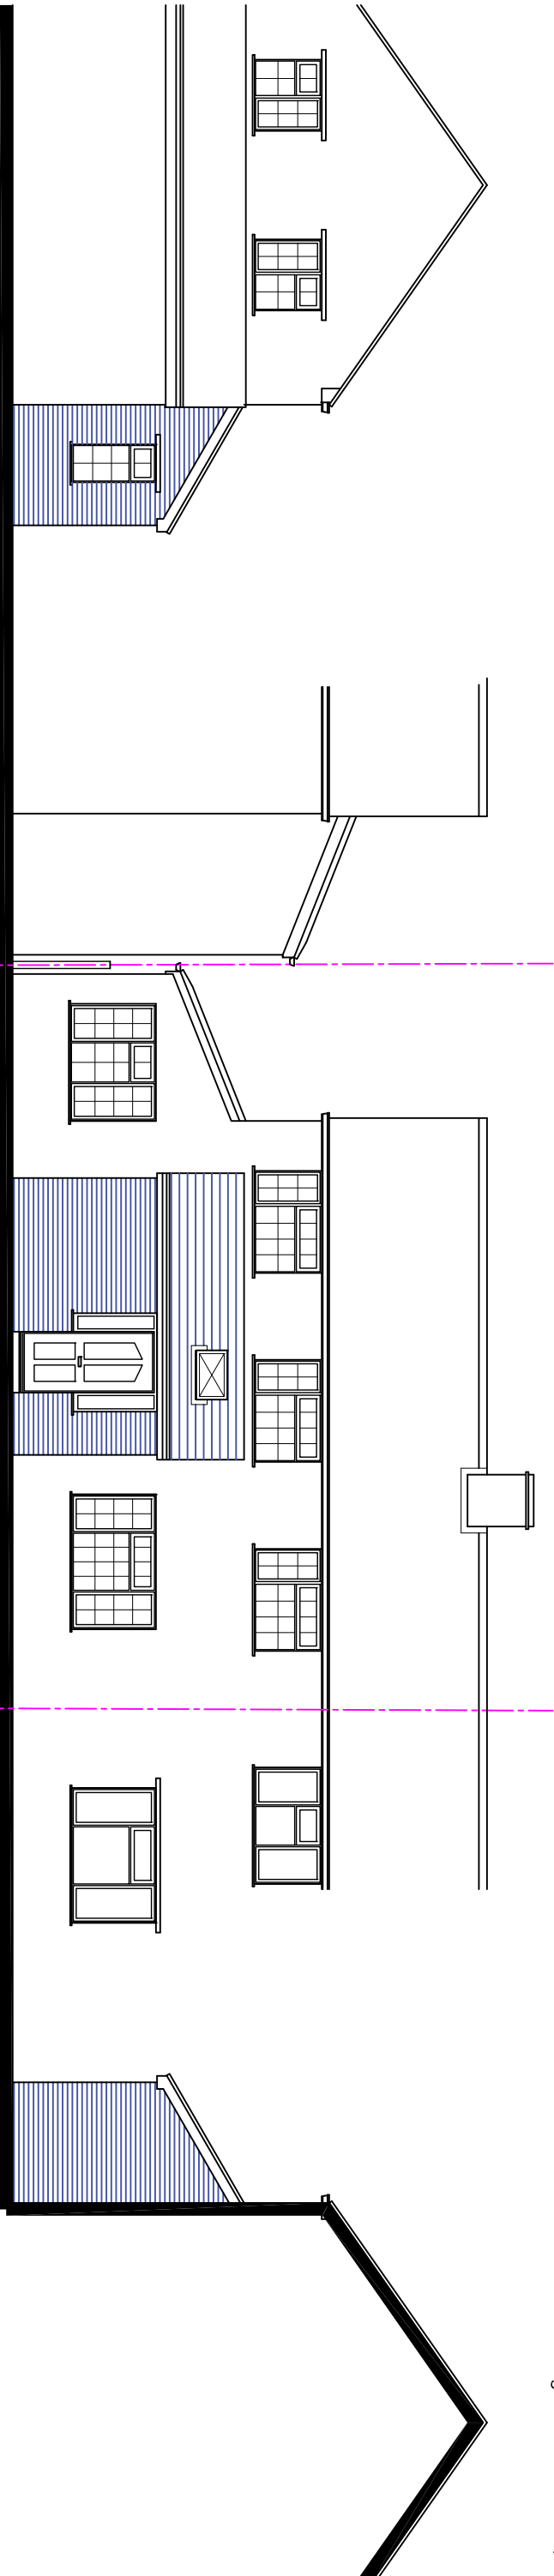


side from No 272

PROPOSED

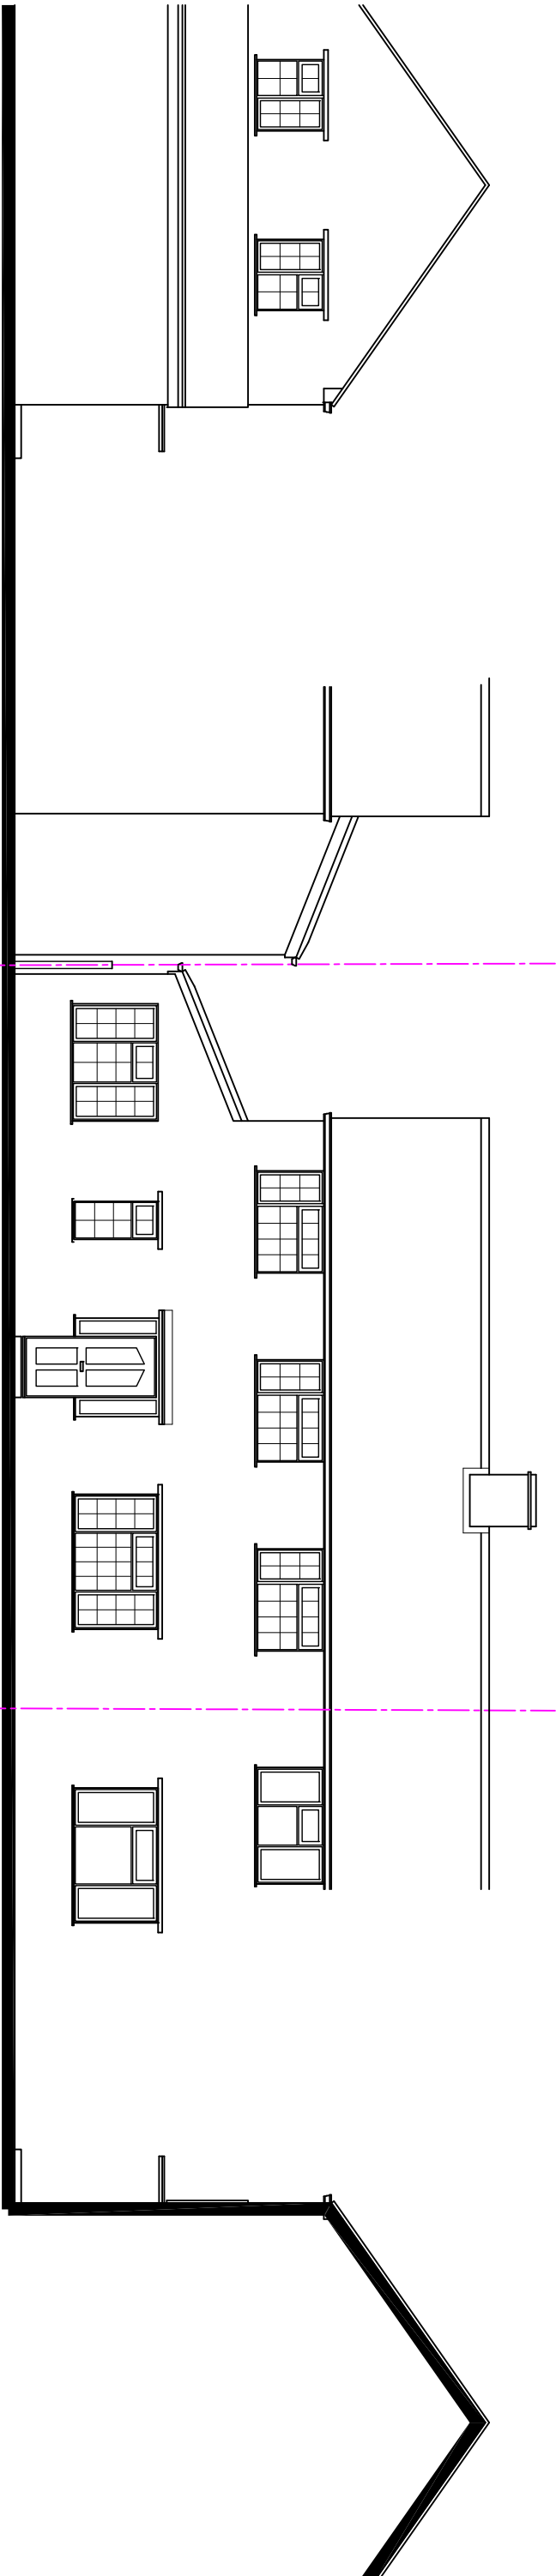

side from No 272

EXISTING

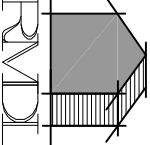

RAMMURTI DESIGN LTD

ARCHITECTURAL & PLANNING SERVICES

268 TILGHURST ROAD, READING RG30 2NE

TEL/FAX:01189510628 MOB:07799883574

0m12345678910m

Proposed single storey front porch extension

at No 270 WENSLEY ROAD READING RG1 6DP

for Mr H Pervaiz

Existing AND Proposed Elevations

Scale: 1/100

Date: September 2022

CW270:004 Rev P1