


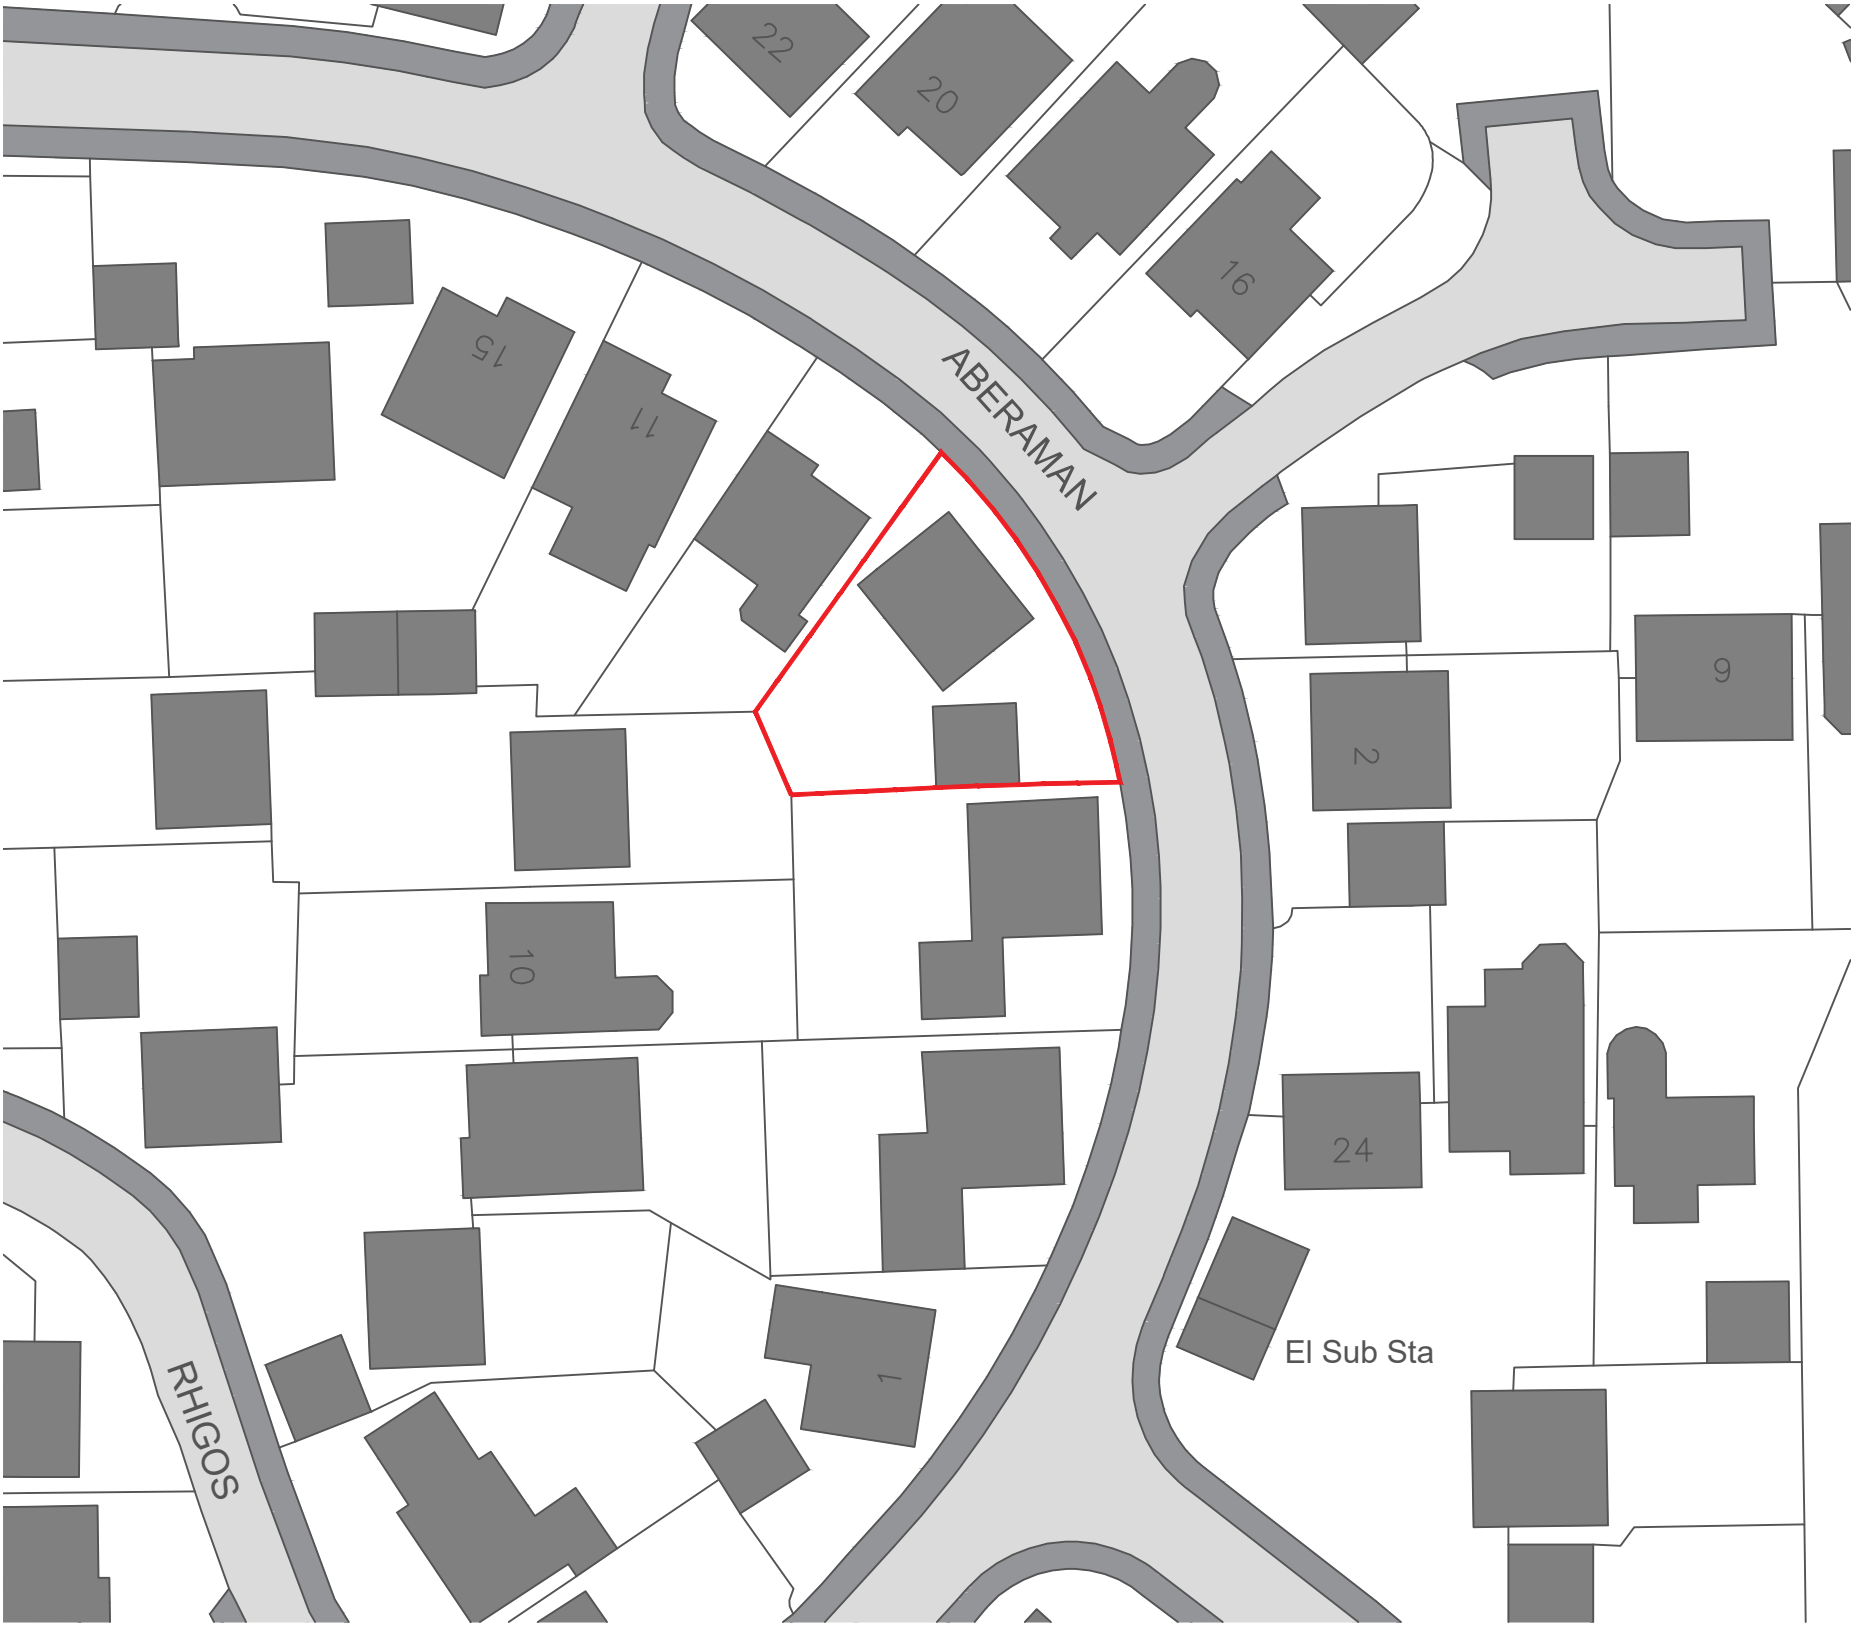


Produced on 06 February 2023 from the Ordnance Survey National Geographic Database and incorporating surveyed revision available at this date.
This map shows the area bounded by 470870 176580,471012 176580,471012 176722,470870 176722,470870 176580
Crown copyright and database rights 2023 OS 100054135. Supplied by copla ltd trading as UKPlanningMaps.com a licensed Ordnance Survey partner (OS 100054135).
Data licence expires 06 February 2024. Unique plan reference: v2c/904986/1221339

EXISTING LOCATION PLAN

— BOUNDARY LINE

Note
Survey not undertaken by LUPA.
Drawing based on information from others. Dimensions to be checked prior to works starting. Any discrepancies to be reported to the Architect. Drawing for Planning issue only
Drawing shows Design Intent - Not for construction

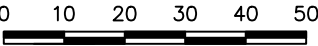

Scale bar

NOTES
Do not scale drawings dimensions govern. All dimensions to be checked on site. Drawing to be read in conjunction with all consultants information. Any discrepancies to be reported to Architect. LUPA does not take responsibility for legal boundary lines and advises a specialist should produce a separate drawing. DWG files are issued for information only use PDF for records
Copyright of this drawing is held by LUPArchitecture Ltd. Not to be used for any purpose without consent.
LUPARCHITECTURE Ltd. © Copyright

01	Planning Issue	LUP	13.02.23
00	Client issue prior to planning	LUP	09.02.23
Rev	Description	Dr	Ch Date

Rev	Description	Dr	Ch Date

Client
Mrs McCallum

Project
7 ABERAMAN RG4 8LD GROUND & FIRST FLOOR EXTENSION & REMODEL

Title
EXISTING BLOCK PLAN

LUPARCHITECTURE Ltd. 103 Mayfield Drive, Caerwethan, RG4 5UR +44 (0) 777470930 lupa@luparchitecture.com
--

Date JAN 2023	Drawn LUP	Checked LUP	Scale 1:1250 @ A3
Job No. 2256	Drawing No. 002	Revision 01	