


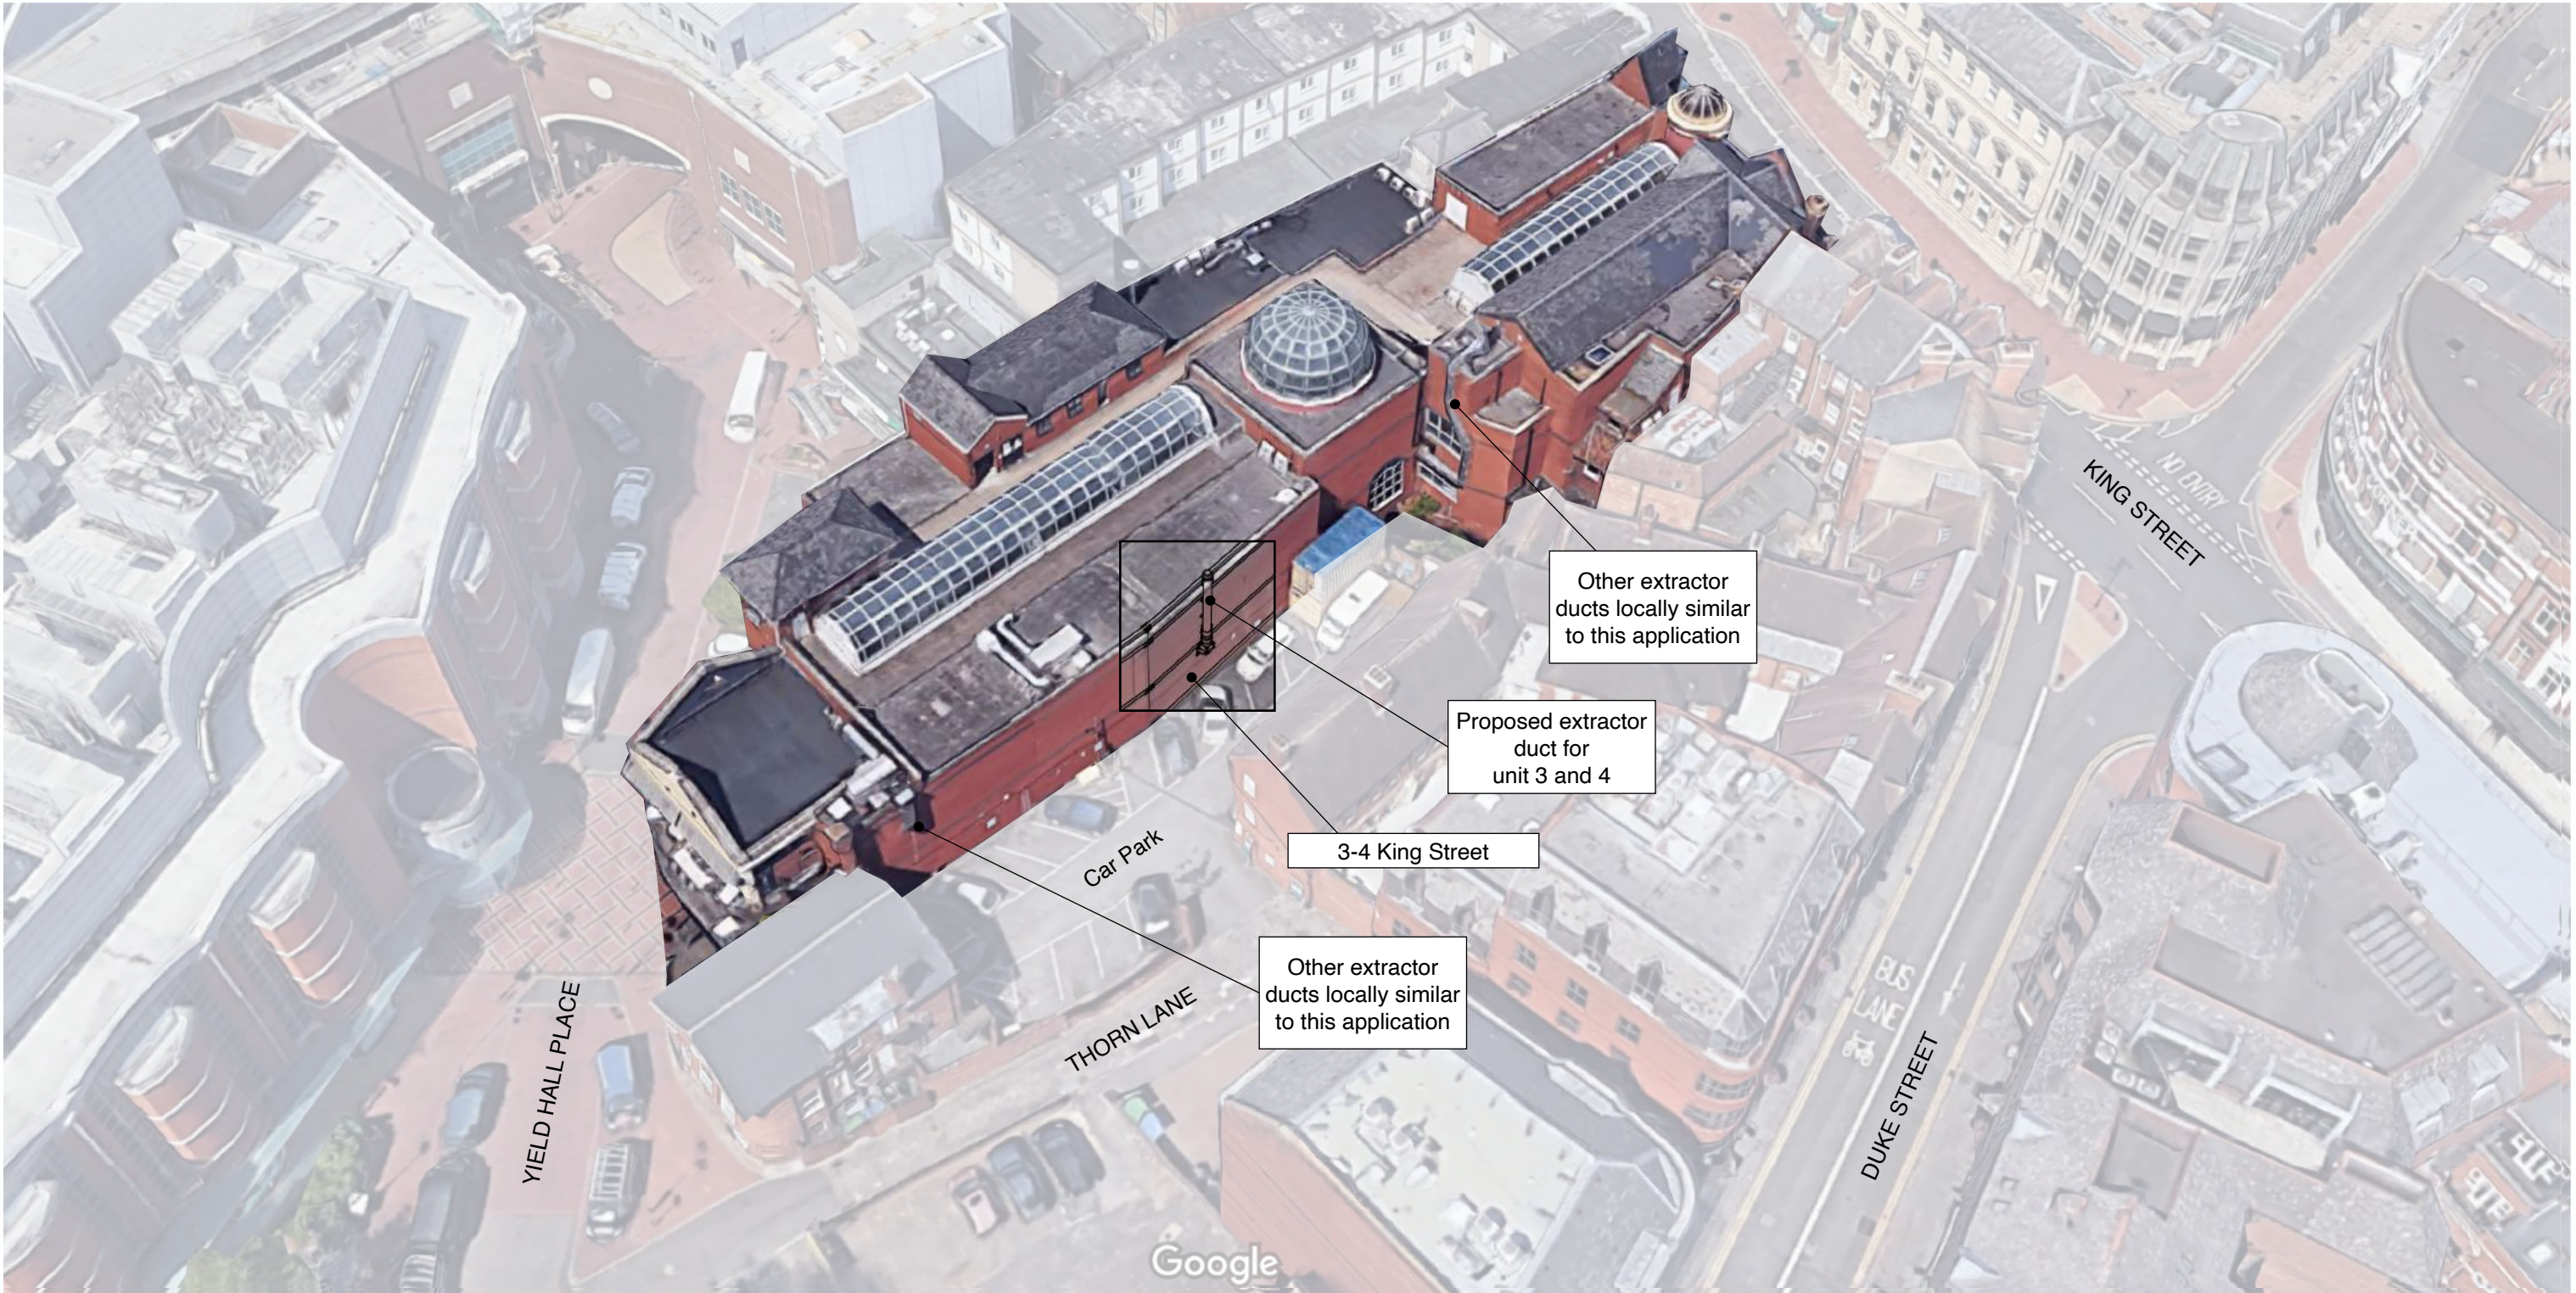

Drawing Title	
Google 3D Aerial View	
Project	Client
3-4 King Street, Reading, RG1 2HG	Bombay Brothers Ltd.
Date	
July 2022	

Project no. / Stage /	Drawing no. / Revision
1065- PLA-	003_C
Revision notes:	Drawn by: LW
A - First Issue B - 20.07.22 - Updates based on levels C - 21.07.22 - Updates to extractor	
Copyright Whitfield.Design © 2022 - ARB Registered Architect Web: www.whitfield-design.co.uk Email: liam@whitfield-design.co.uk Phone: 07894071250	
NOTES: Do not scale drawings. Print all drawings in full colour at A3 size. All measurements to be confirmed on site by the contractor prior to starting any building work. All structure indicative, see Structural Engineer's drawings for more information. Design to comply with the latest Building Regulations and Approved Documents.	