


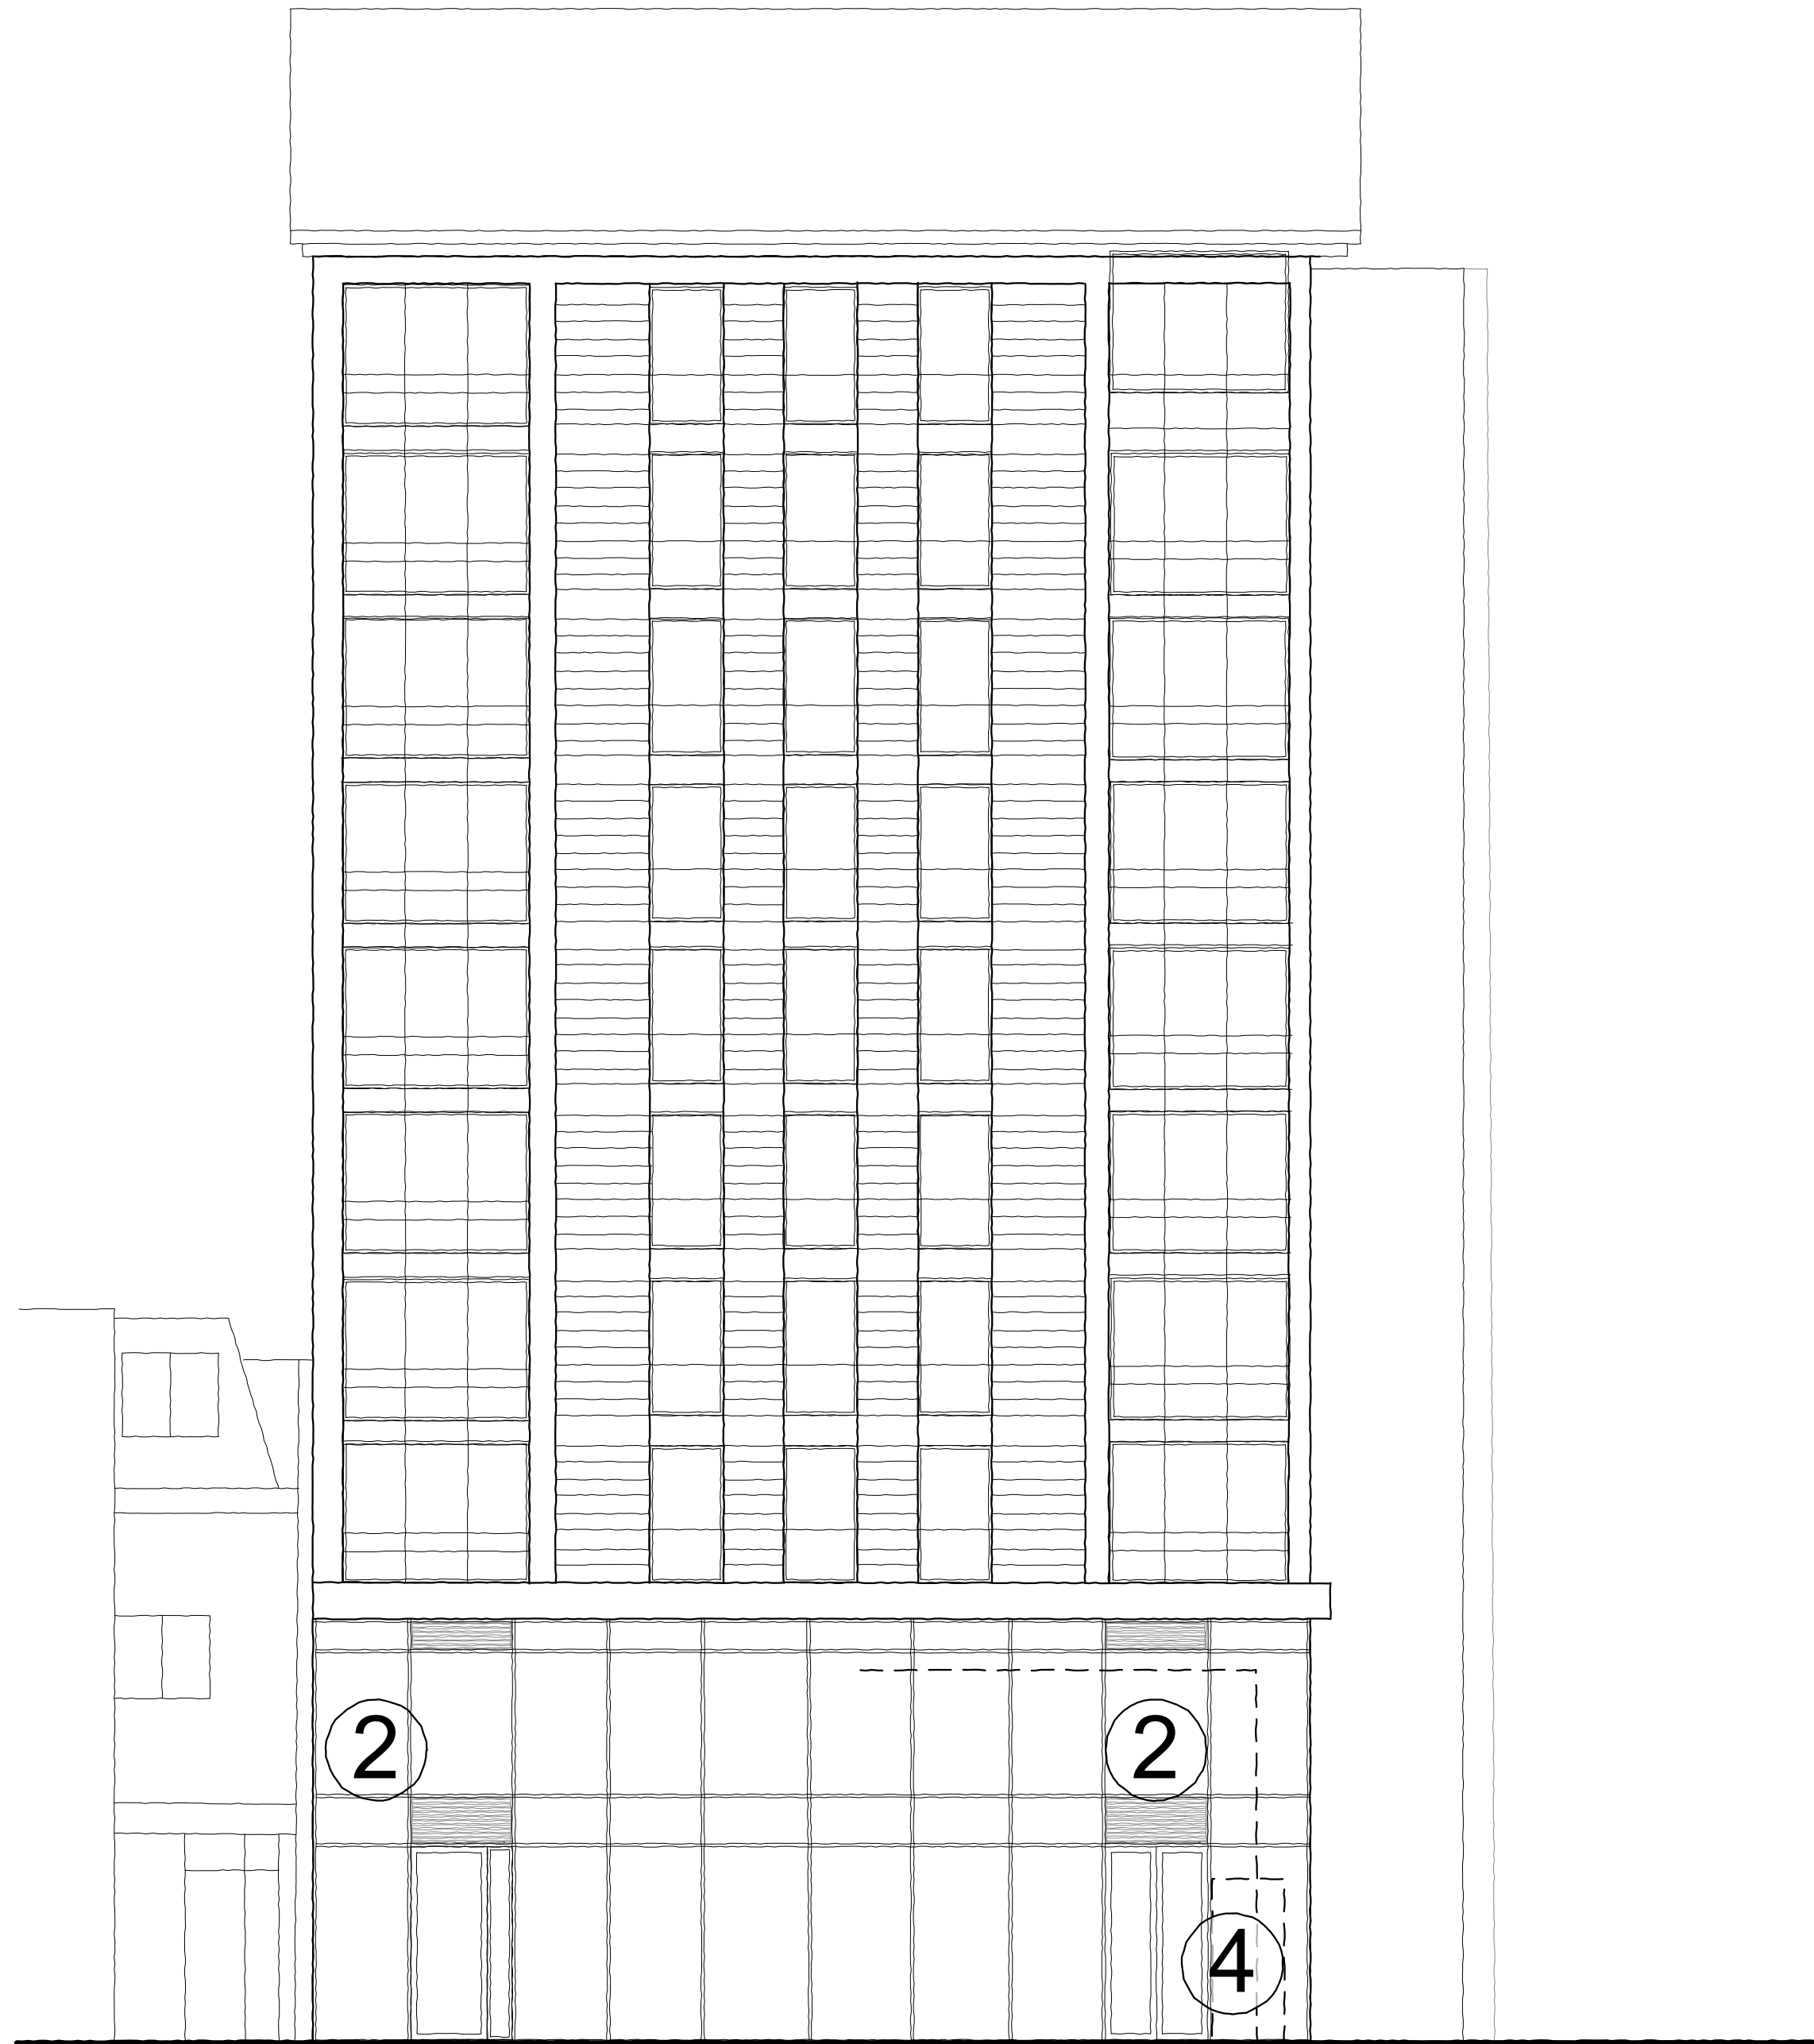


PROPOSED ELEVATION (SOUTH)



ELEVATION AS EXISTING (NORTH)

Proposed Tenant Alterations

- ① Air intake/extract grill through spandrel panel above door
- ② Air intake/extract grill through spandrel panel above door
- ③ New stair case in pre-formed soft spot
- ④ A/C condensor located in new enclosure on lower ground floor (pipes to rise through the floor and air discharge pipe through external louvre)
Mitsubishi Electric outdoor unit PUHY-P800YSNW
- ⑤ Toilets to sump pump into existing high-level drain

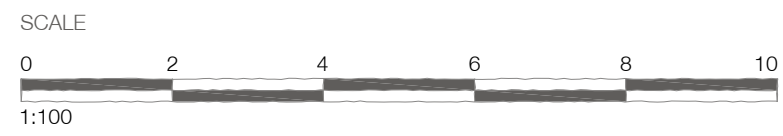

KEY PLAN

REVISIONS

SITE	ABBNEY MILL HOUSE, ABBNEY SQUARE		
DRAWING	PROPOSED ELEVATIONS		
NUMBER	21-36-32	DATE	AUG 2023
SCALE	1:100	PAPER	A1