


# 6 BARRY PLACE, READING, RG1 8EU - LOCATION PLAN



0 50  
Metres

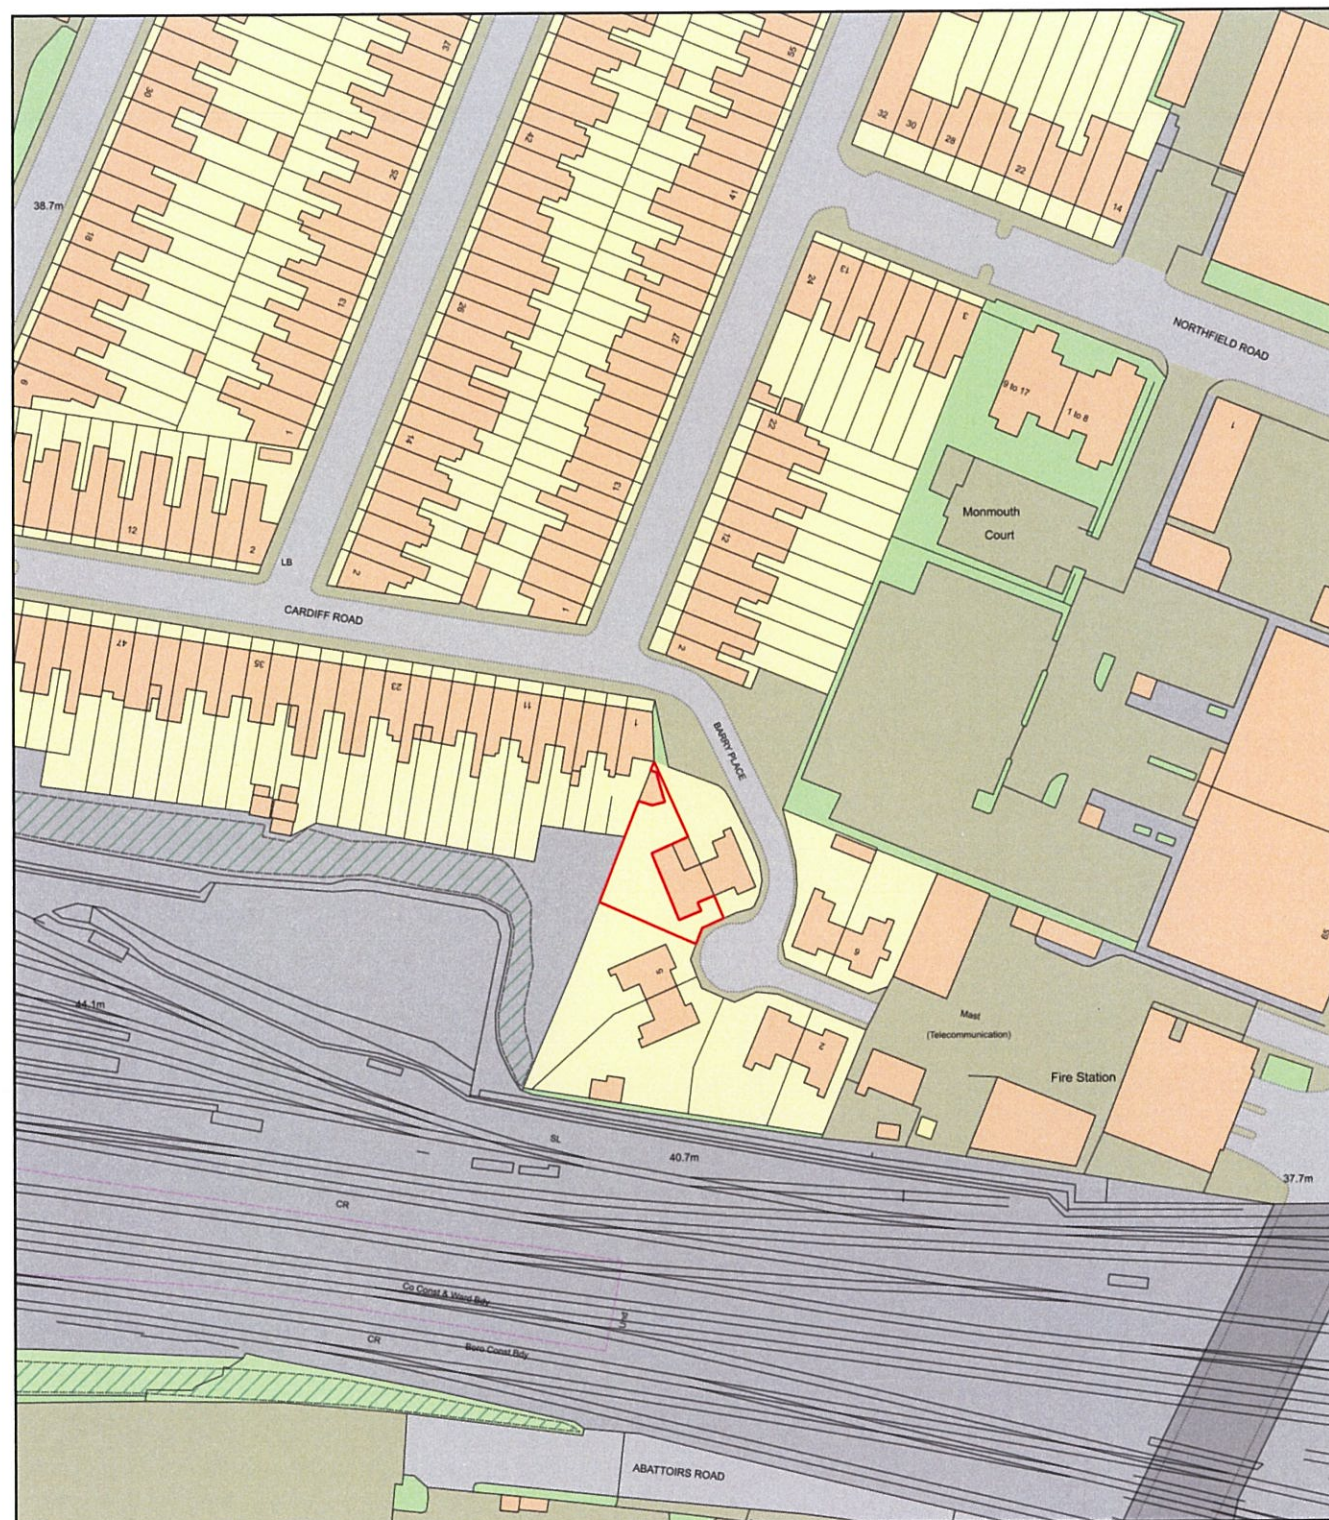

Plan Produced for: MRS D NICHOLLS  
Date Produced: 24 Nov 2022  
Plan Reference Number: TQRQM22328130207484  
Scale: 1:1250 @ A4

© Crown copyright and database rights 2021 OS 100042766

## EXISTING Permitted Development Location Plan

**4 - Bed, Semi - Detached.**  
6, Barry Place, Reading. **RG1 8EU**

Client ;  
**MRS. D. NICHOLLS.**  
6, Barry Place, Reading. **RG1 8EU**

Title / Location ;  
**Proposed New Side - Rear,  
Dining Room Extension..**  
6, Barry Place, Reading. **RG1 8EU**

Scale Date  
**1:1250. Oct, 2022.**

**David Edgar Brewster** MSIAD  
**Interior Designer**

Tel; 07986 808 939 email davidbrewsterinfo@gmail.com