


30 OCT 2017

171905

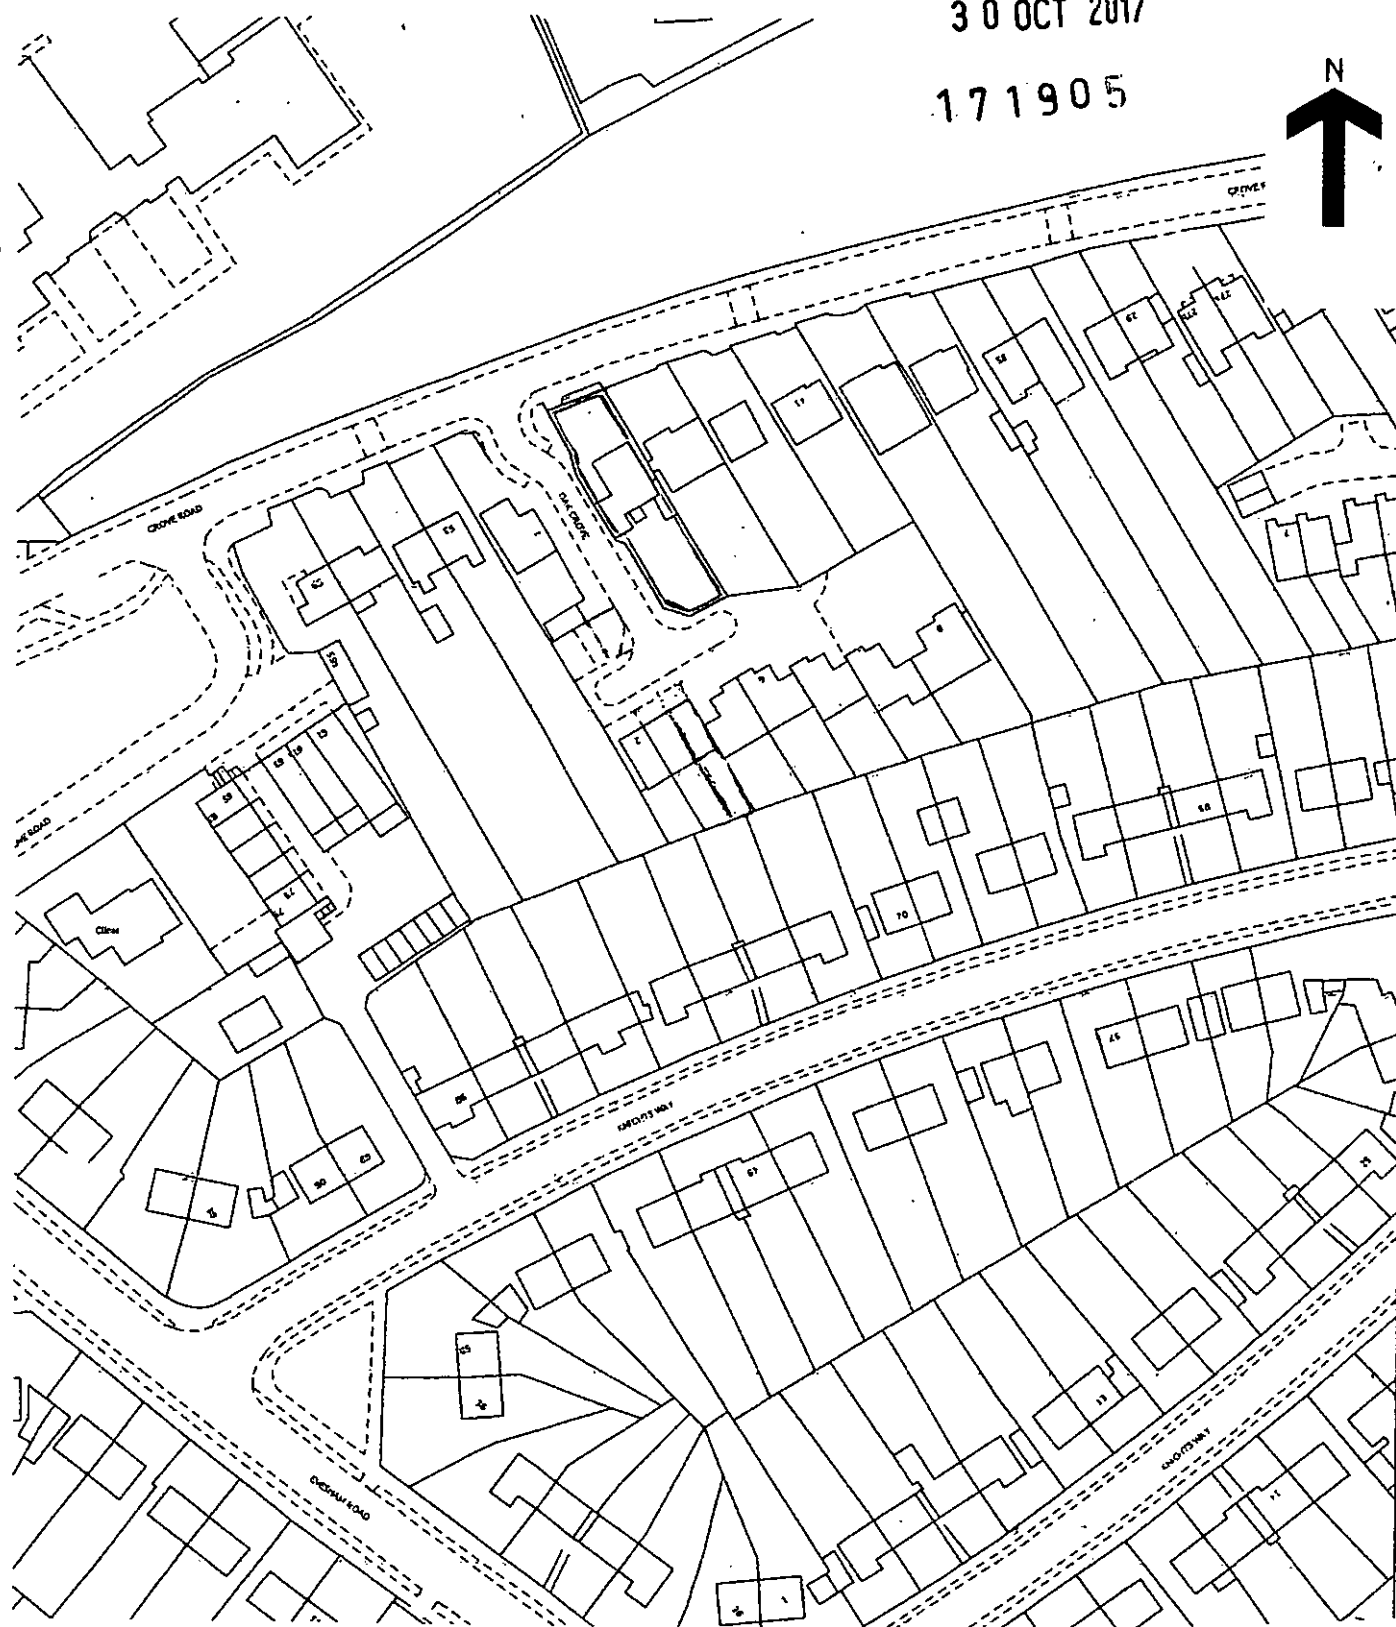

47 GROVE ROAD, EMMER GREEN
READING, BERKSHIRE

LOCATION PLAN

0 10 20 30 40 metres

1:1250 @A4