
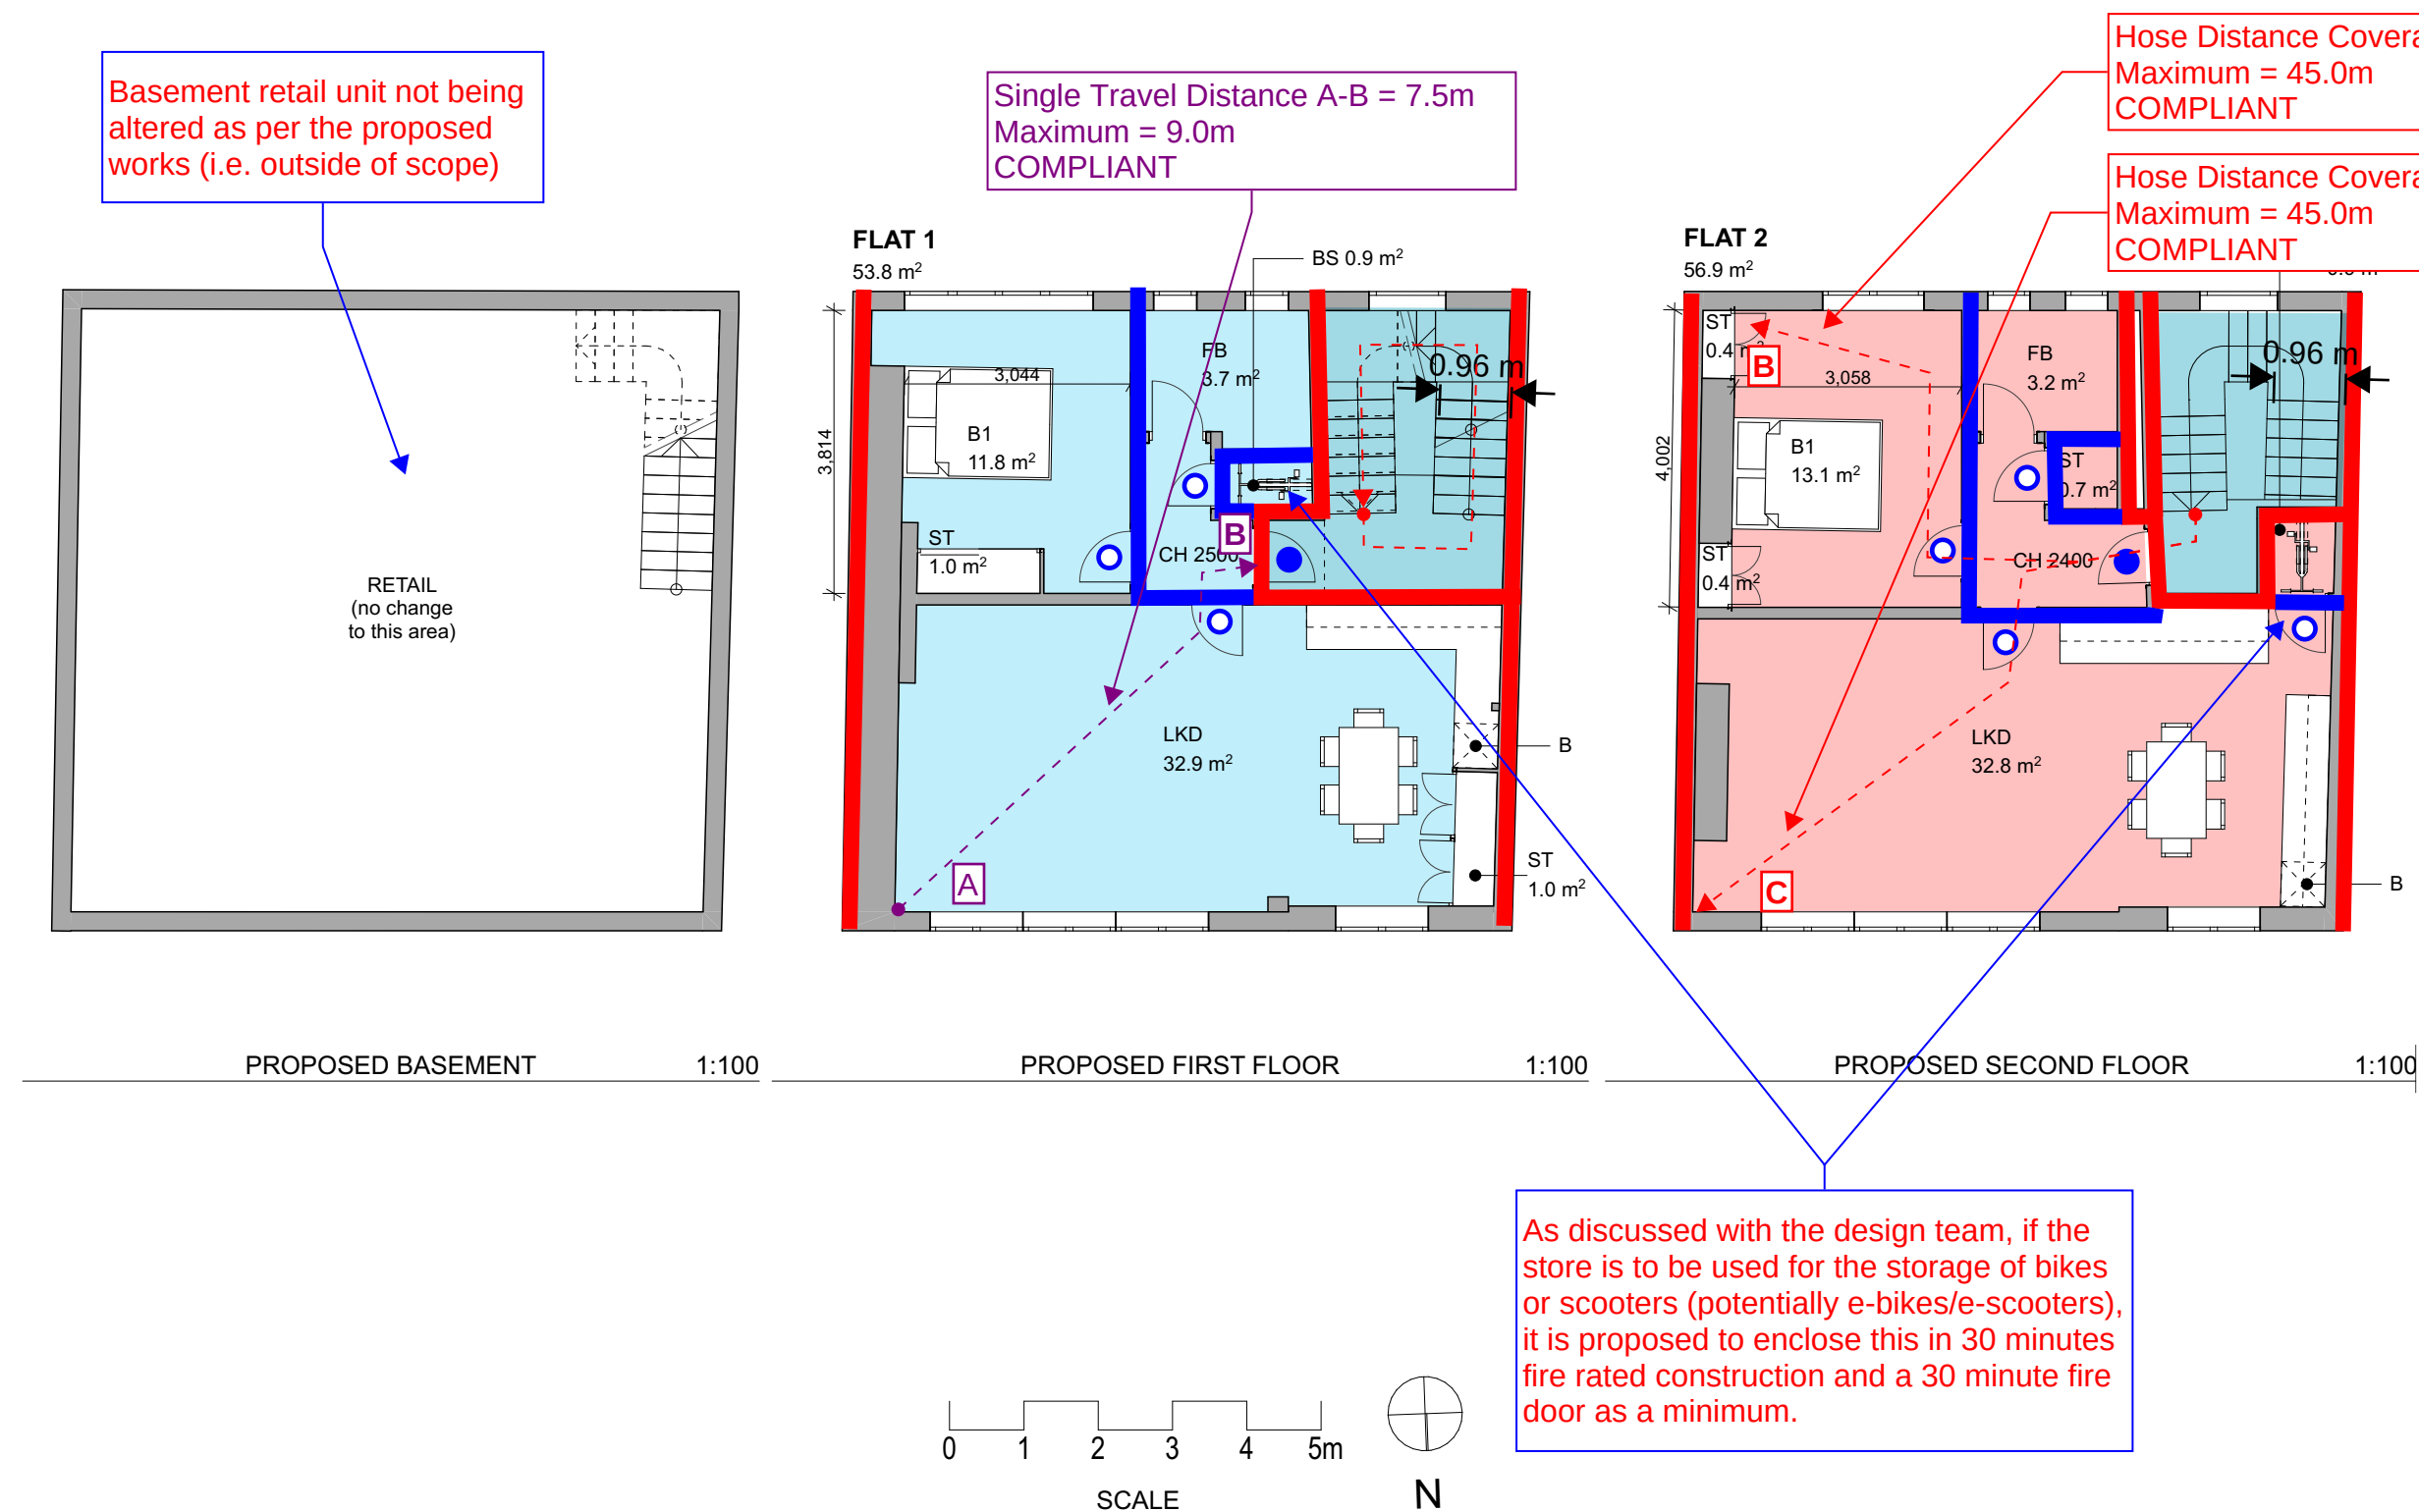


- Notes:

1. This drawing is the property of Hydrock.
2. All dimensions are to be checked on site before the commencement of works. Any discrepancies are to be reported to the Architect & Engineer for verification. Figured dimensions only are to be taken from this drawing.
3. This drawing is to be read in conjunction with the Fire Safety Strategy Report.
4. Fire Strategy Drawings will require agreement with the local approving authorities.

Legend:

- | | |
|---|-----------------------------------|
|  | FD30 fire door |
|  | FD60 fire door |
|  | FD30S fire door |
|  | FD60S fire door |
|  | 30 minute fire rated construction |
|  | 60 minute fire rated construction |
|  | Single travel distance |
|  | Total travel distance |
|  | Hose distance |

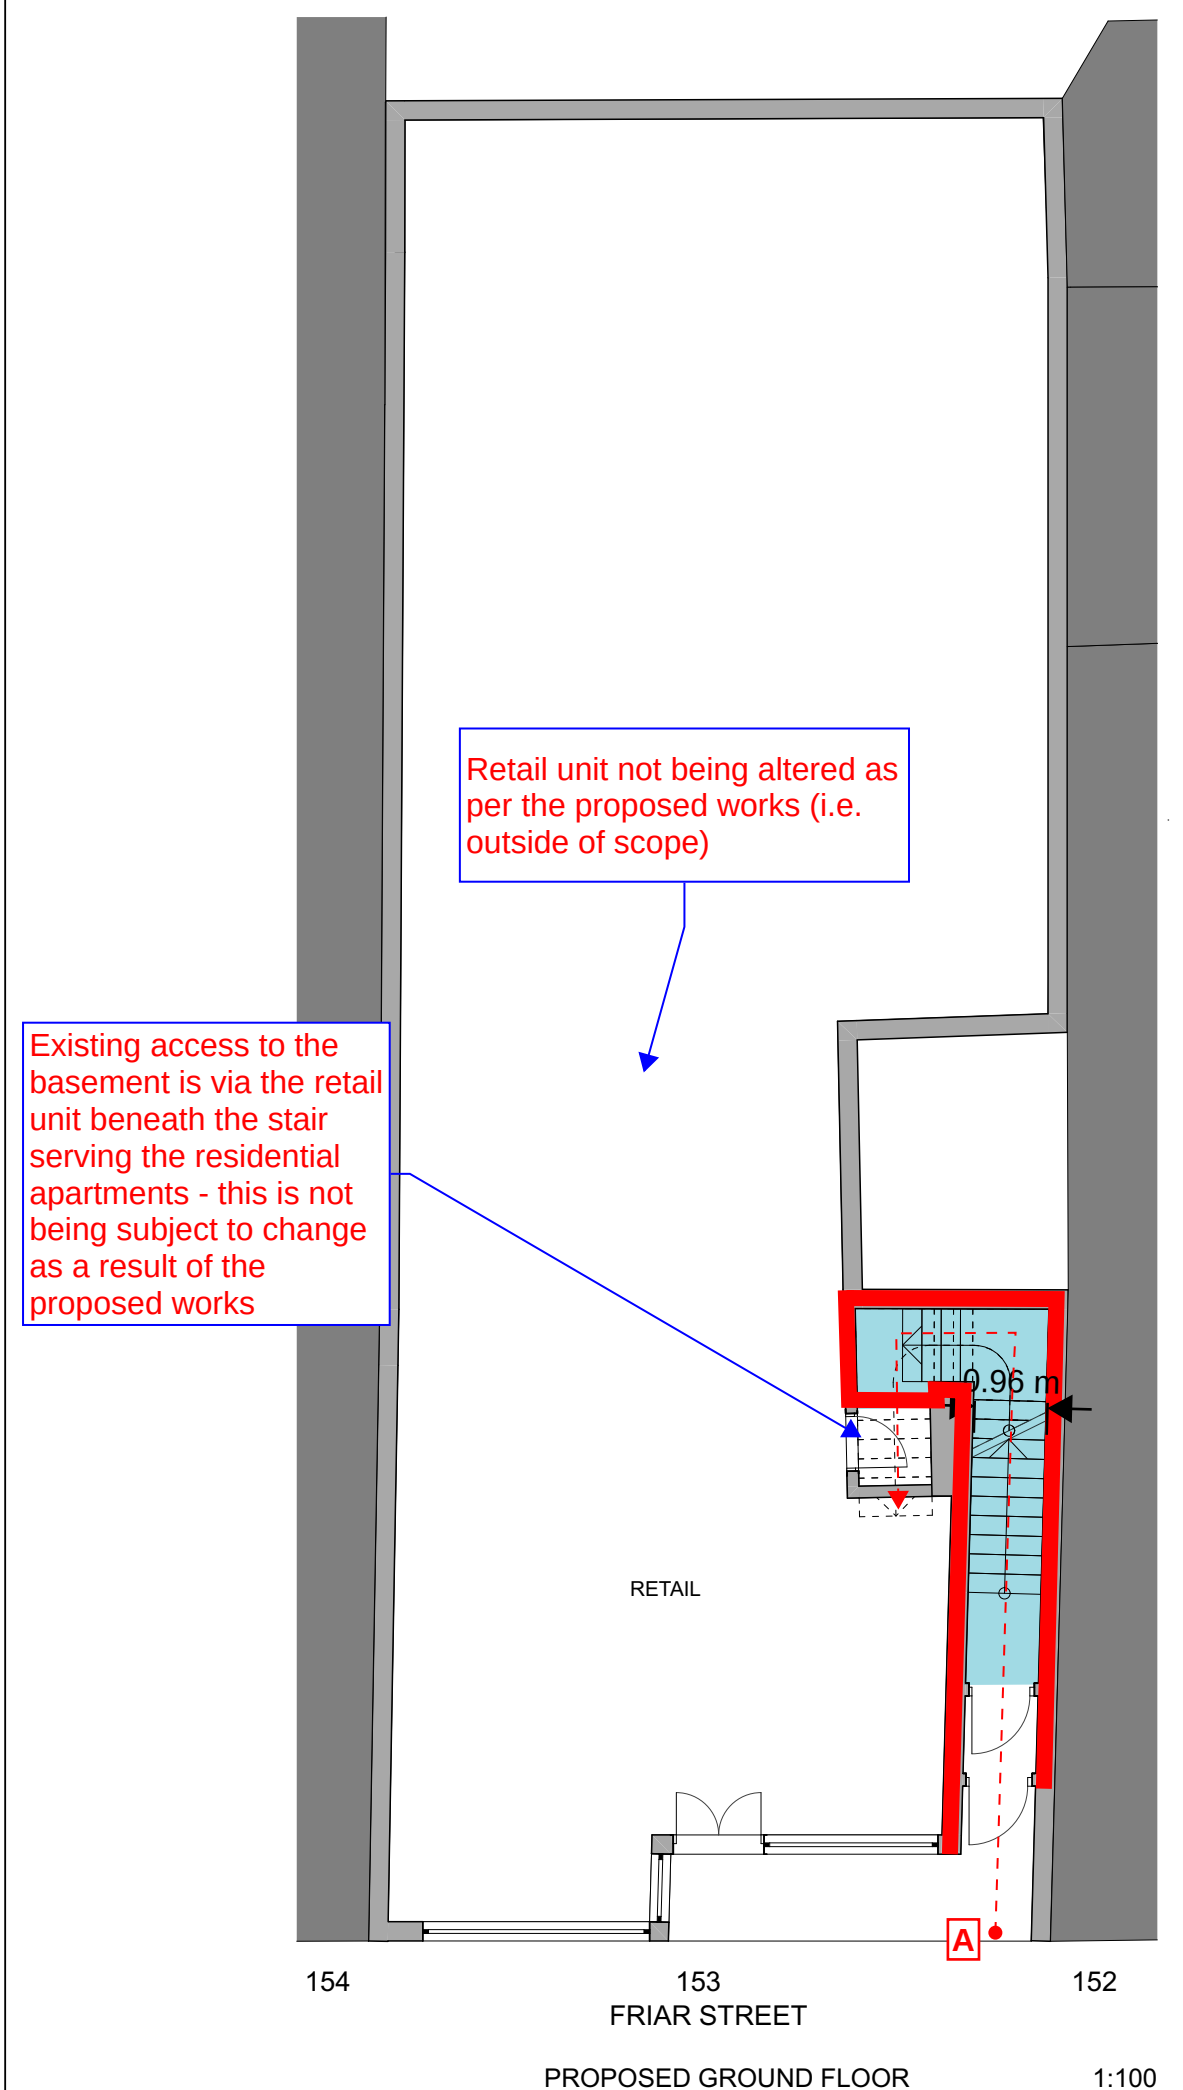

01	02.09.22	Stage 2 For Information			SMC
Rev	Date	Description		By	C
Architect :					
Hives Architects					
 Hydrock Consultants Ltd Merchant House Wapping Road Bristol BS1 4RW T +44 (0)117 945 0225 bristolcentral@hydrock.com www.hydrock.com					
Client :					
Vail Williams					
Project Title:					
153 Friar Street Reading					
Drawing Title:					
Level 00 to Level 02 Fire Strategy Drawings					
Drawing Status:					
Stage 2 For Information					
Hydrock Job No:					
25739					
Drawing	Checked:	Scale @ A1	Date	Issue Date	
SMC	TS	1:100	02.09.22	02.09.22	
Drawing Number:				Revision:	
-				01	