


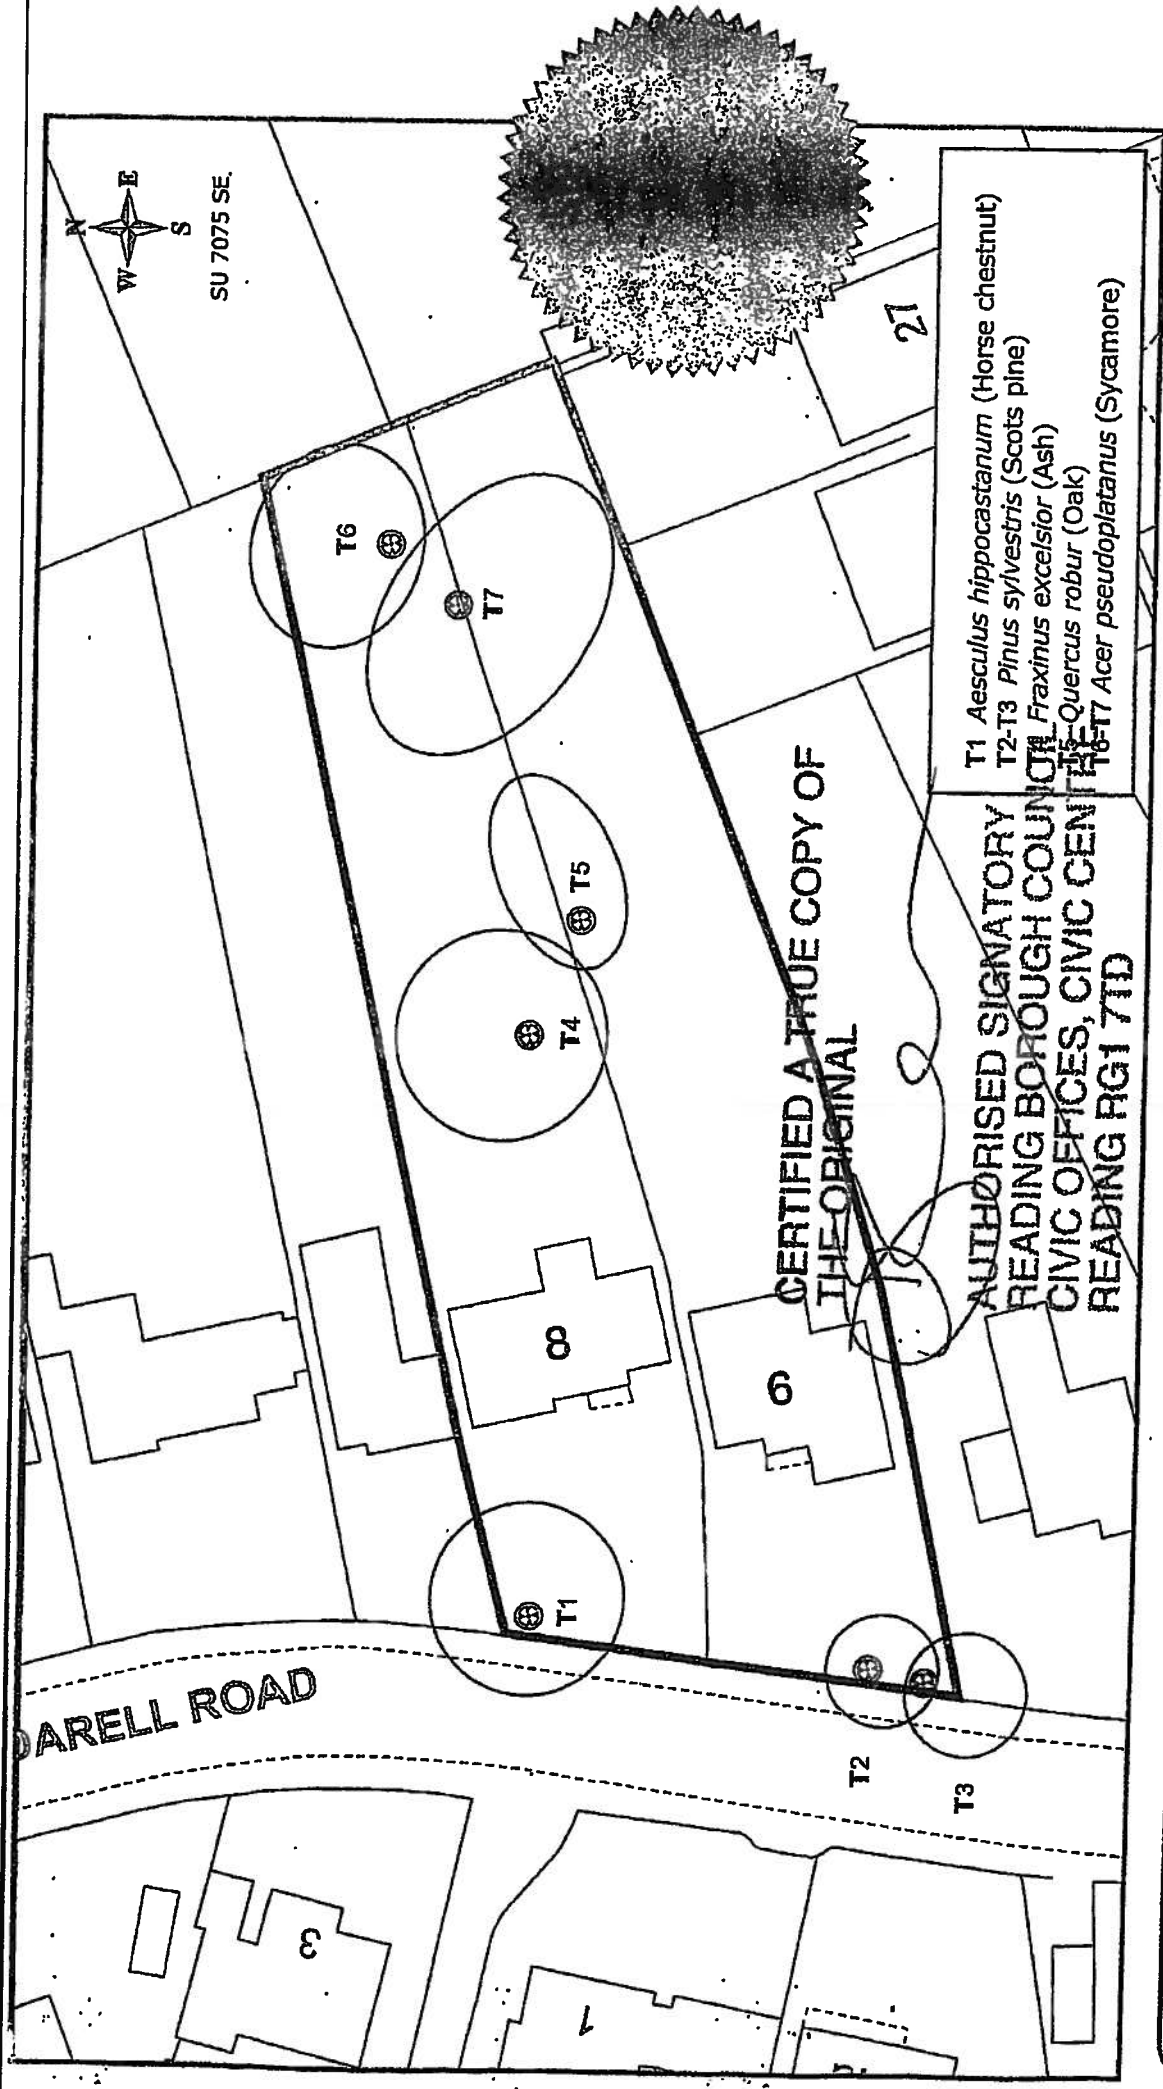

CERTIFIED A TRUE COPY OF
THE ORIGINAL

- T1 *Aesculus hippocastanum* (Horse chestnut)
- T2-T3 *Pinus sylvestris* (Scots pine)
- T4 *Fraxinus excelsior* (Ash)
- T5-T7 *Quercus robur* (Oak)
- T6-T7 *Acer pseudoplatanus* (Sycamore)

AUTHORISED SIGNATORY
READING BOROUGH COUNCIL
CIVIC OFFICES, CIVIC CENTRE
READING RG1 7TD

Title: Tree Preservation Order: 6 & 8 Darrell Road, Reading

Drg.No.: E2239 Date: OCT 2004

Produced by GIS & Mapping Services Ref: 31419\



Scale at A4 1:500

© Crown Copyright. All rights reserved. Reading Borough Council. Account No. 100019672. 2004