


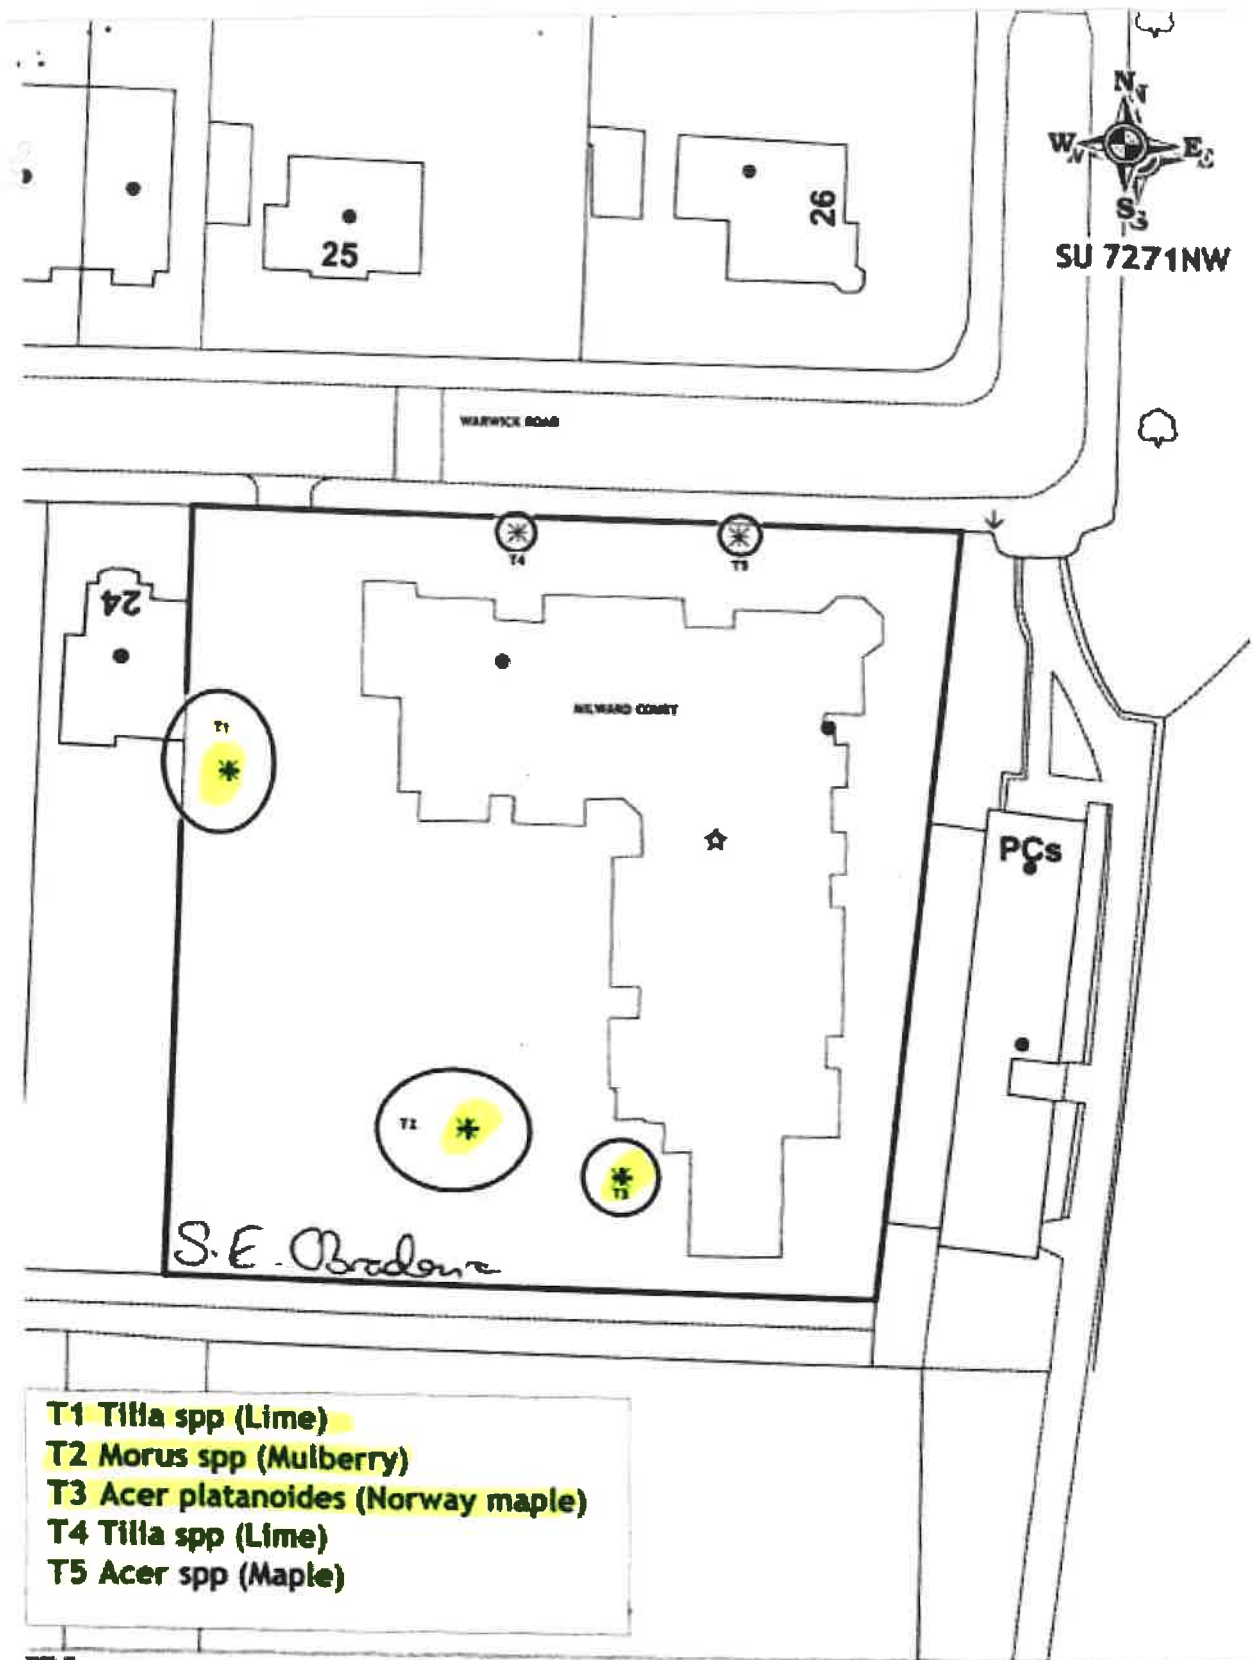

- T1 Tilia spp (Lime)
- T2 Morus spp (Mulberry)
- T3 Acer platanoides (Norway maple)
- T4 Tilia spp (Lime)
- T5 Acer spp (Maple)

TITLE TREE PRESERVATION ORDER - MILWARD COURT, WARWICK ROAD, READING

DRG NO E2825

DATE June 2012

DRAWN BY SH

SCALE 1:500 (A4)

© Crown Copyright. All Rights Reserved. Reading Borough Council. Account No 180019672. 2009



Reading
BOROUGH COUNCIL