




Rev.	Date	Revisions

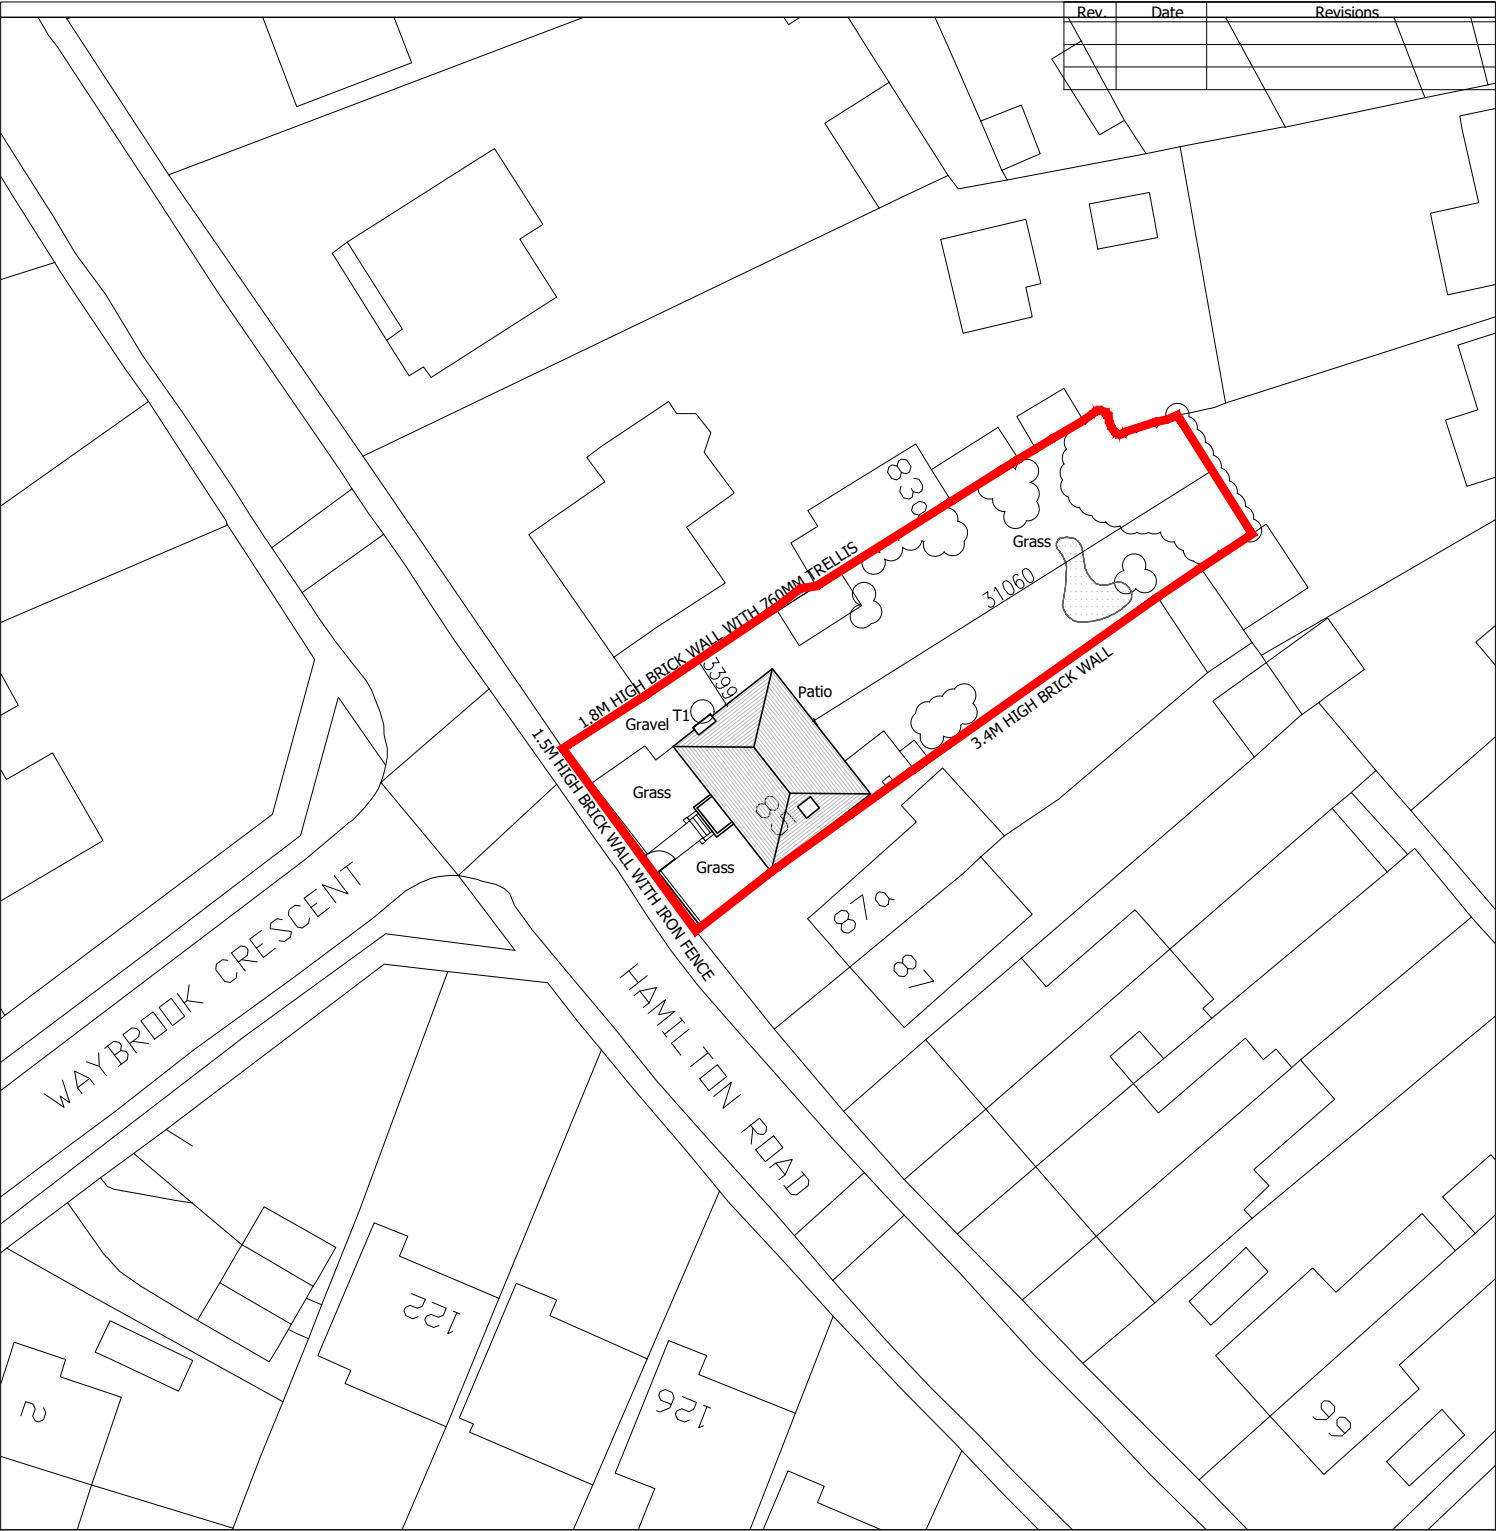

EXISTING BLOCK PLAN
SCALE 1:500



	SITE BOUNDARY
	POND

Client MS KSENIA PENCHUKOVA		
Job Title 85 HAMILTON ROAD READING RG1 5RB		
Scale 1:500	Date MAR 23	Drawn S.Q.
Plot Date: MAR 23		

Drawing Title EXISTING BLOCK PLAN	
Drawing No. A4/345/10	Rev.

	100 Berkshire Place Winnersh Triangle Wokingham, Berkshire RG41 5RD Tel: 07787296792 email: info@jetarchdesign.co.uk