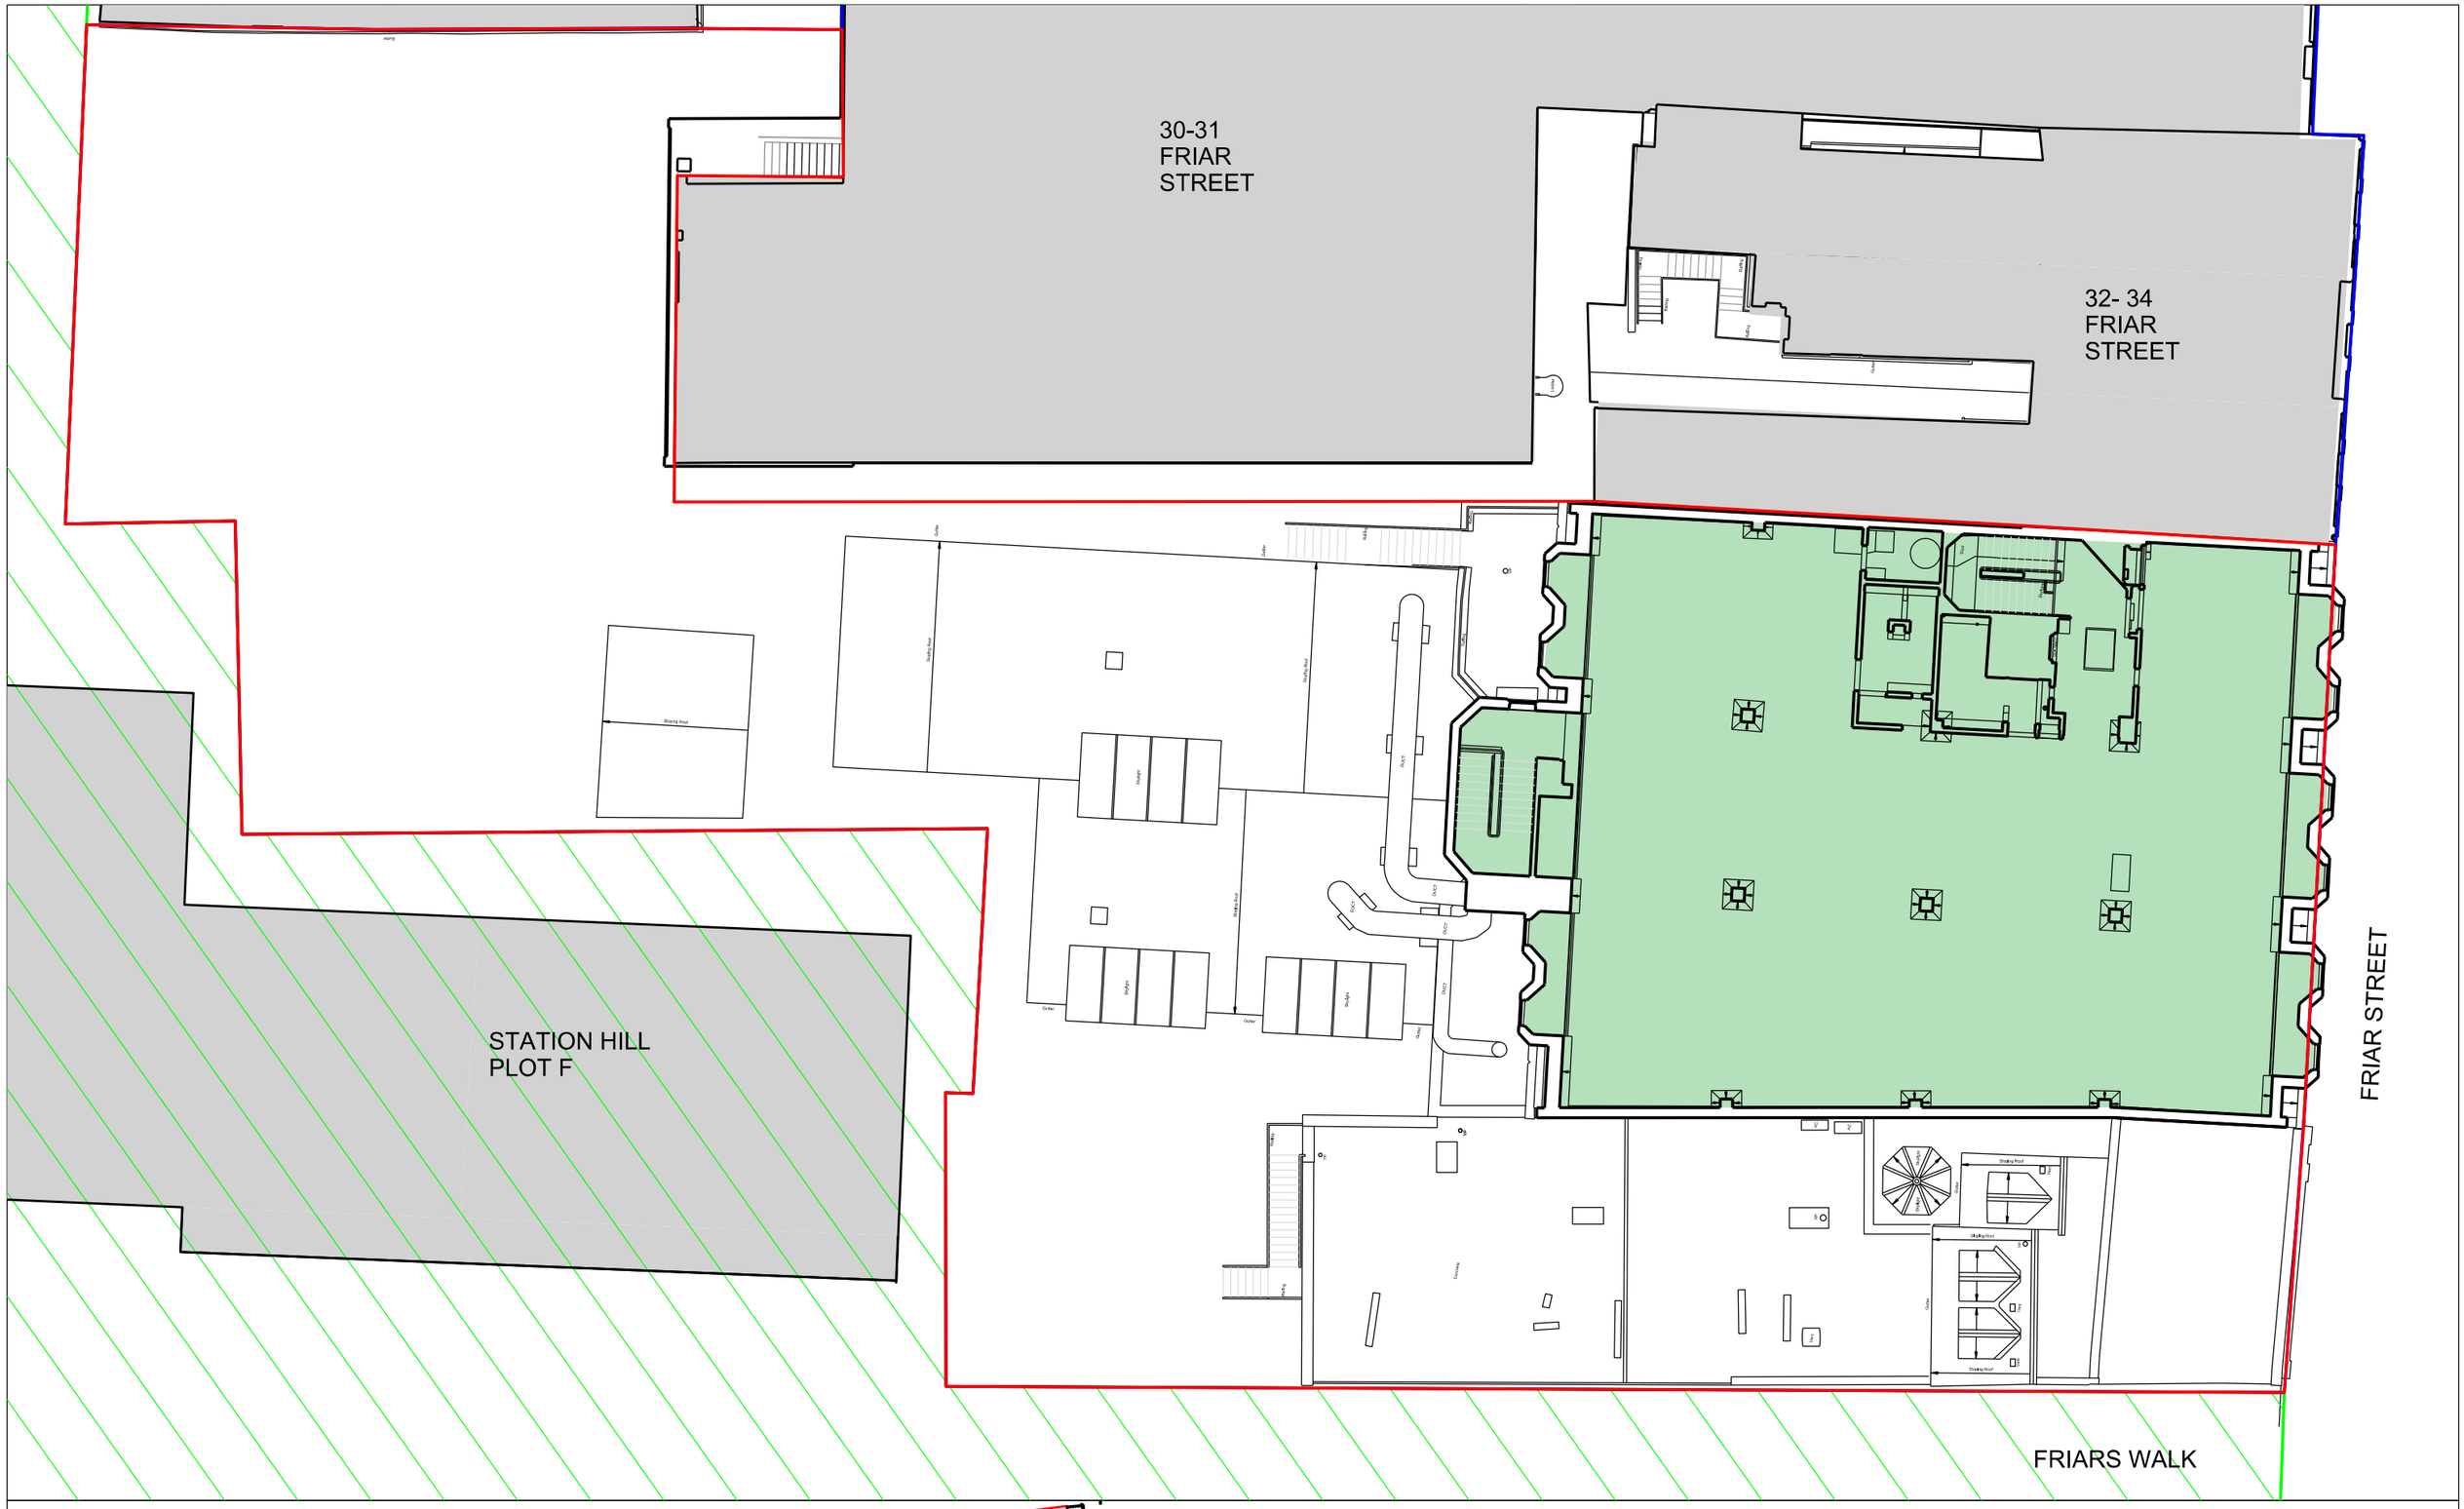

N

0 1 3 5 10m

Gym (D2)
Retail (A3)
Office (E)

Site Boundary
Land within applicant ownership
Station hill developement
Currently under construction
Planning ref: 192032

Rev	Date	Description
P1	10/06/22	Planning Issue
P2	15/08/22	Planning Issue
P3	24/08/22	Planning Issue
P4	20/09/22	Planning Issue
P5	13/04/23	DRAFT
P6	19/05/23	Planning Issue
P7	05/06/23	Planning Issue

Project	Client	Project No.
35-39 FRIAR STREET	SHAVIRAM GROUP	0083
Drawing	**Drawing No.**	**Rev**
EXISTING THIRD FLOOR PLAN	0083-A-01-L03-103	P7

Status	Date	Scale	Drawn by
DRAFT	24/04/23	1:200 @ A3 1:100 @ A1	SSS

Copyright of Stefan Shaw Studio

No implied licence exists. All work must comply with relevant British Standards and Building Regulations requirements. Drawing errors and omissions to be reported to the architect.

Stefan Shaw Studio

Stefan Shaw Studio Ltd
Peckham levels Unit 602
95A Rye Lane
London, SE15 4ST

hello@stefanshawstudio.com
www.stefanshawstudio.com