


Plan Elevation

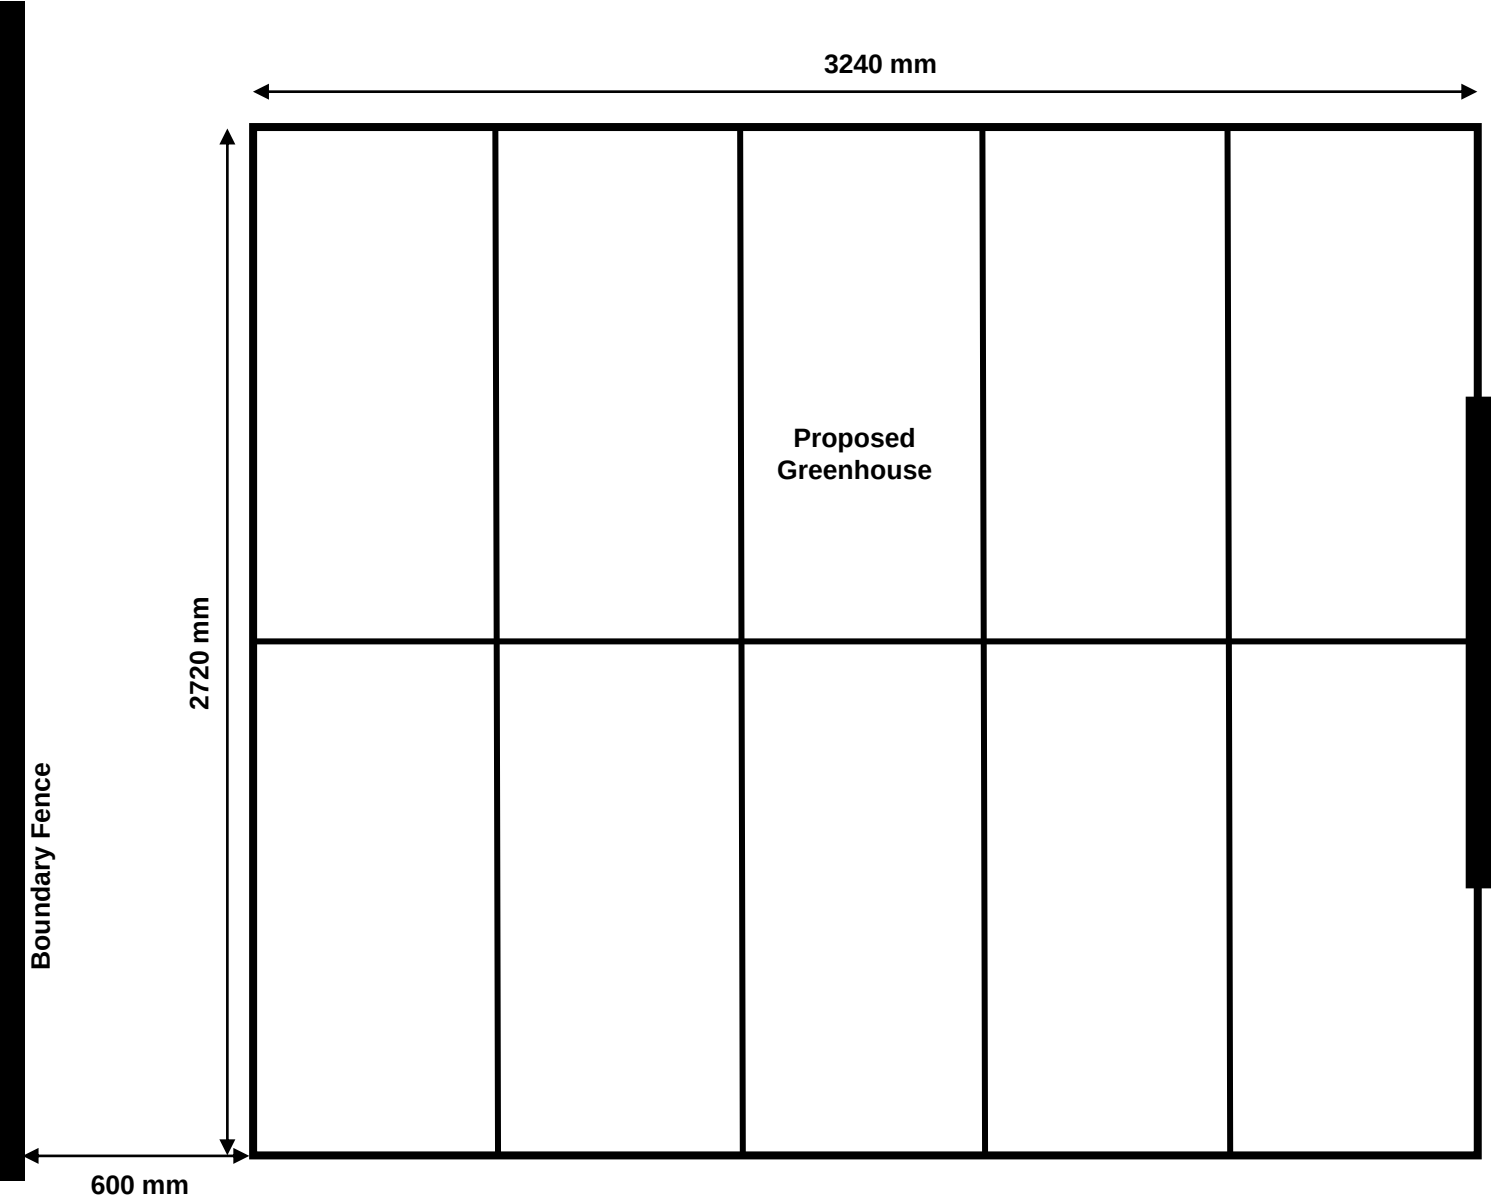

Title	Plan Elevation	
Drawing	BOLTON-12-22-02	Scale 1:20