




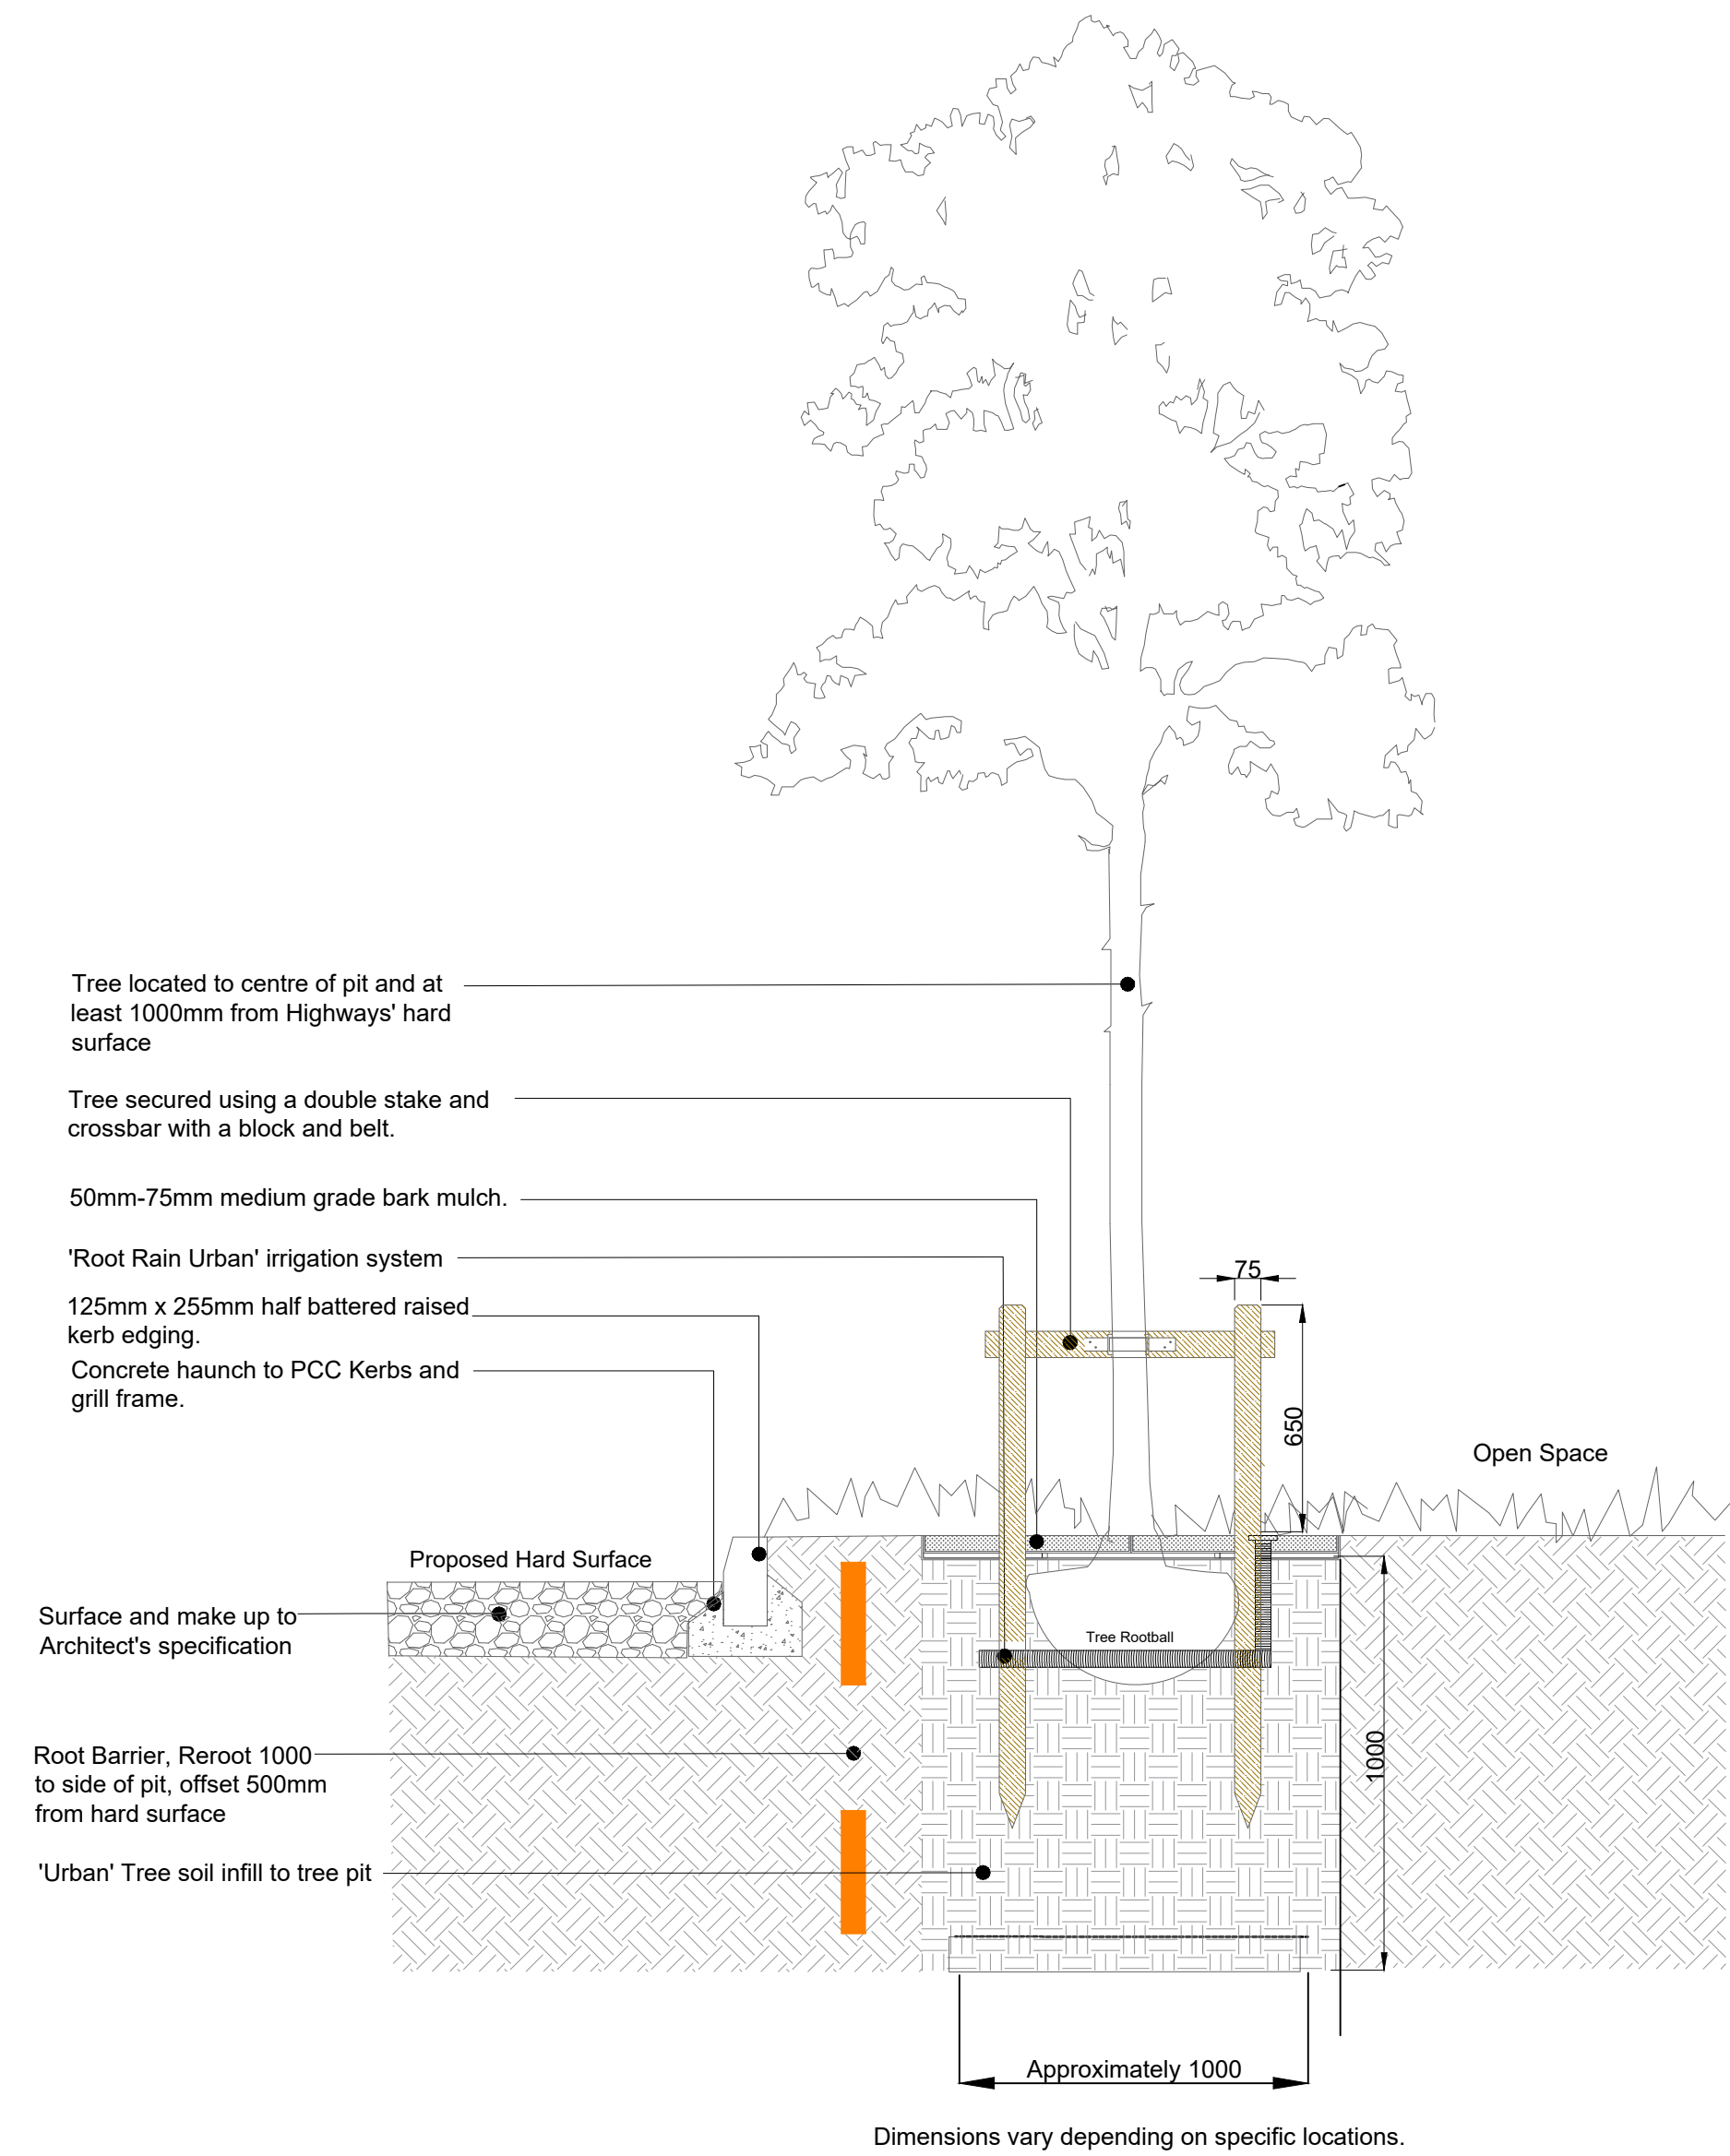


03 Type 3 - Elevation View
ROADSIDE AND SOFT TREE PIT 1:20

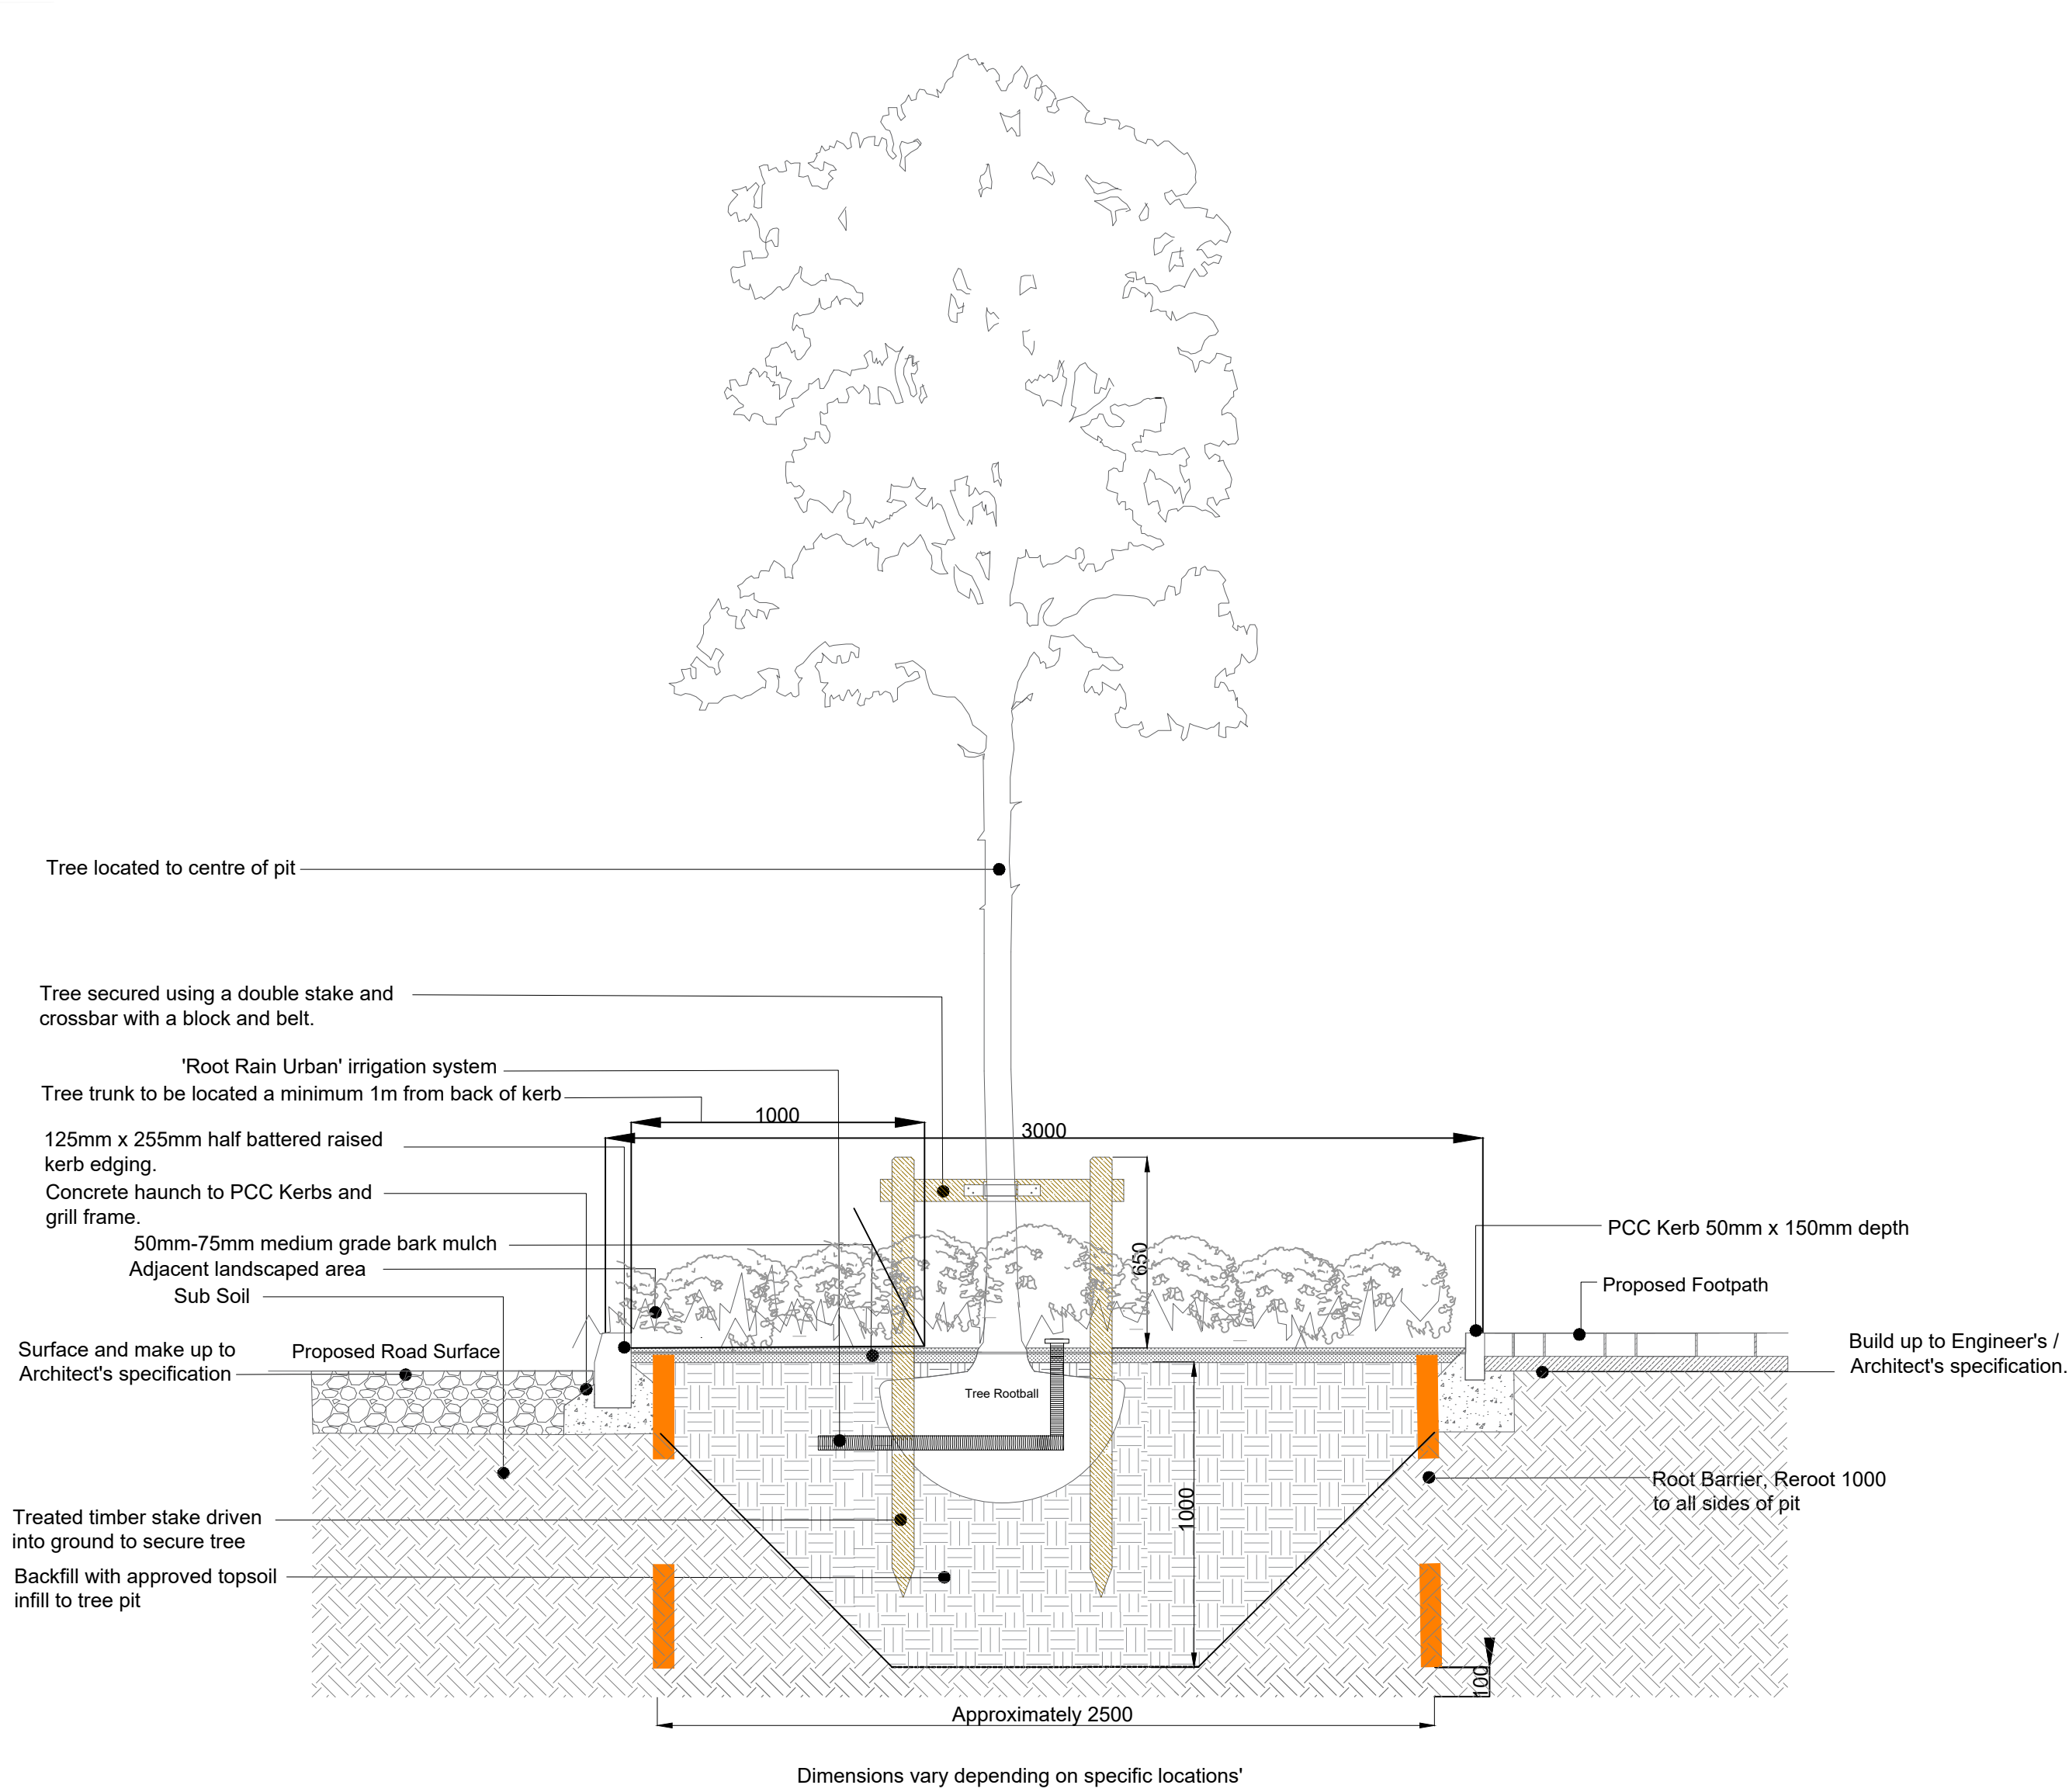

04 Type 4 - Elevation View
ROADSIDE AND FOOTPATH TREE PIT WITH STAKES 1:20

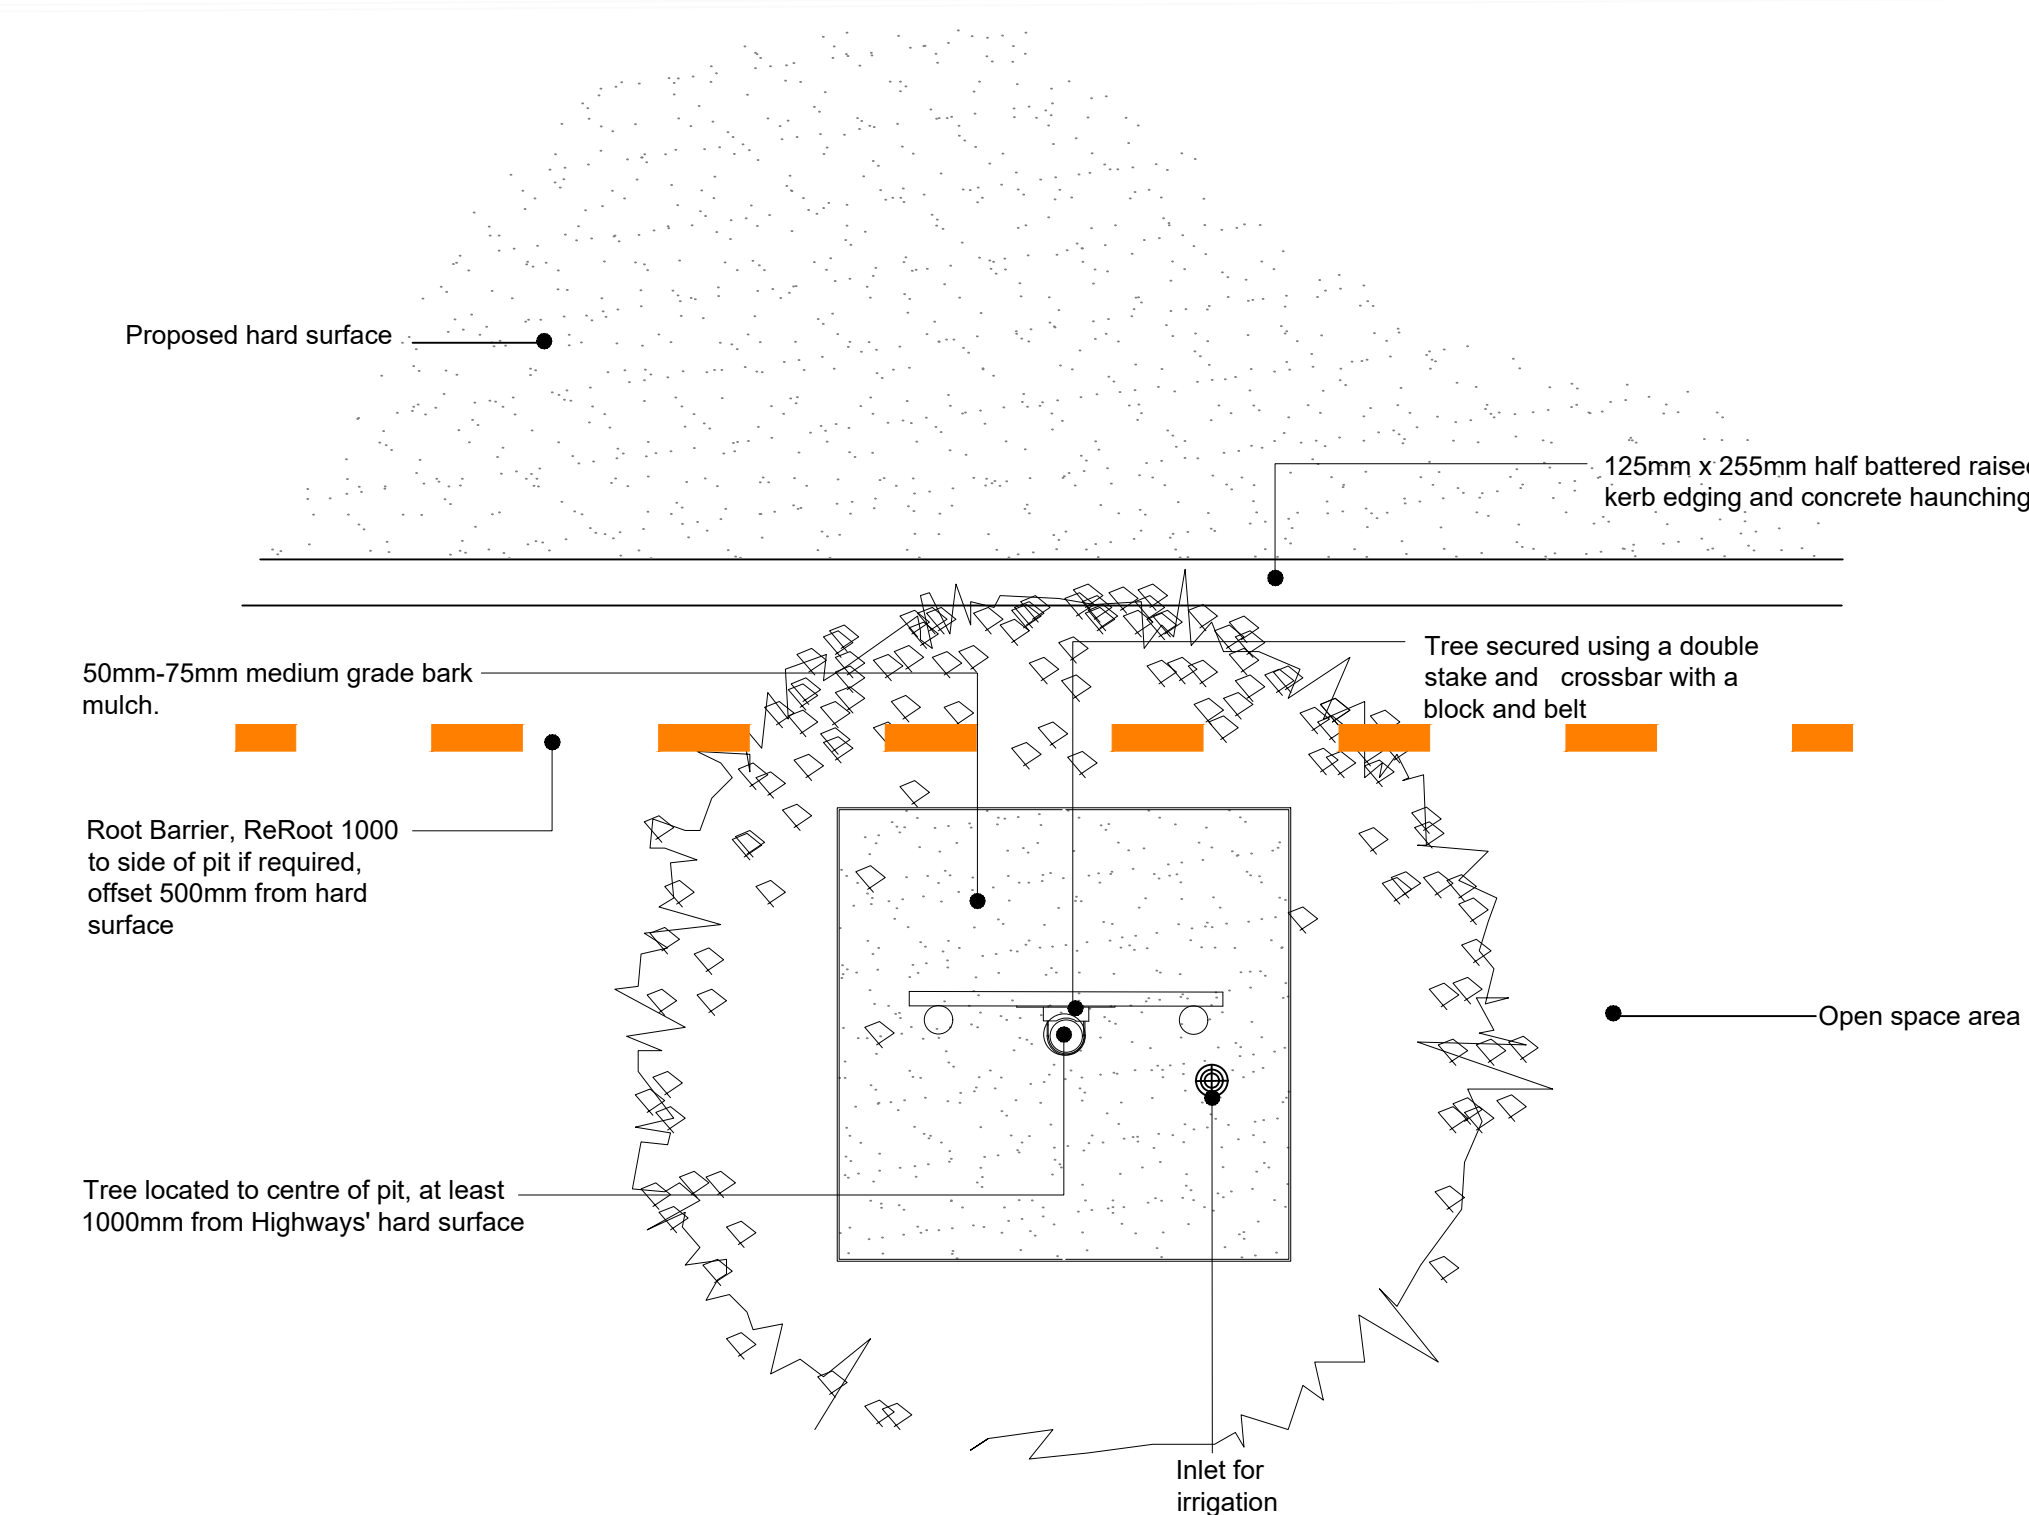

Plan View
ROADSIDE AND SOFT LANDSCAPE TREE PIT 1:20

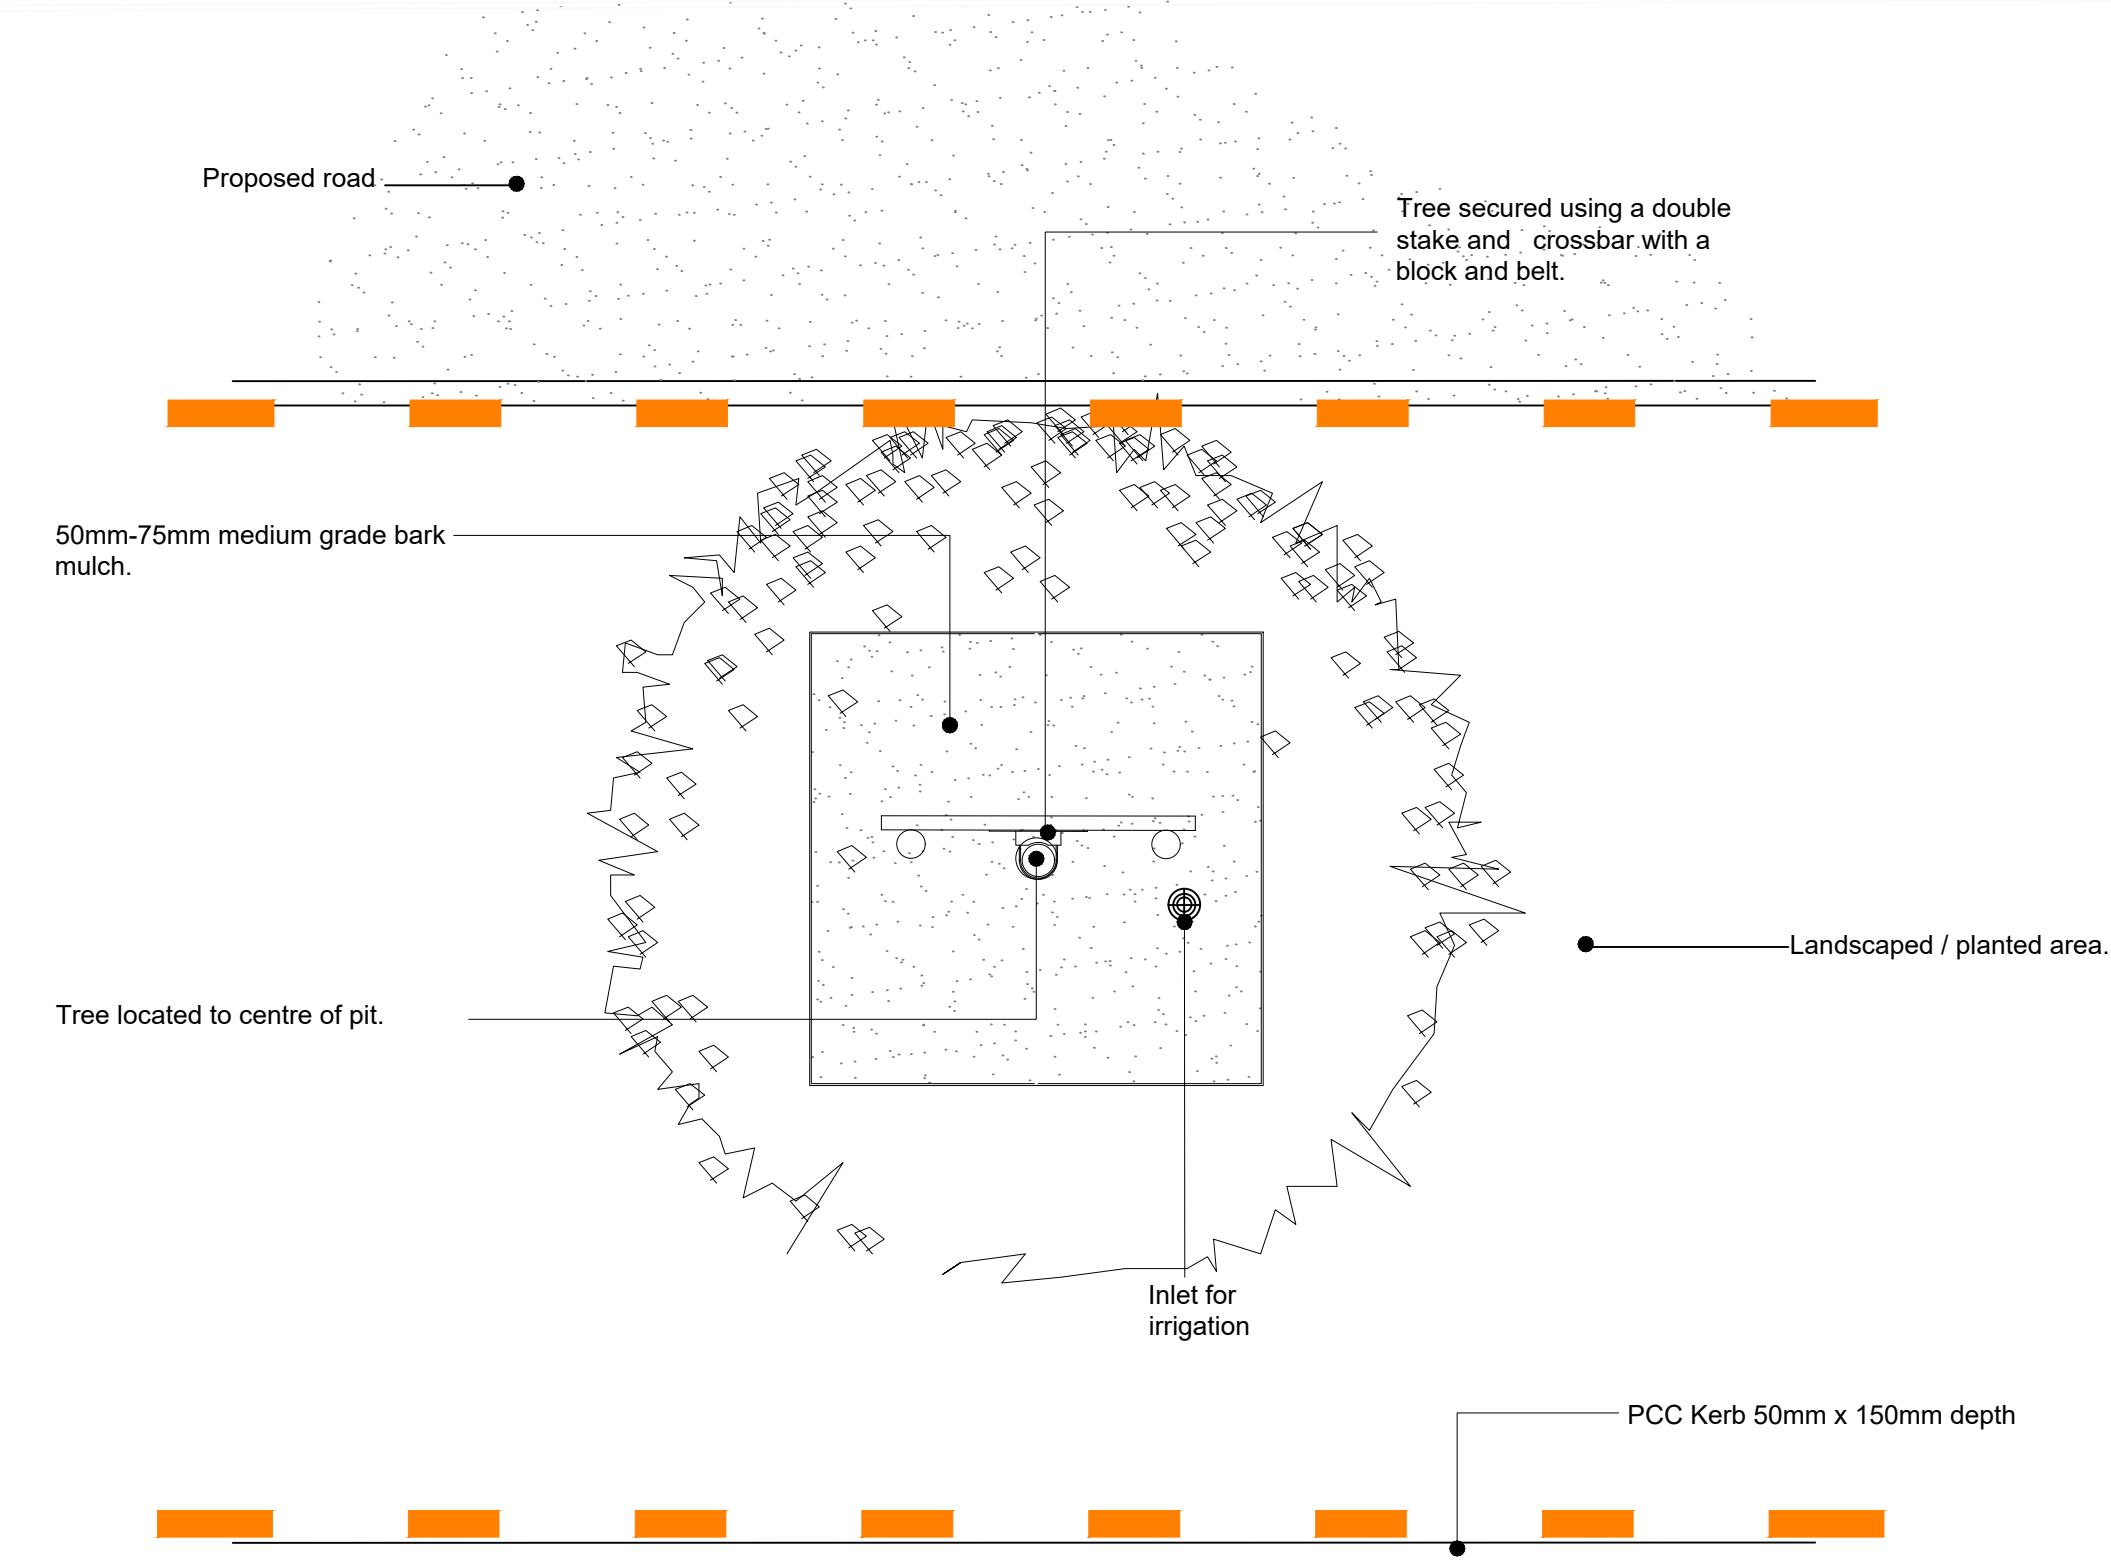

Plan View
SOFT LANDSCAPE TREE PIT 1:20

NOTES:
Based upon the Ordnance Survey map with permission of The Controller of Her Majesty's Stationery Office, © Crown Copyright.
Aspect Landscape Planning Ltd, West Court, Hardwick Business Park, Noral Way, Banbury OX16 2AF.
Licence 100045345
Copyright reserved

- KEY:
- Proposed Trees
 - Type 3 - Roadside and Soft Tree Pit
 - Type 4 - Roadside and Footpath Tree Pit
 - Proposed Root Barrier

aspect landscape planning
TITLE

Dee Road Fire Station, Reading
Tree Pit Detail 2 of 2

CLIENT
Bellway Homes Thames Valley

SCALE 1:20 @ A1	DATE Feb 2023	DRAWN PC	CHK'D CJ
DRAWING NUMBER 7881.TPD.7.1	REVISION		