Drg Title	Planting by House P4 Carlisle House	Issue C
Drg No	Planting P4	A1
Client	Turner Property Hillside House, Allcroft Rd, Reading, Berks RG1 5DJ	
Drawn By GAA	Date 24-3-23	Scale 1:20
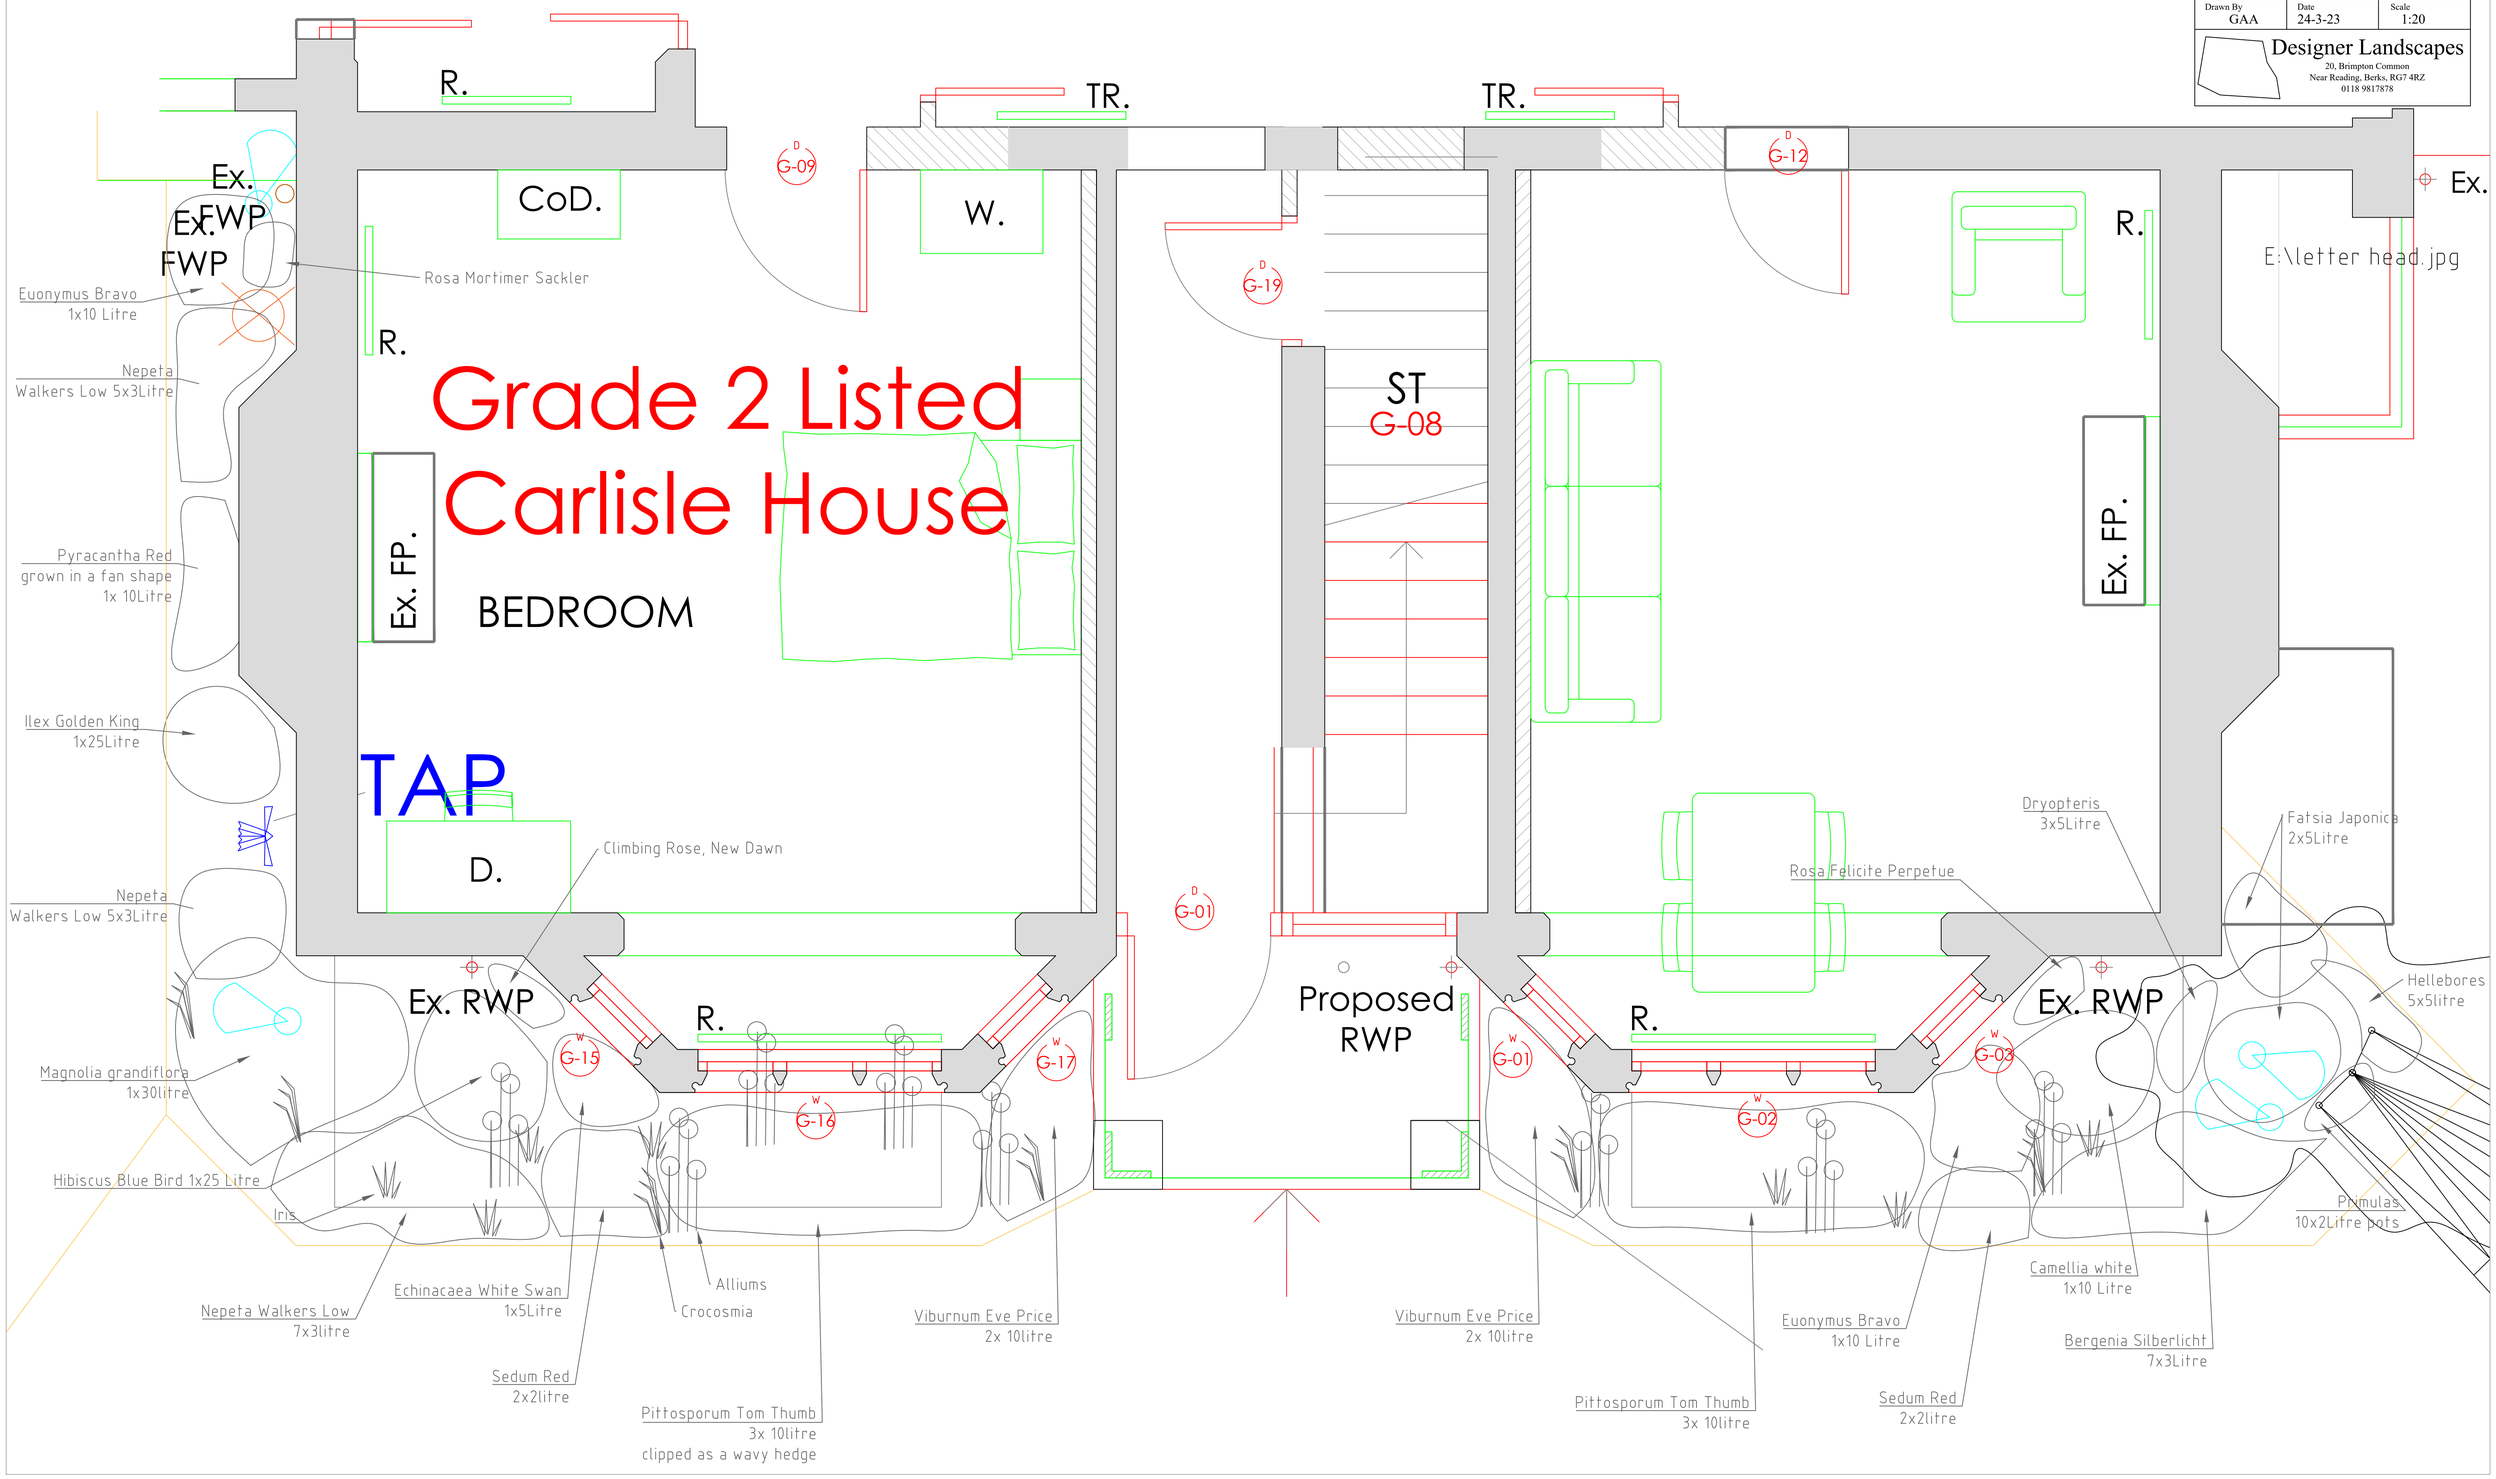
Designer Landscapes
20, Brimpton Common
Near Reading, Berks, RG7 4RZ
0118 9817878