



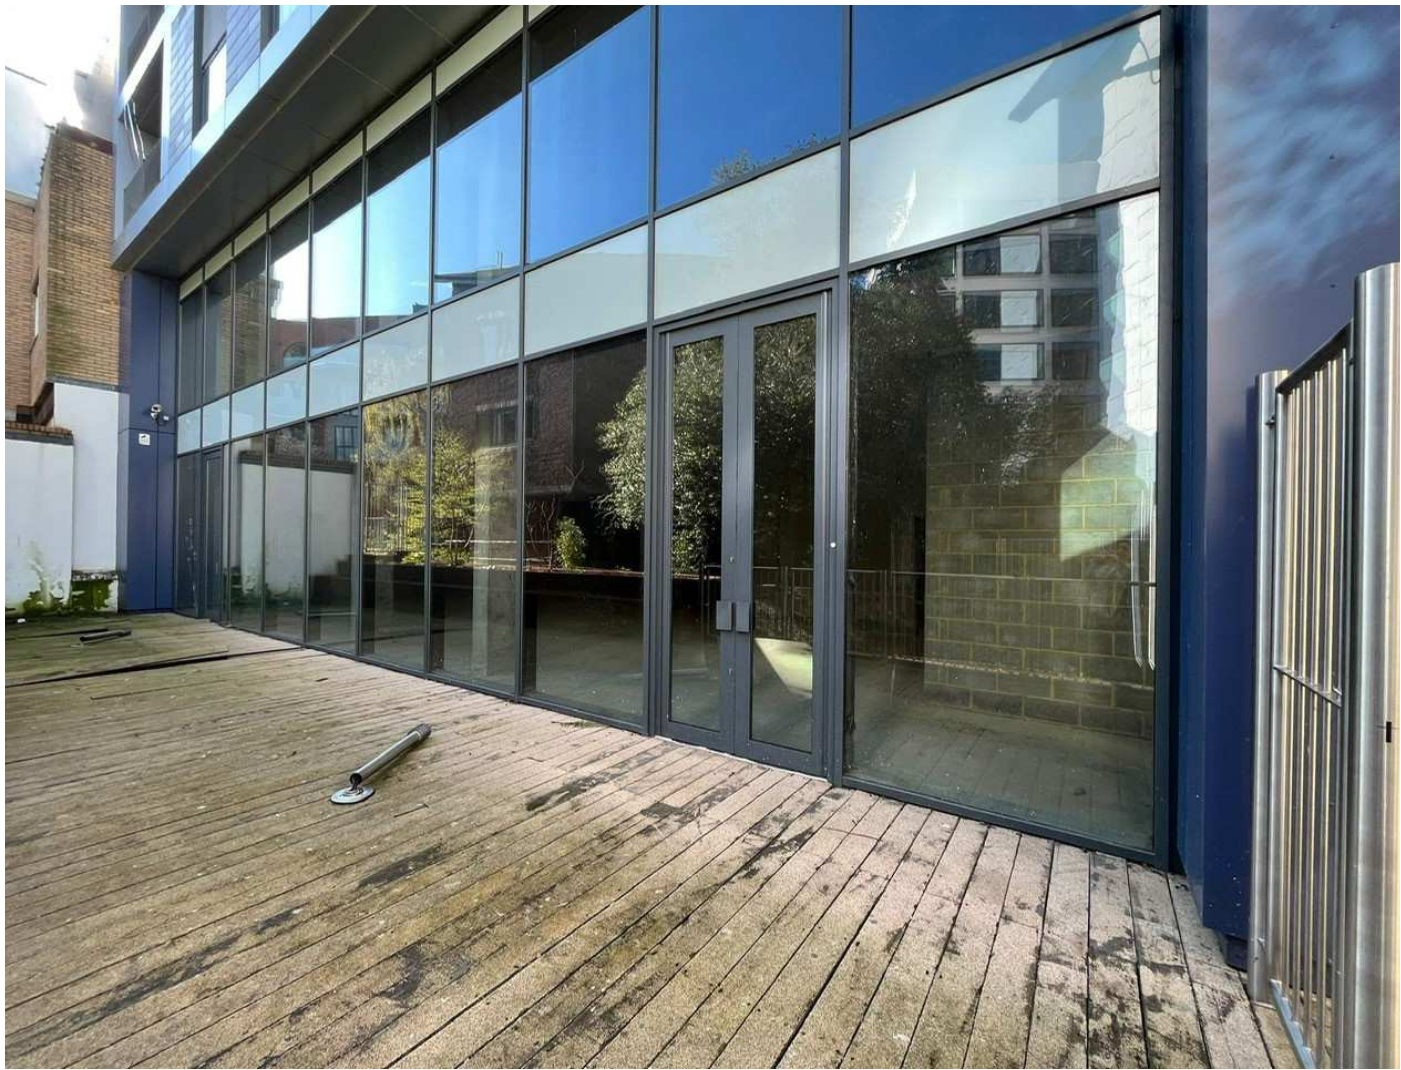

AS EXISTING

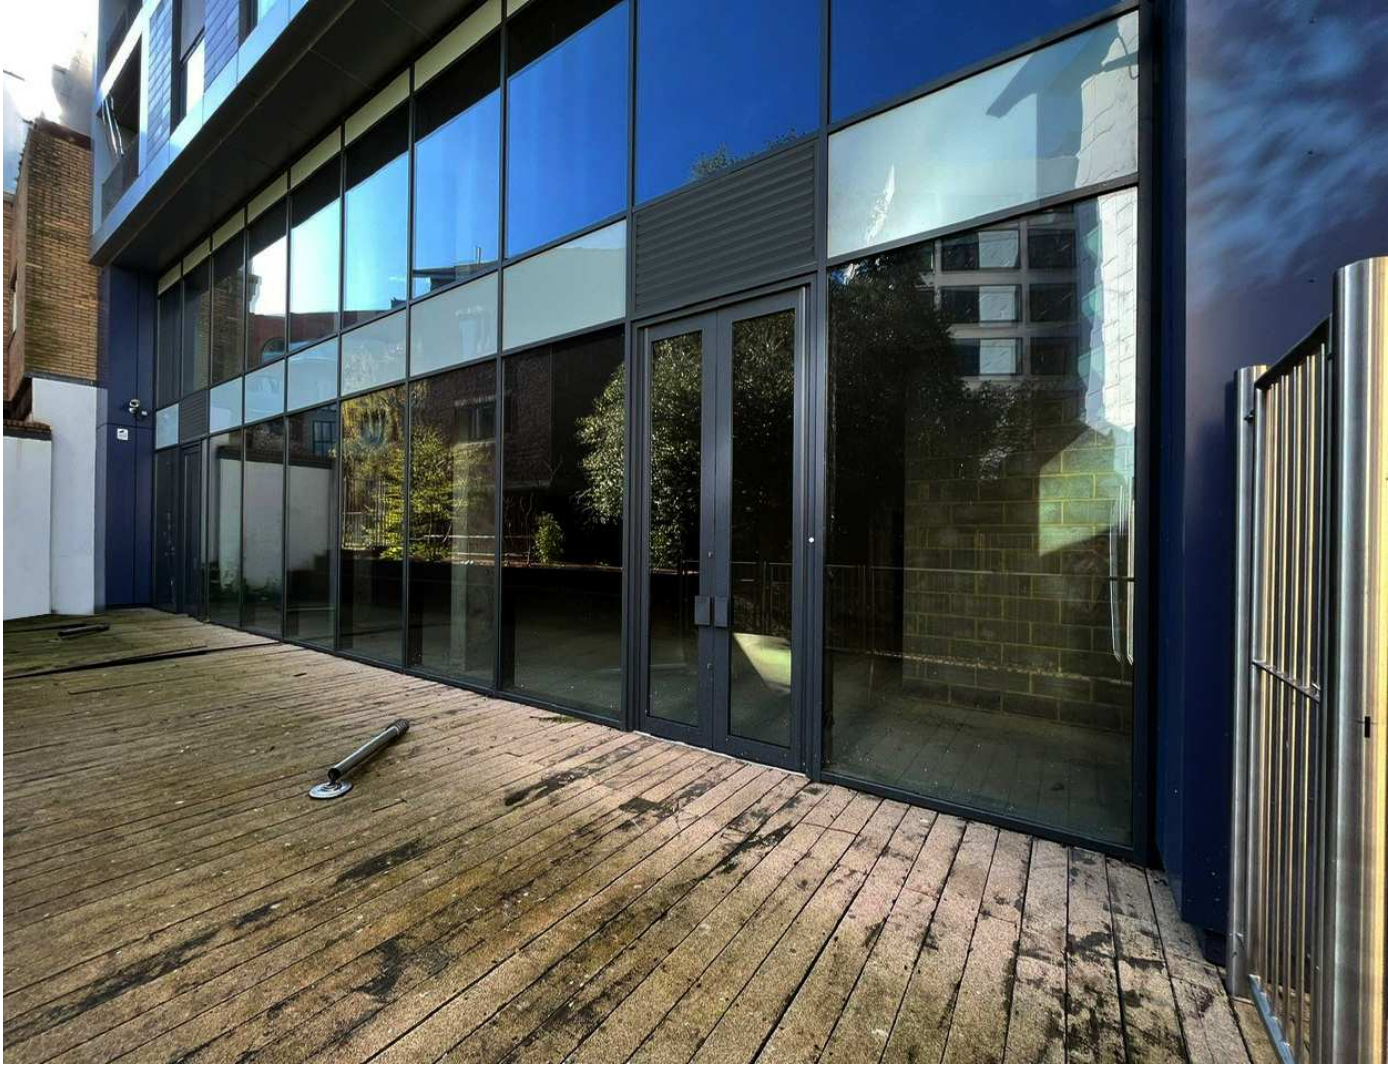

PROPOSED LOUVRE VISUALISATION

SCALE	KEY PLAN	REVISIONS A Layout amended	SITE DRAWING NUMBER SCALE	ABBNEY MILL HOUSE, ABBNEY SQUARE PROPOSED LOUVRE VISUALS 21/36/12A NTS	DATE PAPER	APRIL 23 A3	DANKS BADNELL CHARTERED ARCHITECTS Kings Stables 3-4 Osborne Mews Windsor Berkshire SL4 3DE www.danksbadnell.co.uk • enquiry@danksbadnell.co.uk • 01753 859880
-------	----------	-------------------------------	------------------------------------	---	---------------	----------------	--