


Notes:

1. THE COPYRIGHT OF THIS DRAWING IS VESTED IN ACN Structures

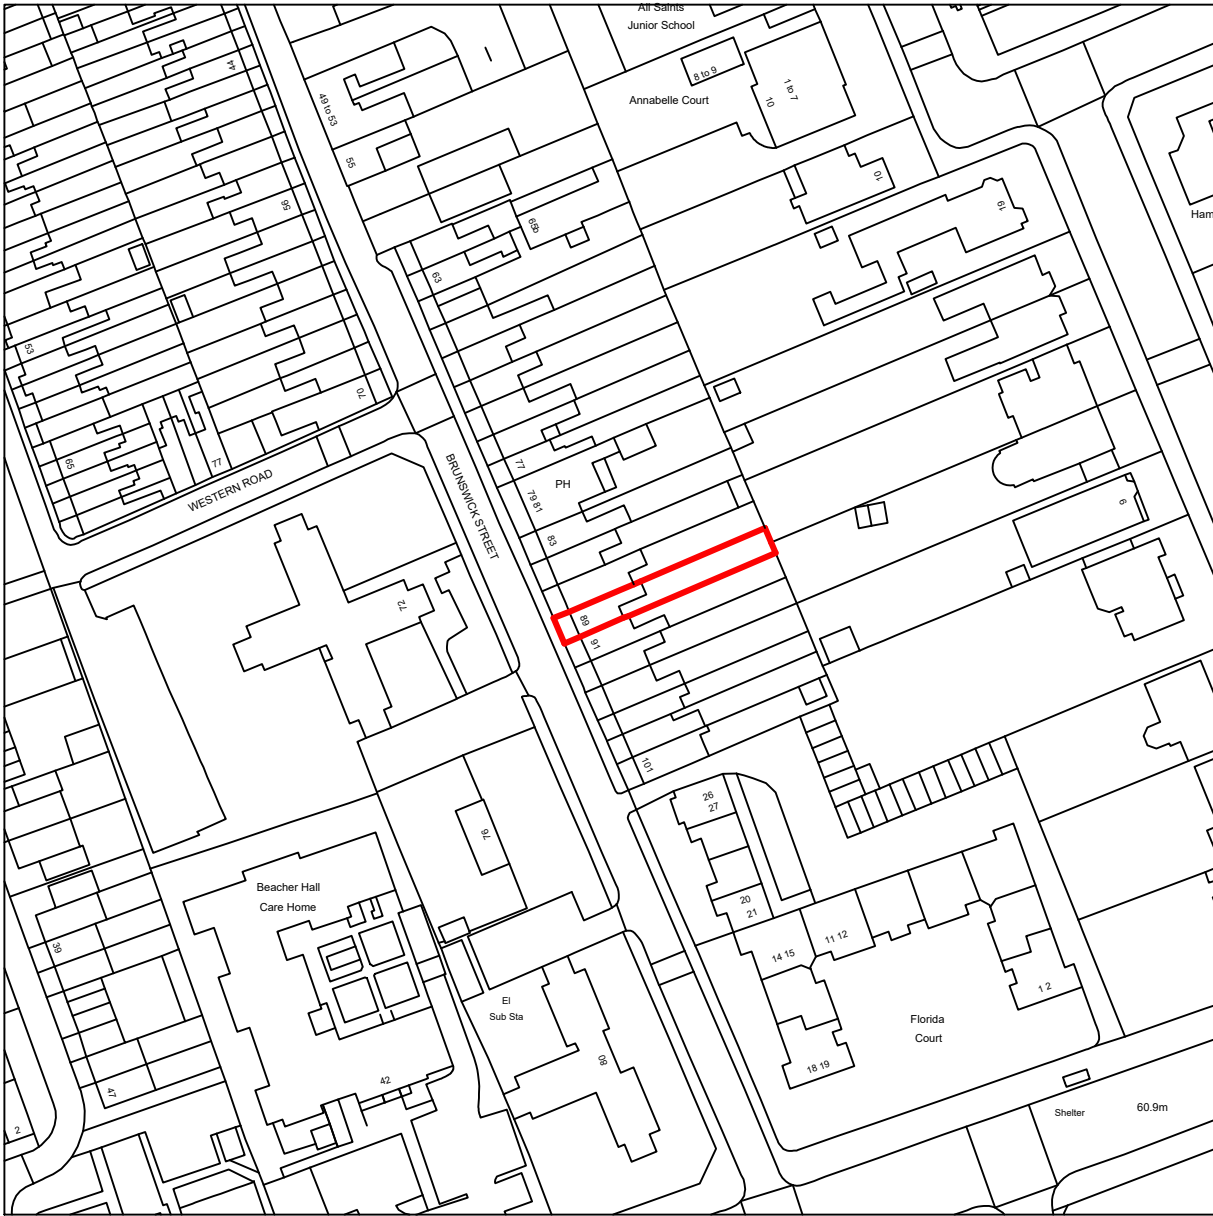

1 Location Plan
Scale 1:1250



0 10 20 40m



ACN Structures
3 Argyle Road
West Ealing
London
07835 148 268
acnstructures@gmail.com

SITE: 89 Brunswick Street
RG1 6NY

TITLE: Location Plan

SCALE AT A3: 1:1250	DATE: Mar 2023	DRAWN: AC	CHECKED: -
PROJECT NO: 413	DRAWING NO: P90	REVISION: A	