

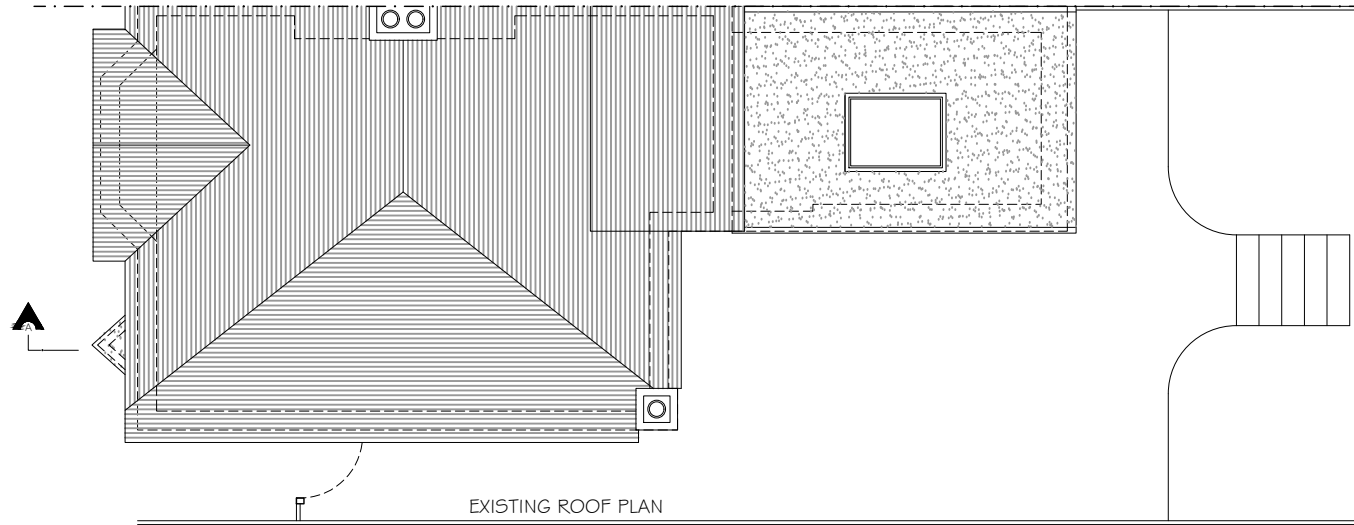
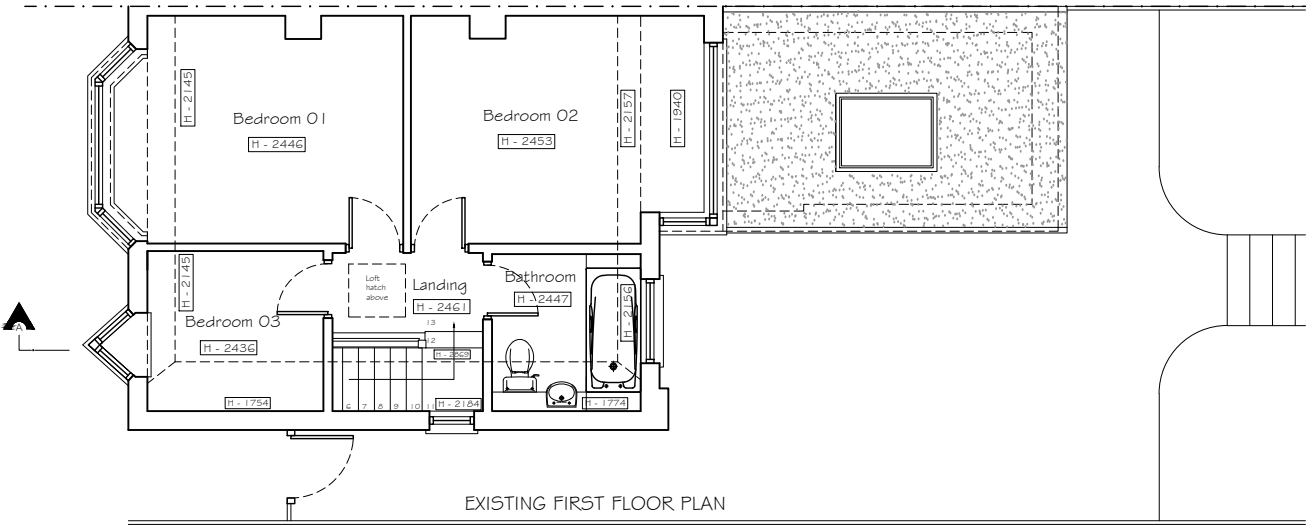


EXISTING 1:100

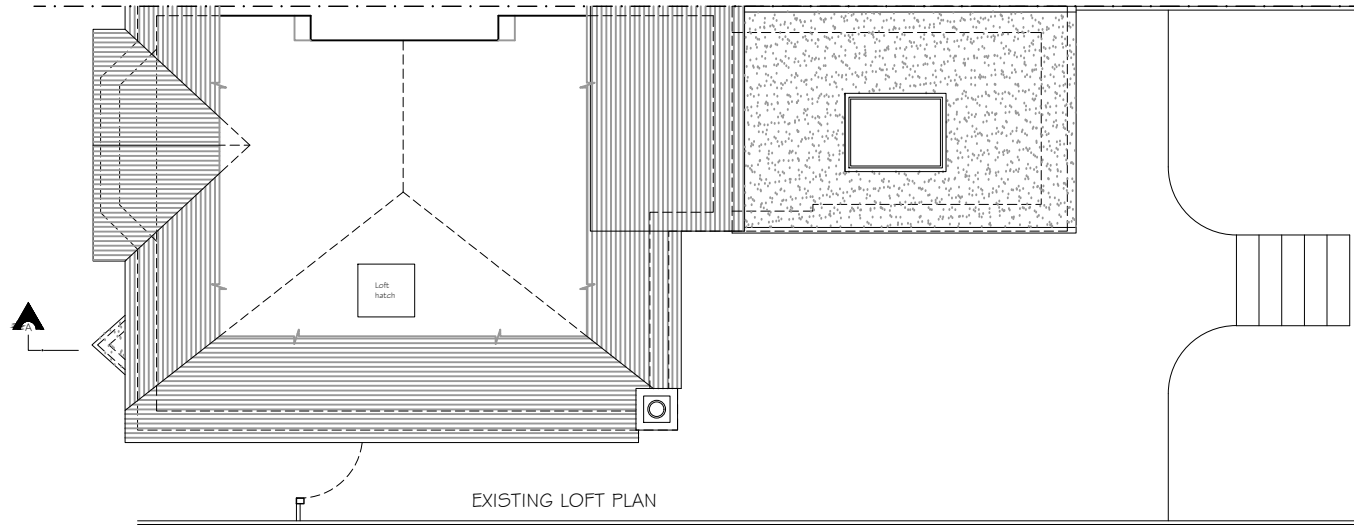

Copyright © Studio 136 Architects Ltd
This drawing which is the property of Studio 136 Architects Ltd is the subject of Intellectual Property Rights including copyright and design right and shall not be reproduced, copied, loaned or submitted to any other party without the written consent of Studio 136 Architects Ltd.

This drawing is not to be scaled, other than for the purposes of the Planning Authority.
Only figured dimensions to be taken were indicated.
Any discrepancies to be reported to the Studio 136 Architects prior to setting out or ordering of any materials

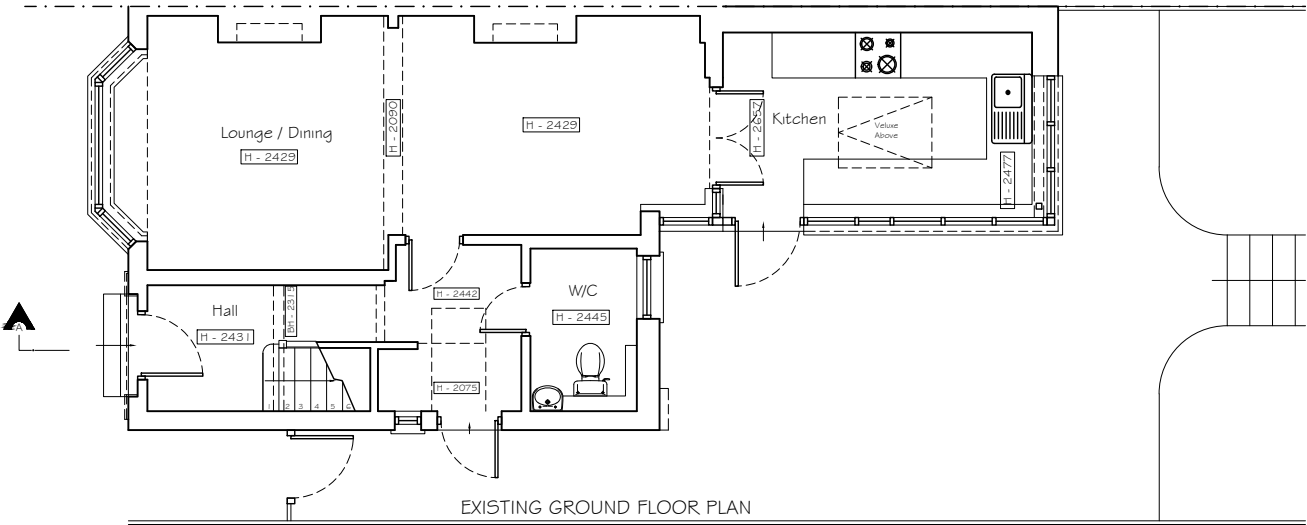

studio
136 architects

© The Broadway, Wembley, Middlesex, HA9 8JT

Tel/Fax: 020 8907 7131 e-mail: info@studio136.co.uk

Project			
LOFT CONVERSION AT 33 ARGYLE ROAD XXXXXX RG1 7YL			
Client MR. LEE 33 ARGYLE ROAD XXXXXX RG1 7YL			
Drawing Title EXISTING PLANS			
Scale 1:100 @ A3	Drawn -	Checked -	Authorised -
MARCH 2023			
Drawing Number ST_MAR 23_ 33 ARG_001			Rev -