



SITE LOCATION PLAN

30 ASH ROAD, TILEHURST, READING, BERKSHIRE - RG30 4SN

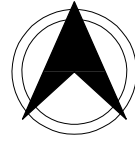

N O R T H

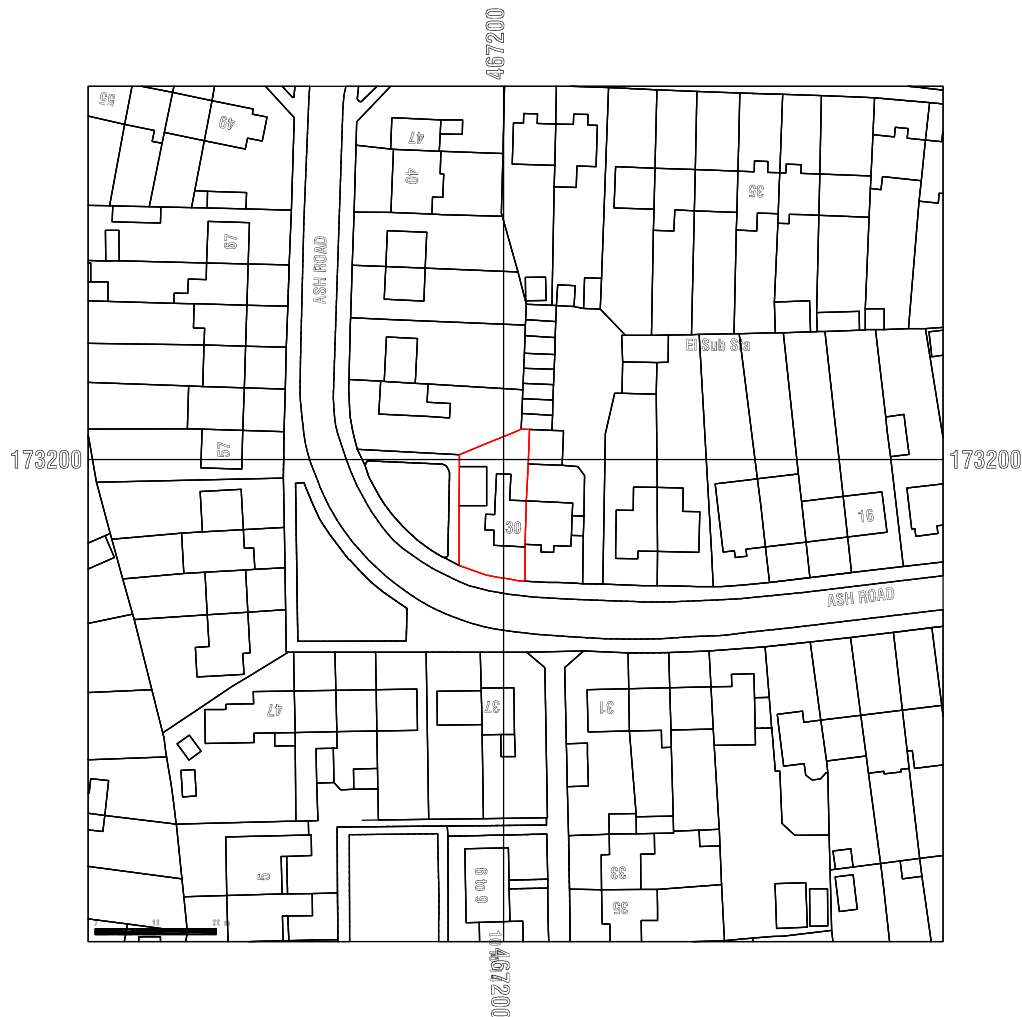

METRES

0 10 20 30 40 50

BAR SCALE

© Crown Copyright and database rights 2022 OS 100047474.

SCALE 1:1250 @ A4

DRG TITLE. APL 1455 SLP01



STRUCTURAL • ARCHITECTURAL

TEL: 01483 77 00 73
Email: info@abstract-plans.co.uk
Web: www.abstract-plans.co.uk