


EXISTING

Permitted Development

Site Plan

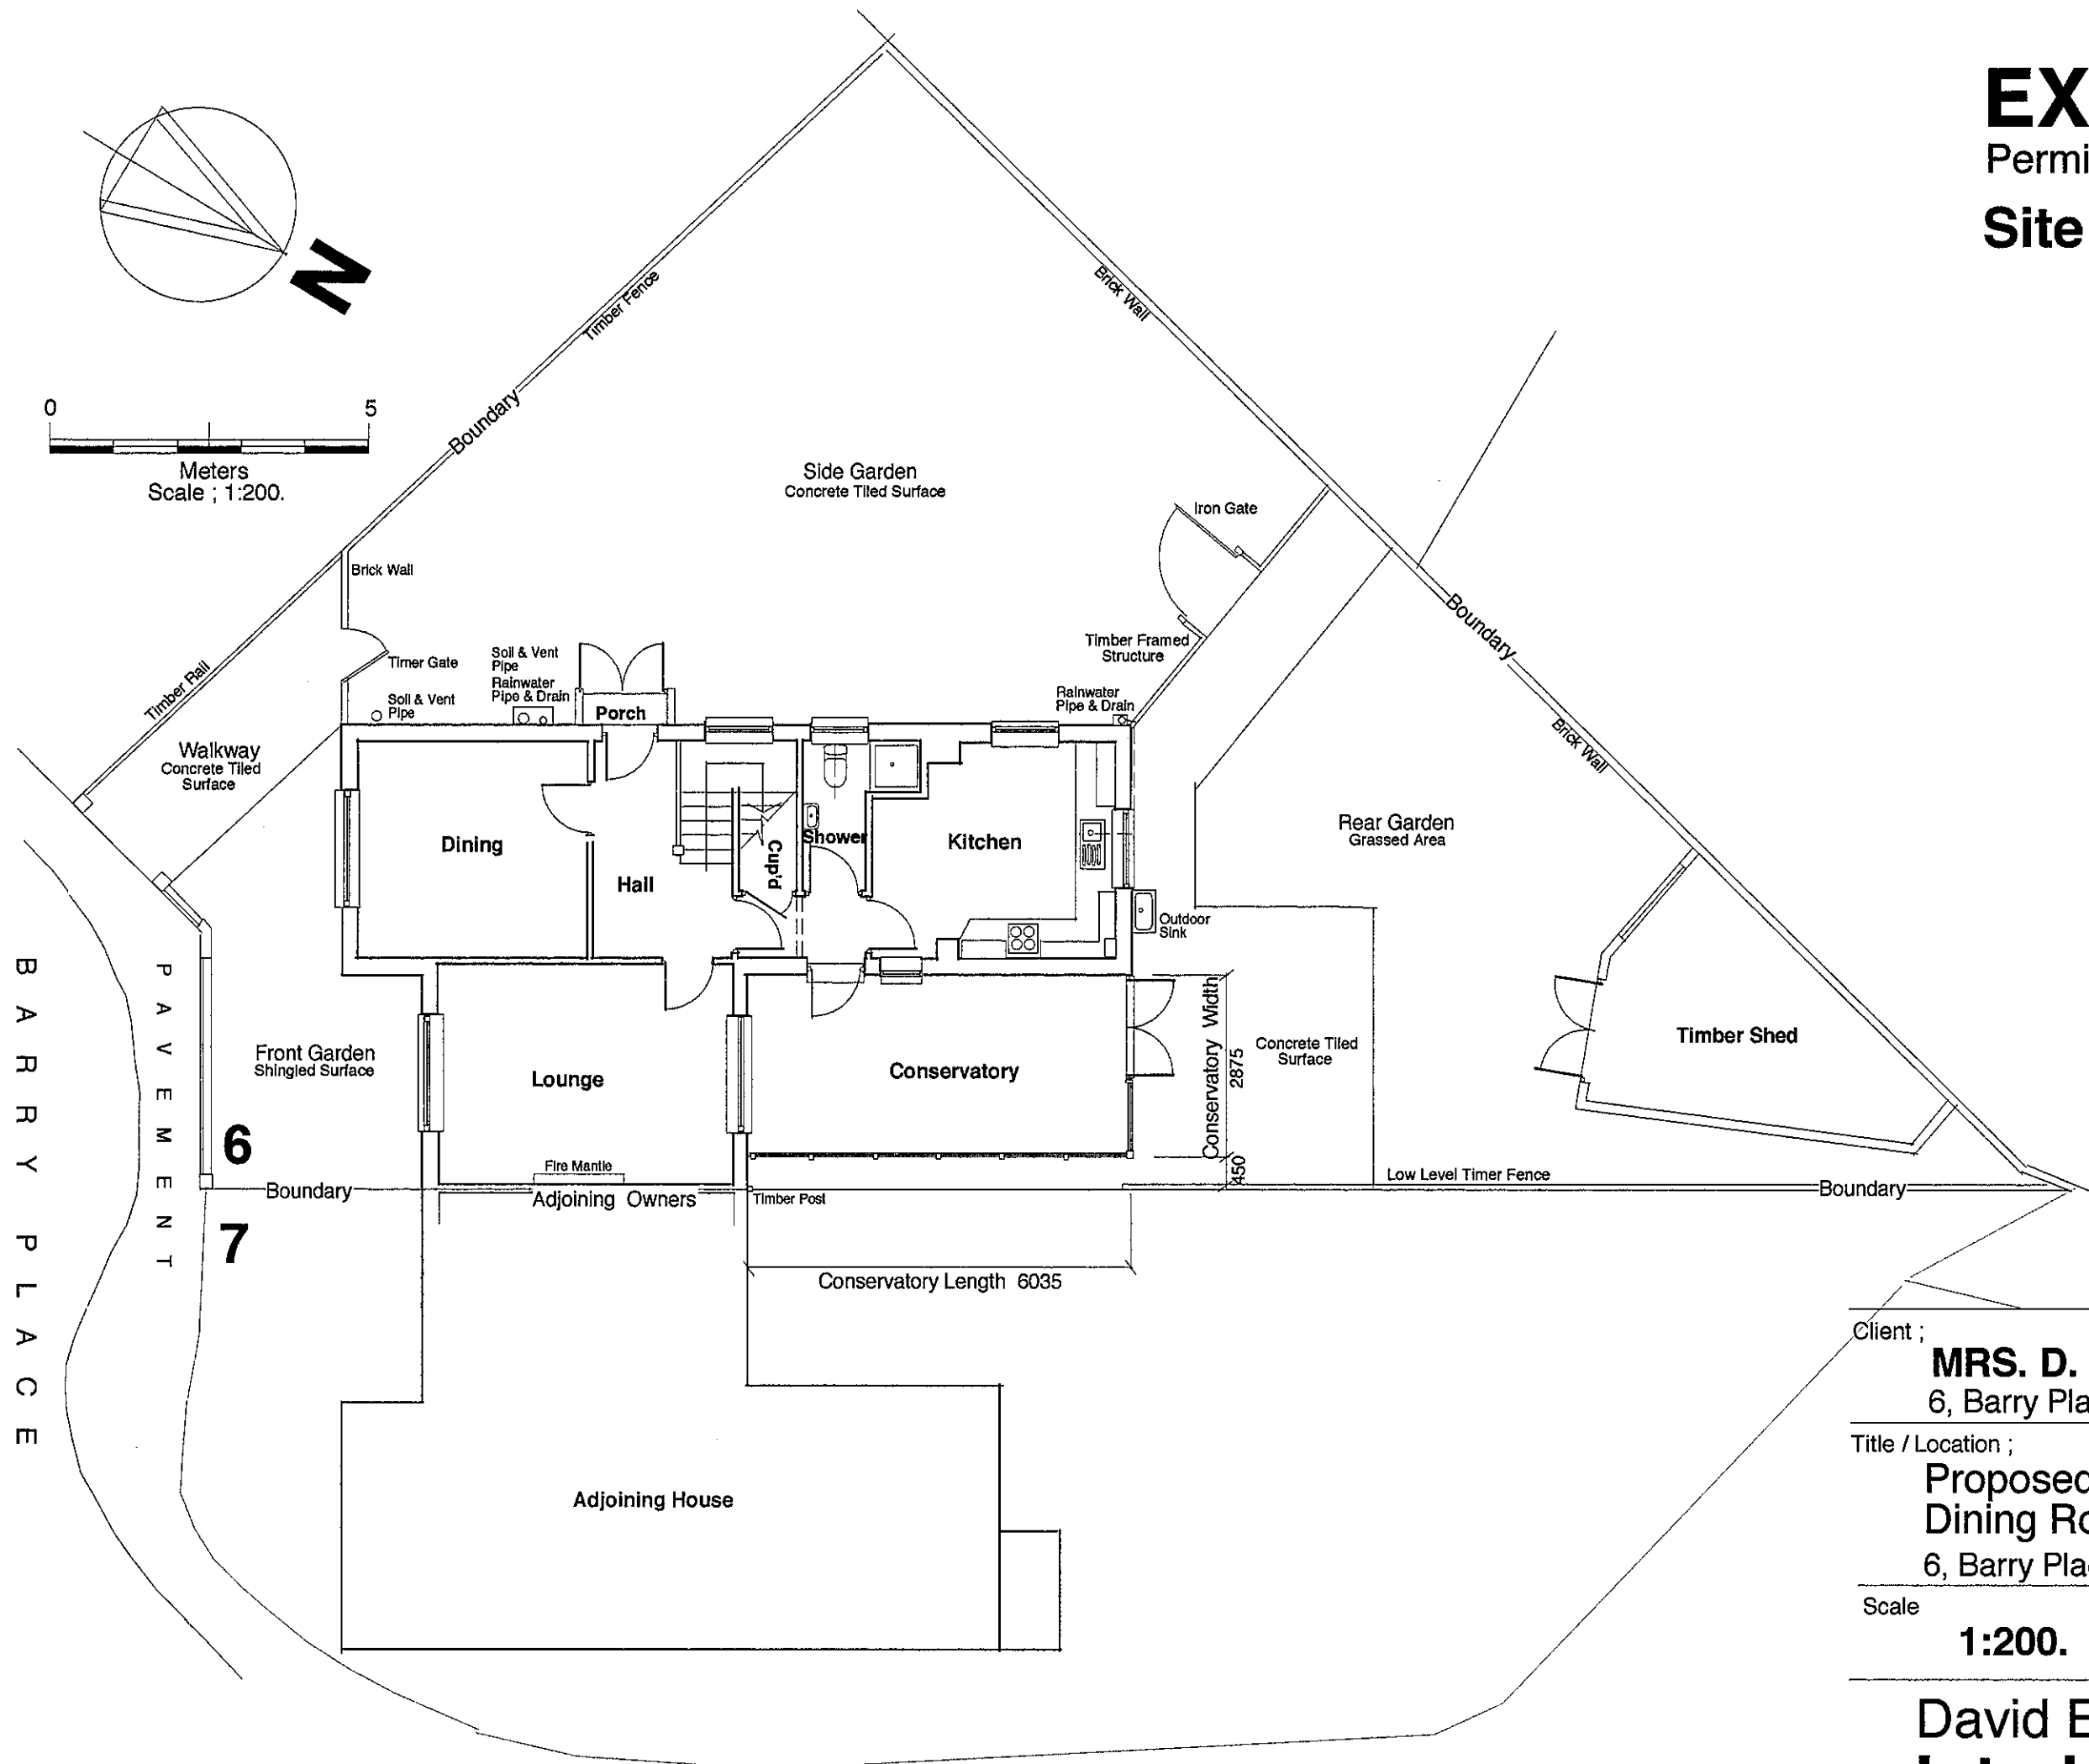

Client ;

MRS. D. NICHOLLS.

6, Barry Place, Reading. **RG1 8EU**

Title / Location ;

**Proposed New Side - Rear,
Dining Room Extension..**

6, Barry Place, Reading. **RG1 8EU**

Scale

1:200.

Date

Oct, 2022.

David Edgar Brewster MSIAD
Interior Designer

Tel; 07986 808 939 email davidbrewsterinfo@gmail.com