


NOTE
ALL MATERIALS INTENDED TO BE USED ON
NEW EXTENSION ARE TO MATCH EXISTING.
THIS DRAWING HAS BEEN PREPARED WITHOUT
THE BENEFIT OF AN ACCURATE SITE SURVEY

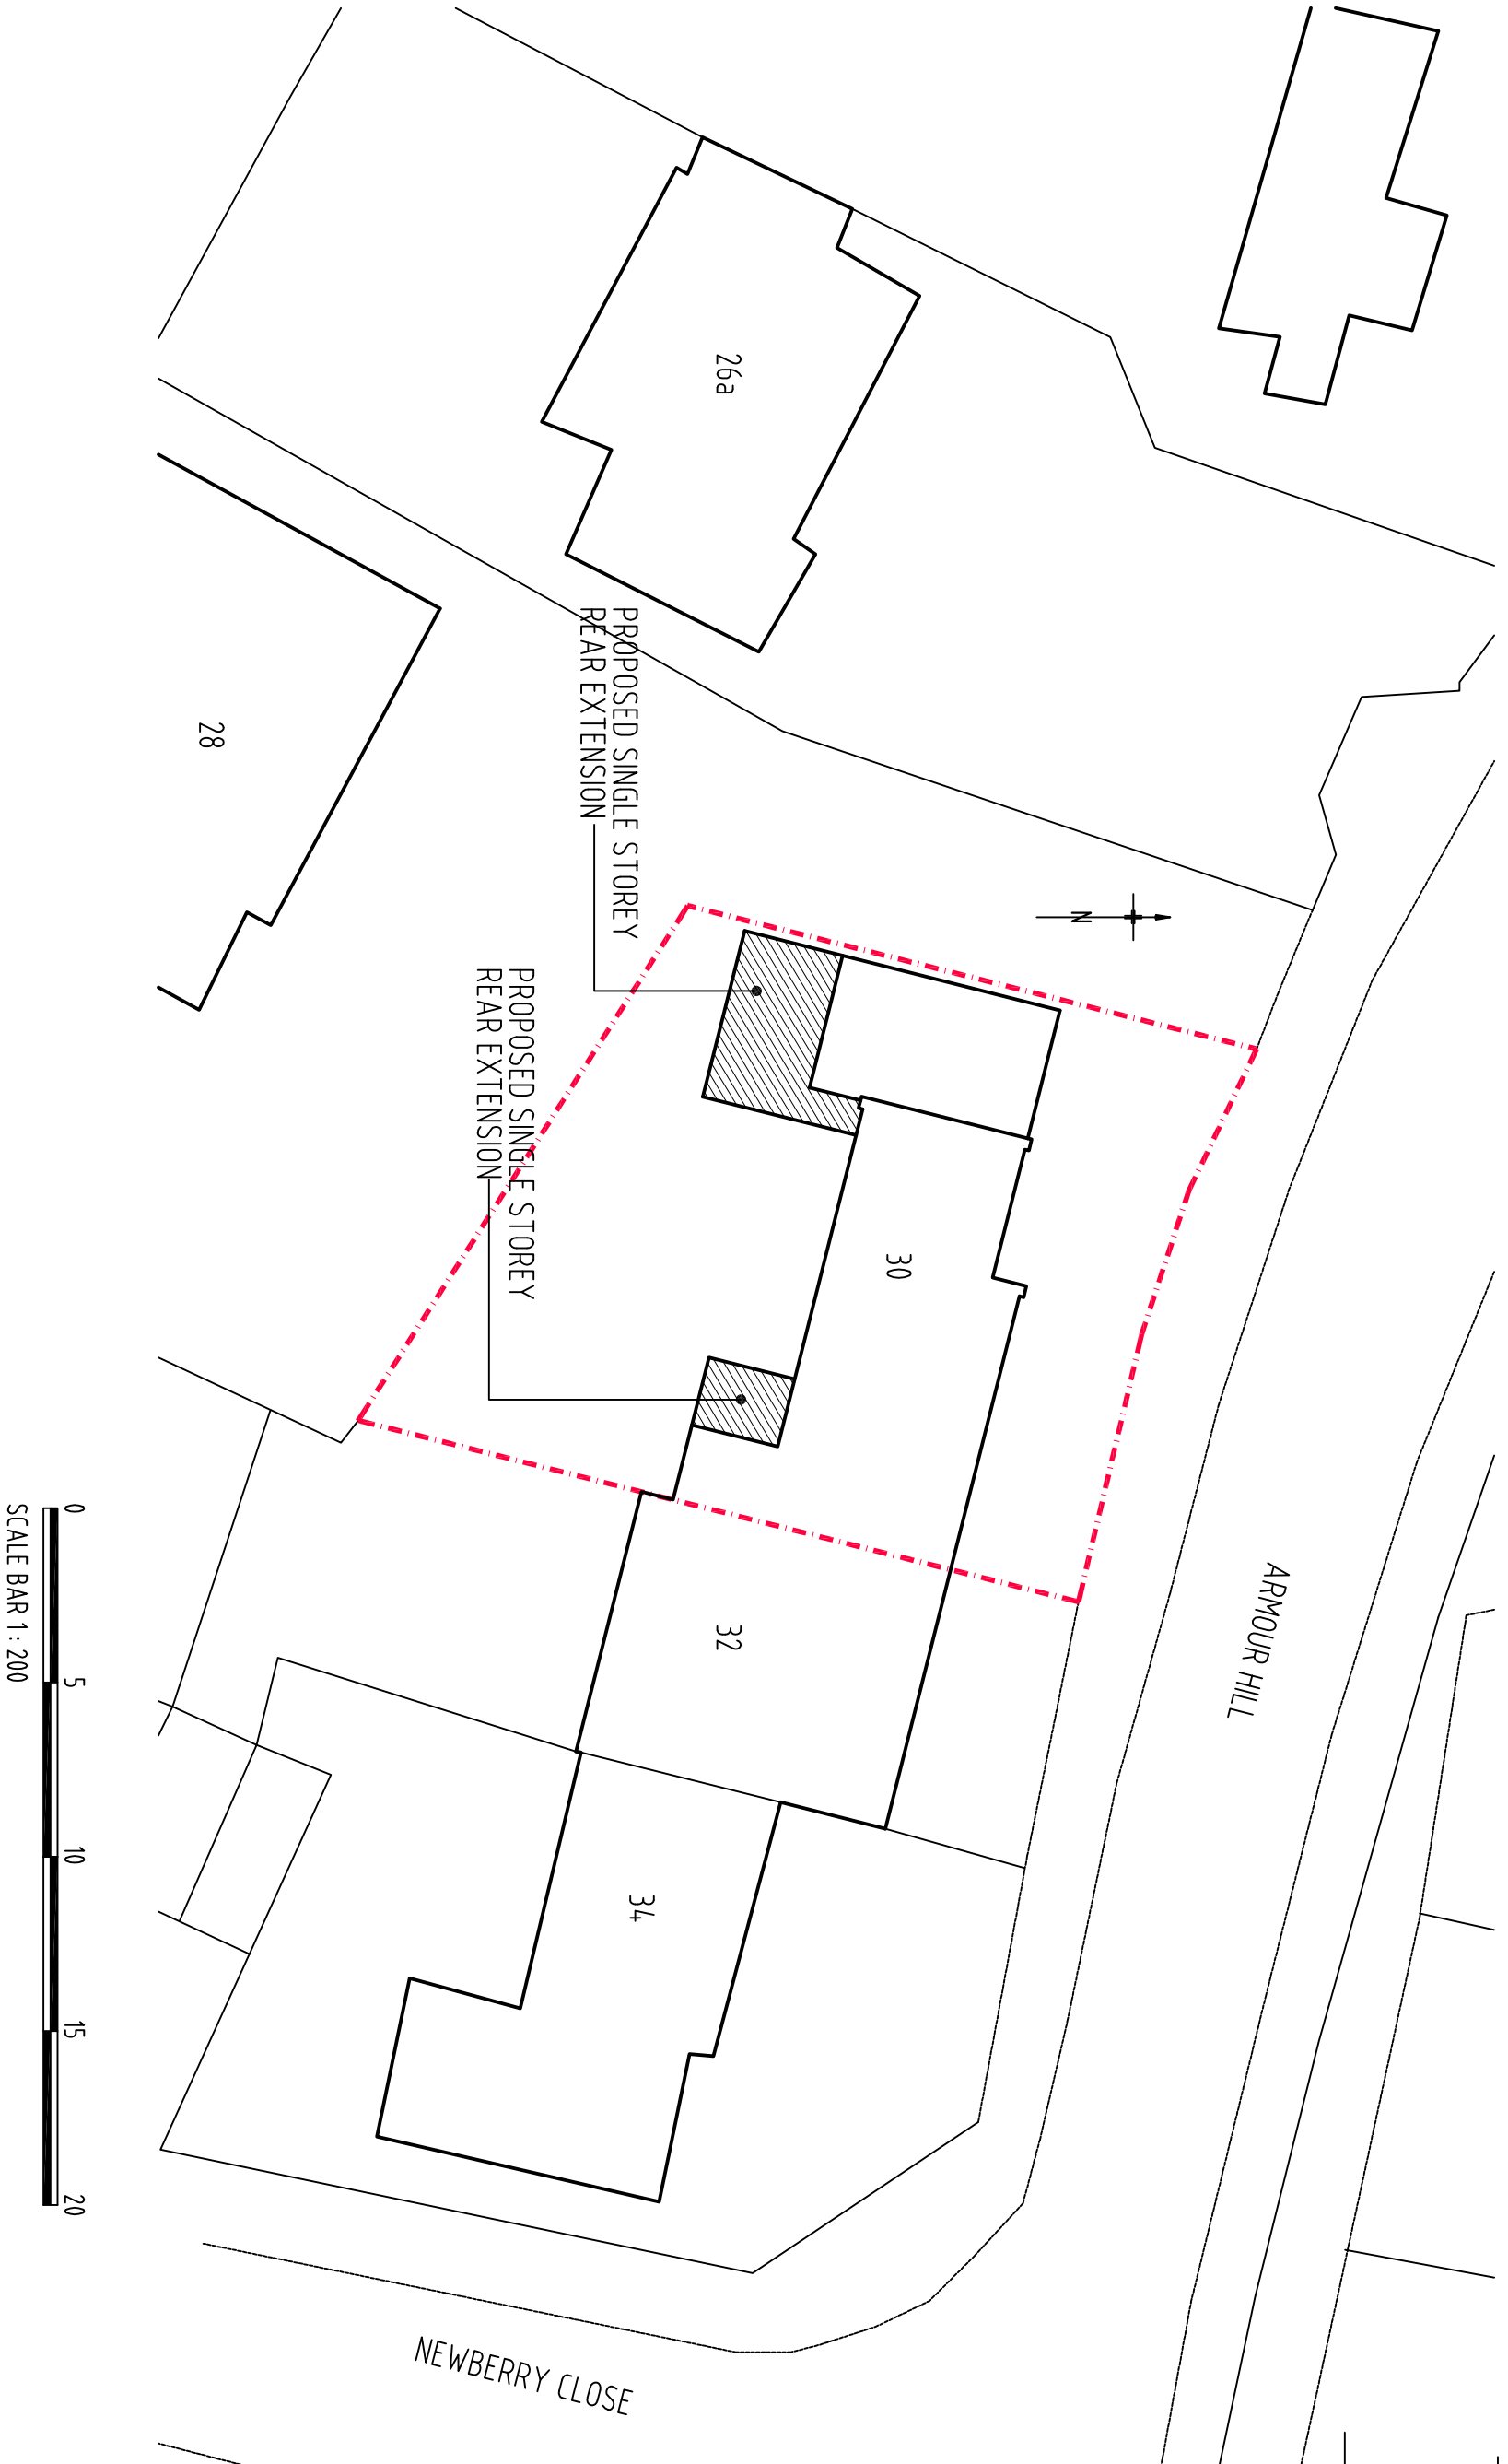

REV.A. REVISED FOLLOWING RECEIPT OF EMAIL FROM PLANNING OFFICER 8th FEBRUARY 2023

11th FEBRUARY 2023

PROPOSED TWO SINGLE STOREY REAR EXTENSIONS
AT 30 ARMOUR HILL, TILEHURST, READING
for MR AND MRS CHRIS OMALEY.

SITE / BLOCK PLAN

DATE
DECEMBER 15th 2022

SCALE

1 : 200

DRAWING NO.

COM10

REVISION

A

REF

RICHARD FENN DESIGNS LIMITED

11 HARRIER CLOSE, WOODLEY,
READING, BERKSHIRE. RG5 4PE.
Telephone READING (0118) 9691684
E-Mail : architect@rntlworld.com