


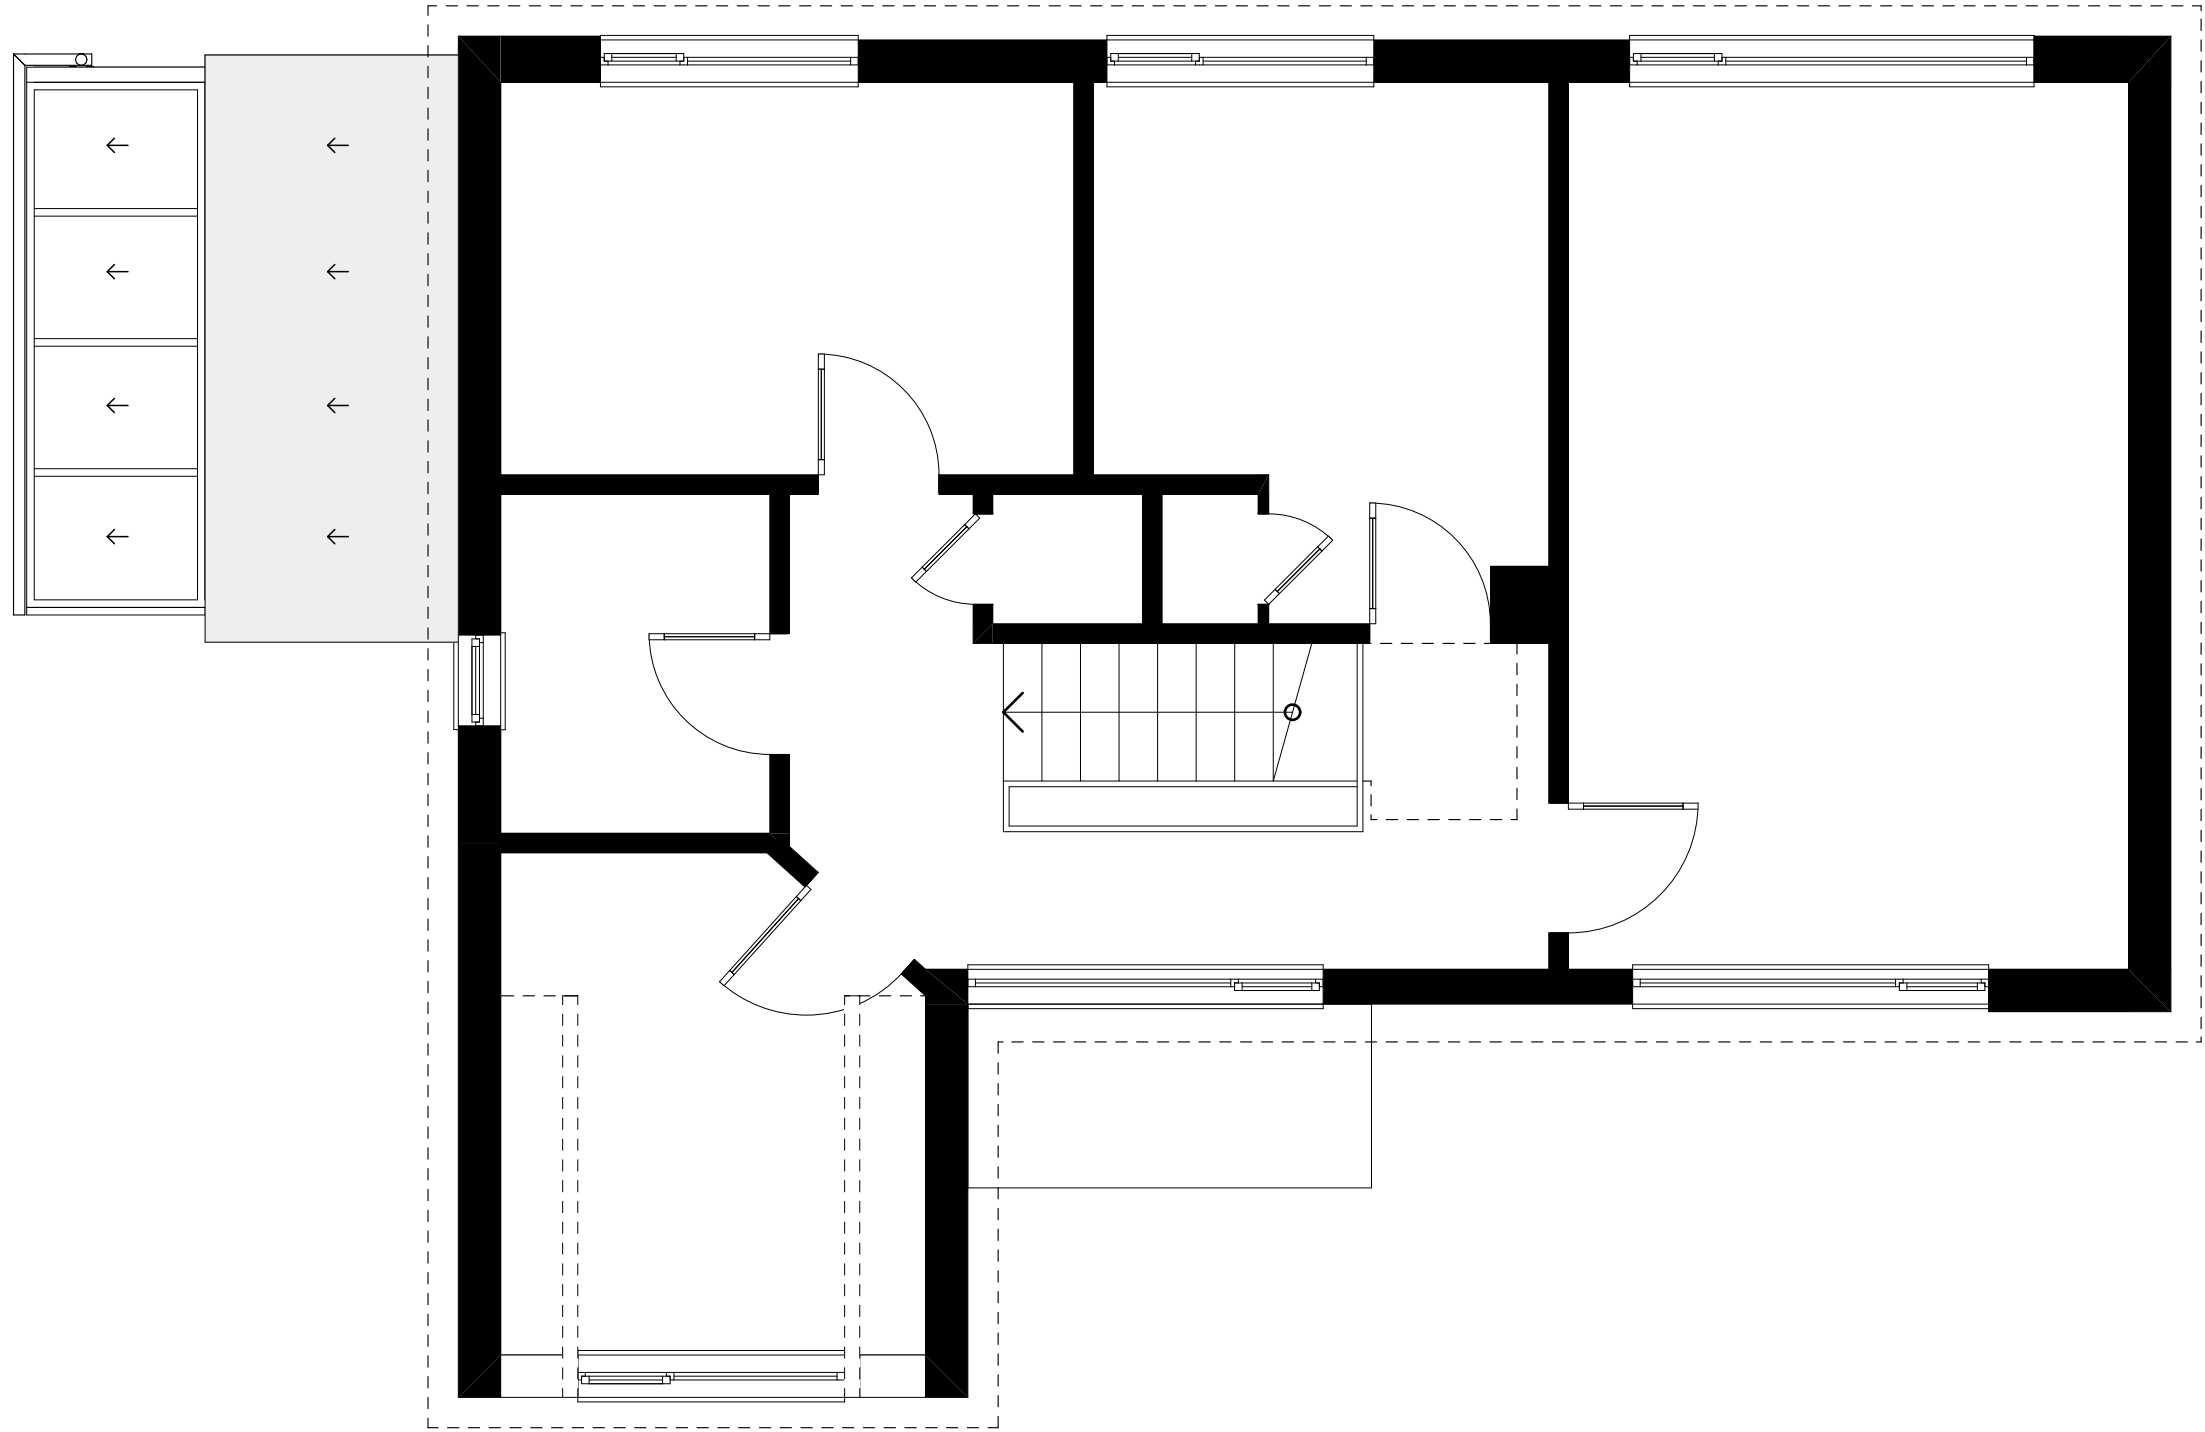

1.

EXISTING First floor

1:50

1:1250 0 12.5 25 37.5 50 62.5

Project Name: Wetherby Close
Address: 8 Wetherby Close, Reading, RG4 8UD
Status: Planning
Drawing Name: EXISTING First floor
Drawing No.: E 02
Scale: 1:50 A3
Date: 12/08/2022

1:200 0 2 4 6 8 10

RevID	ChID	Change Name	Date

1:100 0 1 2 3 4 5

1:50 0 0.5 1 1.5 2 2.5

All dimensions to be confirmed on site. This drawing is to be read in conjunction with other drawings in this series and all relevant consultants drawings and documentation where applicable. This drawing has been produced for the specific client and project identified below and is not intended for use by any other person or for any other purpose other than indicated on this drawing. Please report any discrepancy on this drawing.

OUTSET THINK ARCHITECTS