© Kyle Seeley Associates Ltd
This drawing is the sole copyright of Kyle Seeley Associates and no part may be reproduced without their written consent.
Only scale from this drawing for the purposes of determining a planning application.
All dimensions are to be checked on site
This drawing is to be read in conjunction with all relevant consultants information.

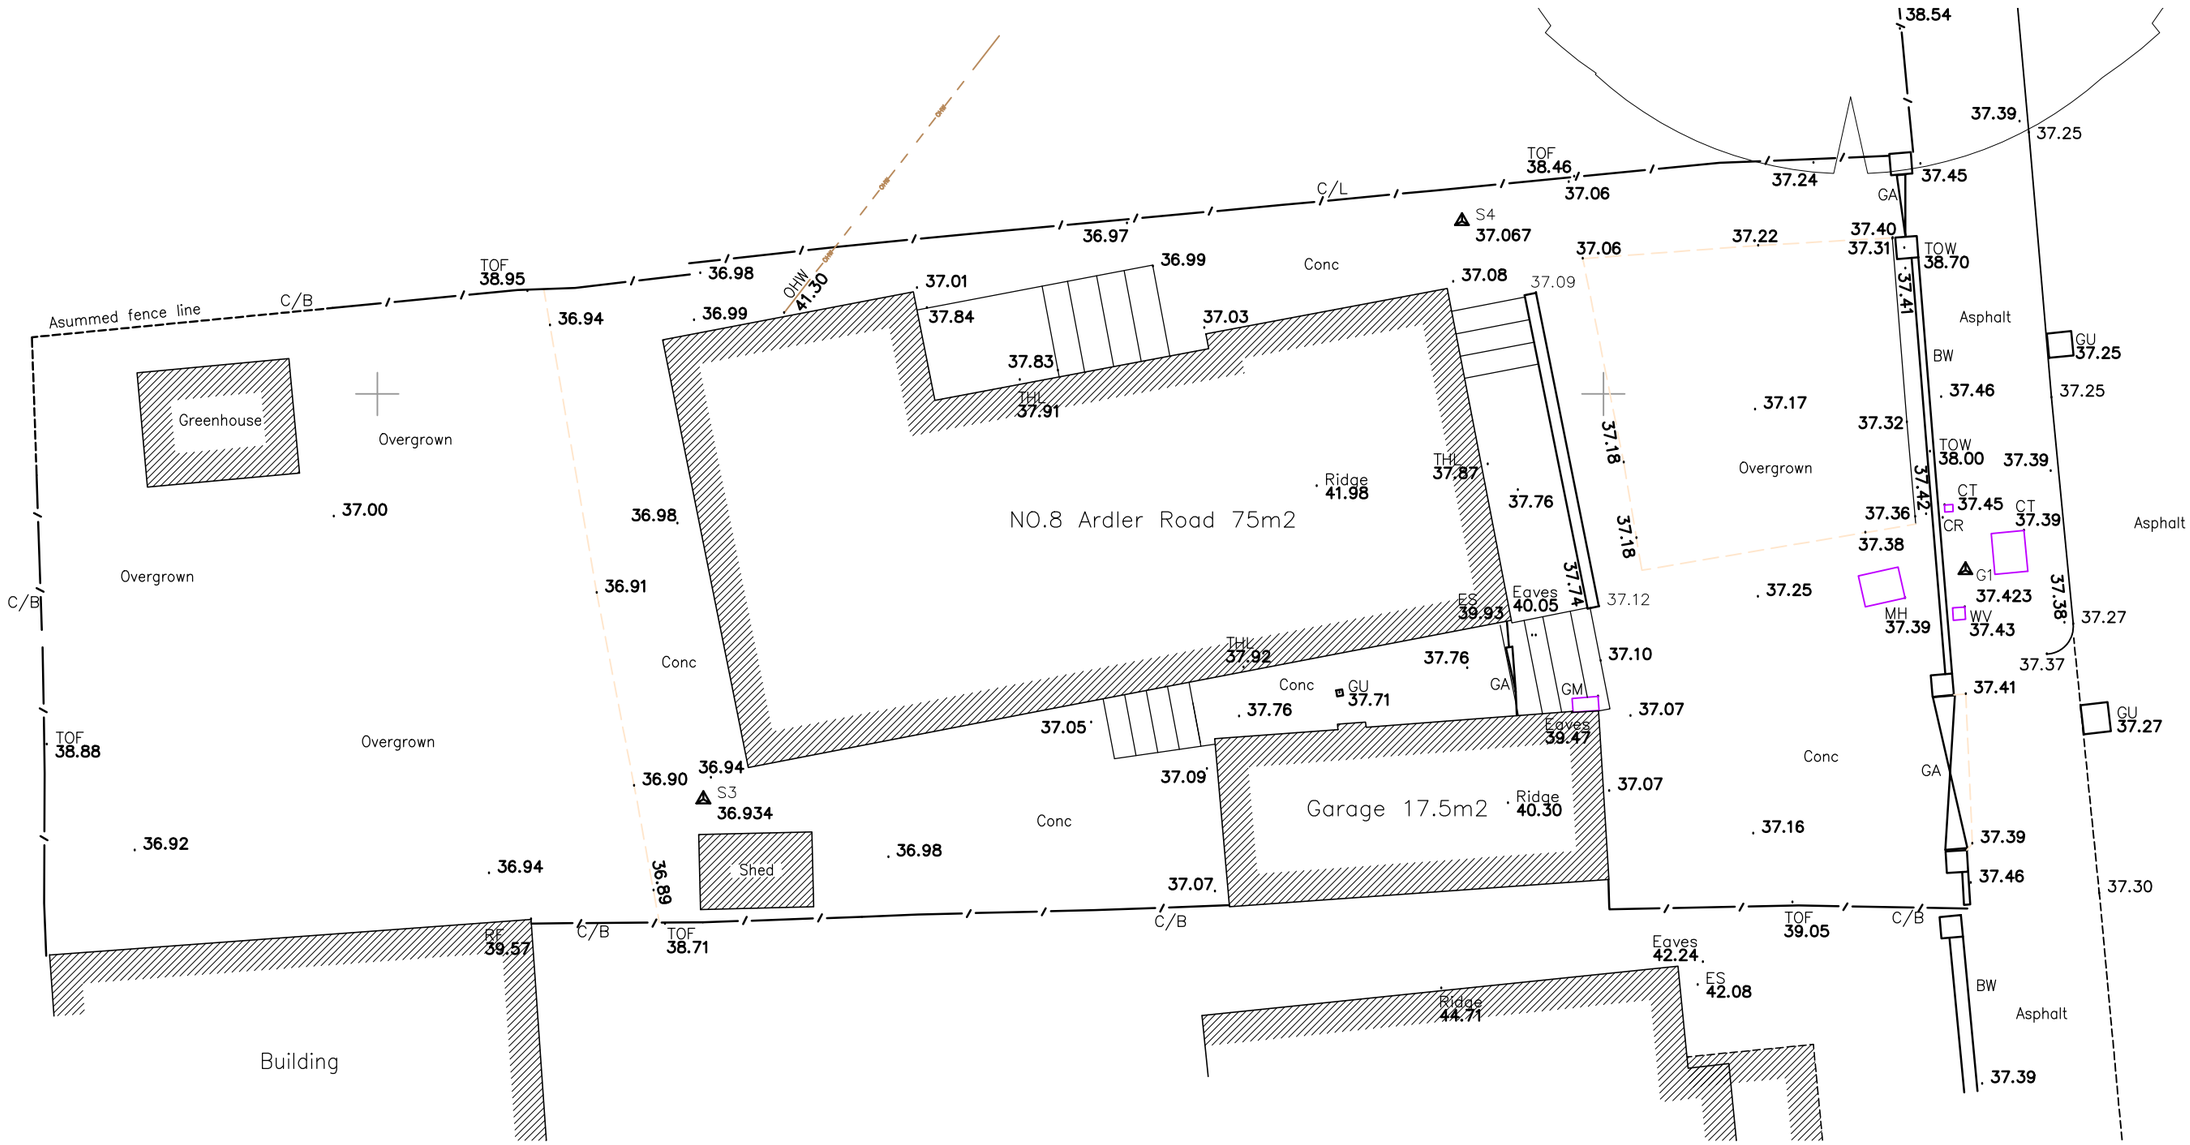

EXISTING TOPOGRAPHICAL SURVEY
1-100 @ A3

0 1 2 3 4m
Scale 1:100

KYLE SEELEY ASSOCIATES

Client
Mr I Charles

Project
8 Ardler Road Caversham, RG4 5AE

Drawing Title
EXISTING TOPO

Drawn	Date	Scale
KSEELEY	04.01.2023	1:100 @ A3

Drawing No. PL-02
Rev. -