


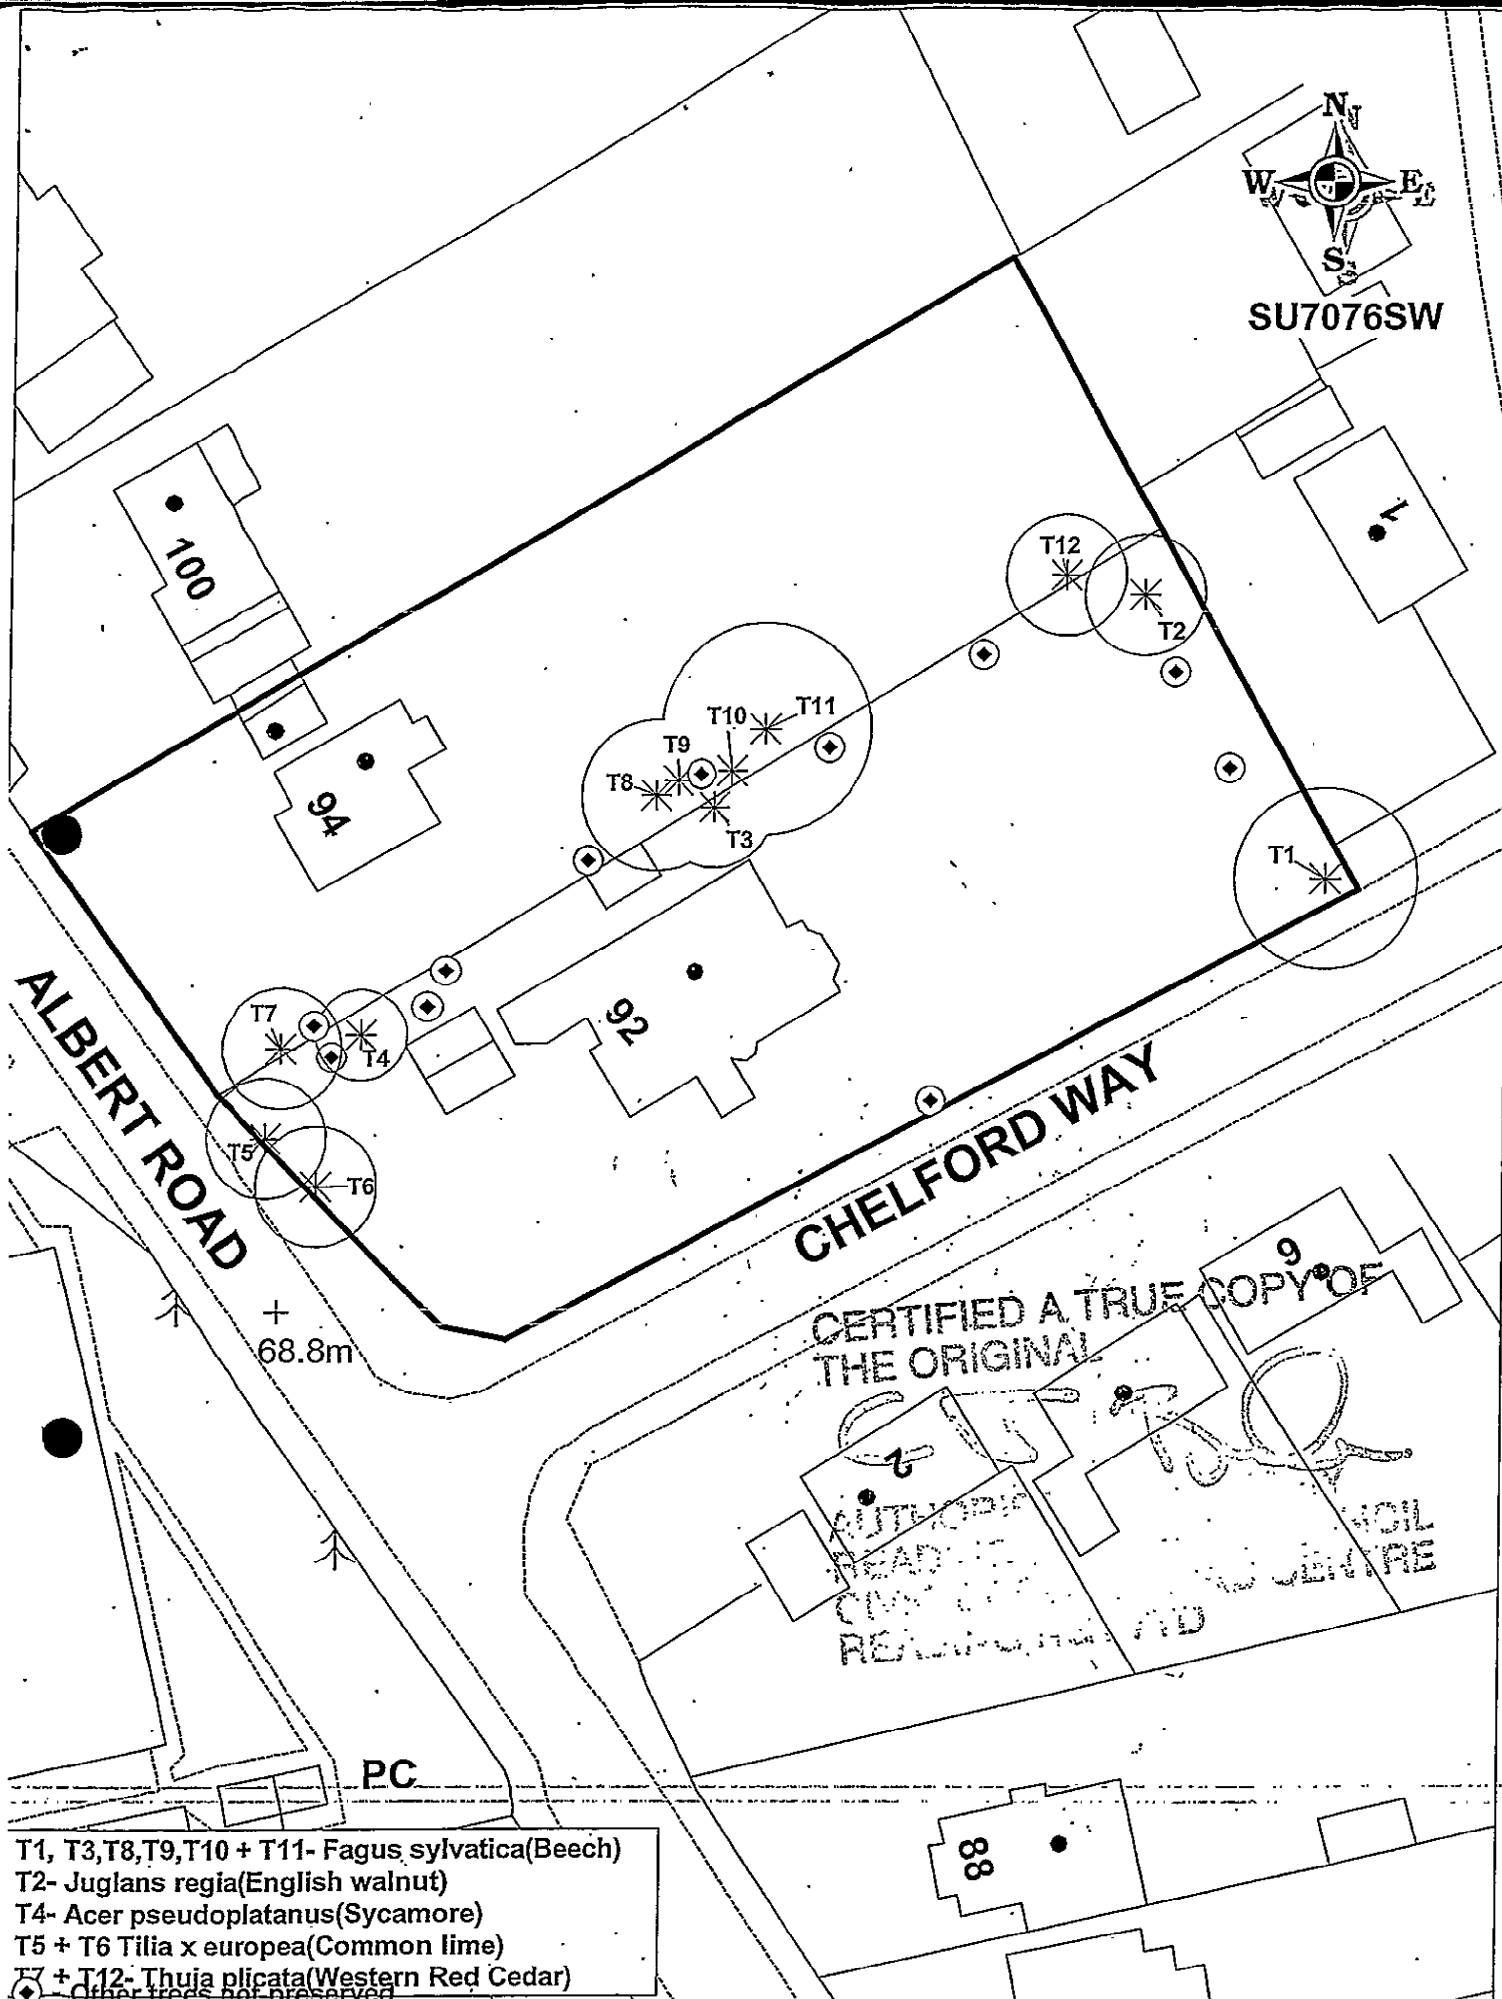

- T1, T3, T8, T9, T10 + T11- *Fagus sylvatica* (Beech)
- T2- *Juglans regia* (English walnut)
- T4- *Acer pseudoplatanus* (Sycamore)
- T5 + T6 *Tilia x europea* (Common lime)
- T7 + T12- *Thuja plicata* (Western Red Cedar)
- ◆ Other trees not preserved

TITLE TREE PRESERVATION ORDER:- 92/94 ALBERT ROAD, CAVERSHAM, READING (VARIATION)

IRG NO E2356	DATE JANUARY 2006
DRAWN BY EW33967	SCALE 1:500
Crown Copyright. All Rights Reserved. Reading Borough Council. Account No 100019672 2004	

