


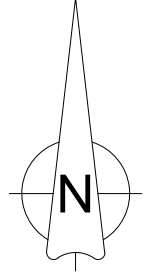

Block Plan
Scale 1:200





Location of application site

Hatched area indicating the location of the proposed works



Site Location Plan
Scale 1:1250

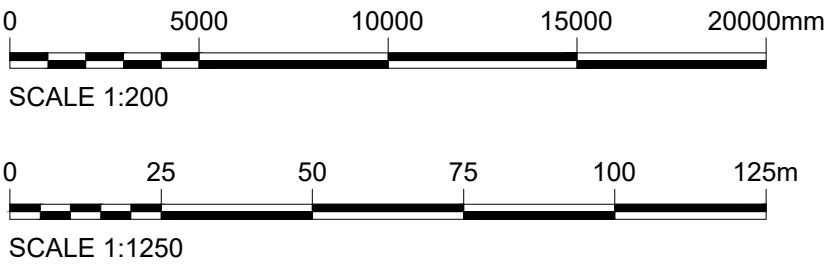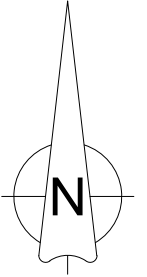

A	24.06.22	JA	DA	JA	ISSUED FOR PLANNING APPROVAL
REV	DATE	DRN	CHKD	APPD	DESCRIPTION
DRAWING STATUS					

For Approval



E: info@bluebirdengineering.co.uk
T: 0118 9583 551
A: 46 London Street, Reading, RG1 4SQ

PLEASE NOTE THAT THE CURRENT OS-MAP AVAILABLE FOR THE LOCATION PLAN MAY NOT BE COMPLETELY ACCURATE OR UP TO DATE. PLEASE CONSULT THE PLANNING HISTORY FOR THE AREA FOR MORE UP TO DATE DEVELOPMENT.

CLIENT	Mr Lynch	
PROJECT	28 Westbourne Terrace Reading	
TITLE	Site Location Plan & Block Plan	

DRAWN JA	DATE June 22	SCALE As shown @ A1
DRG NO A-1000	REV A	