
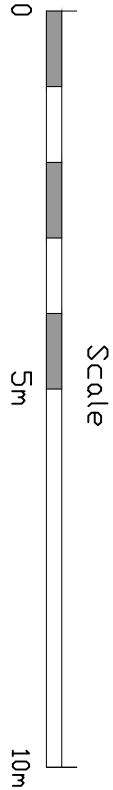
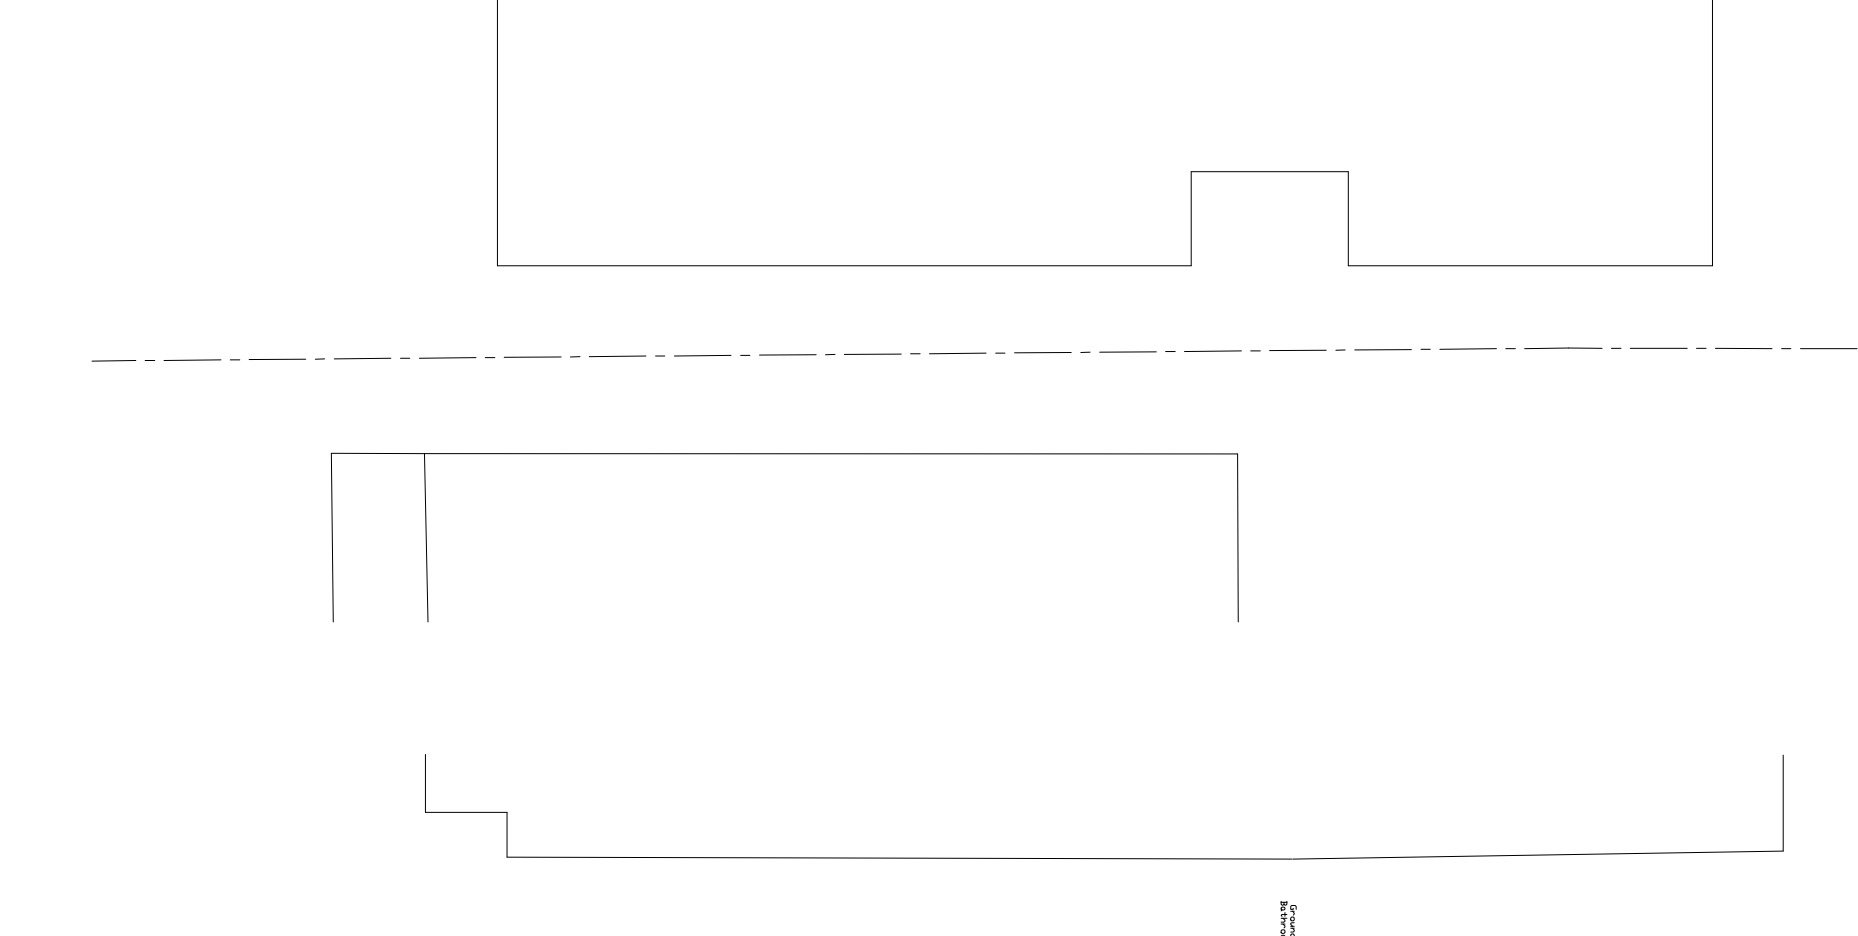
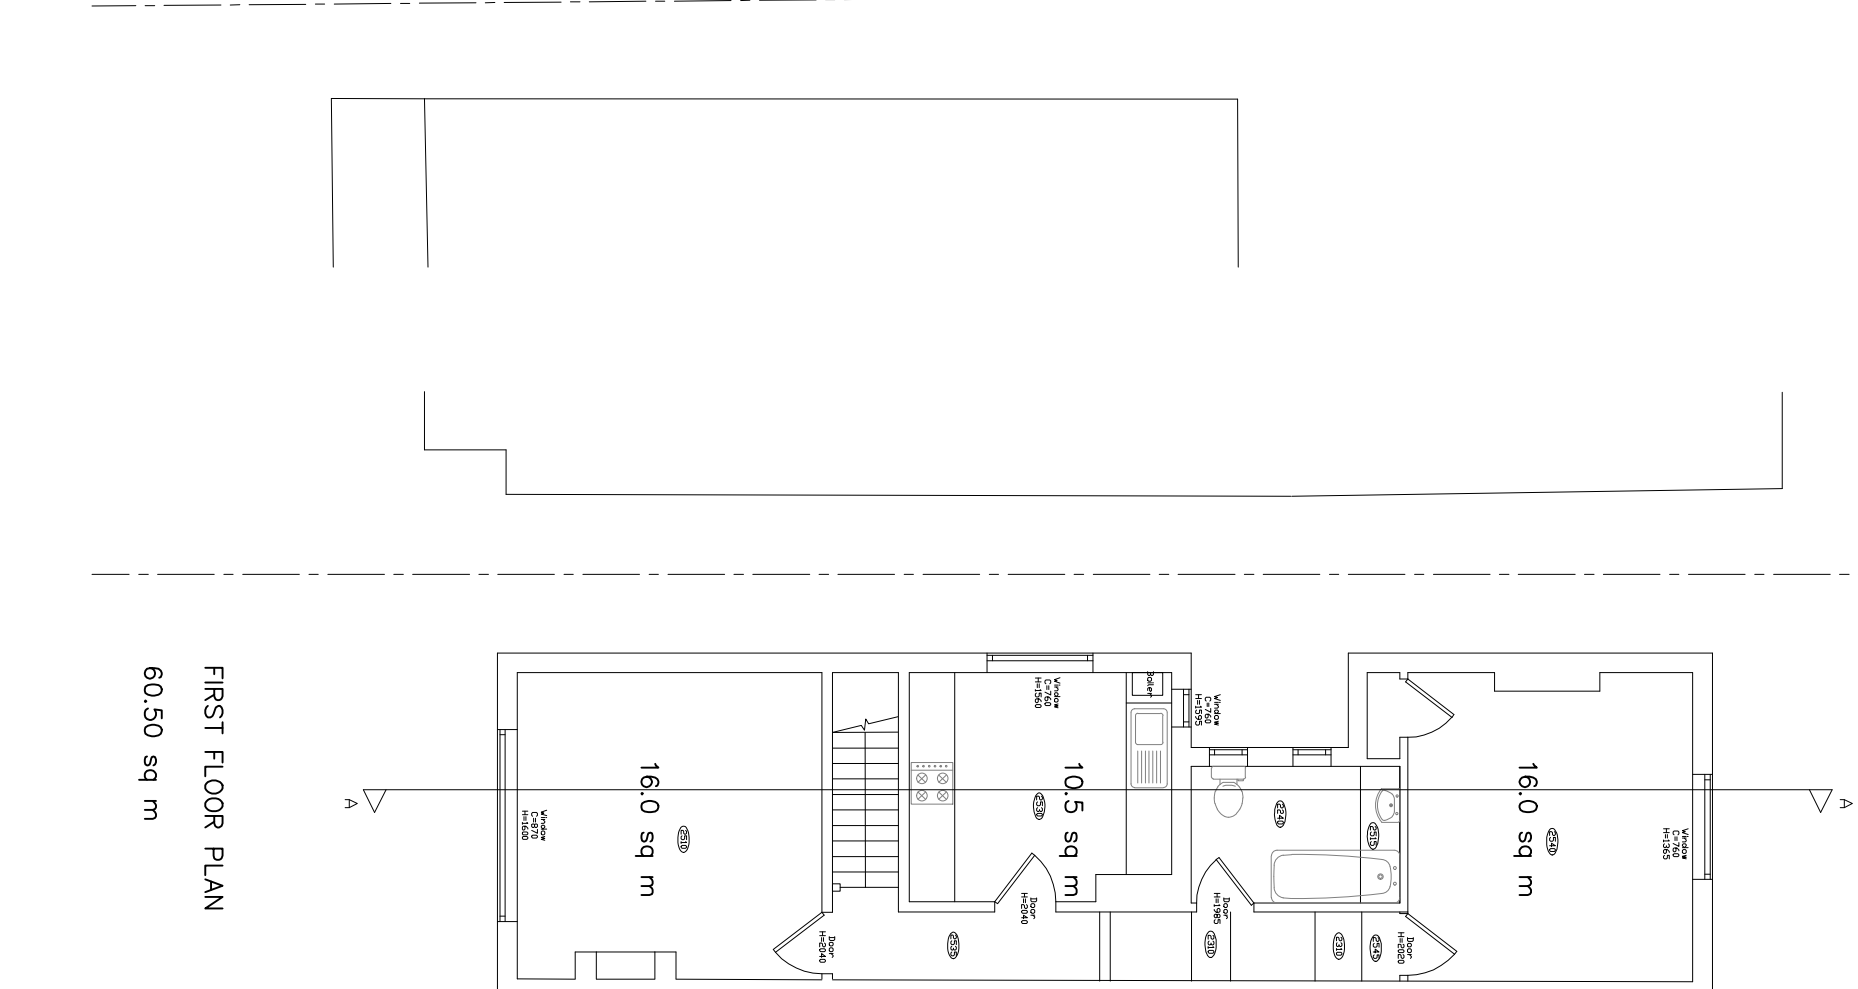


Appendix 2

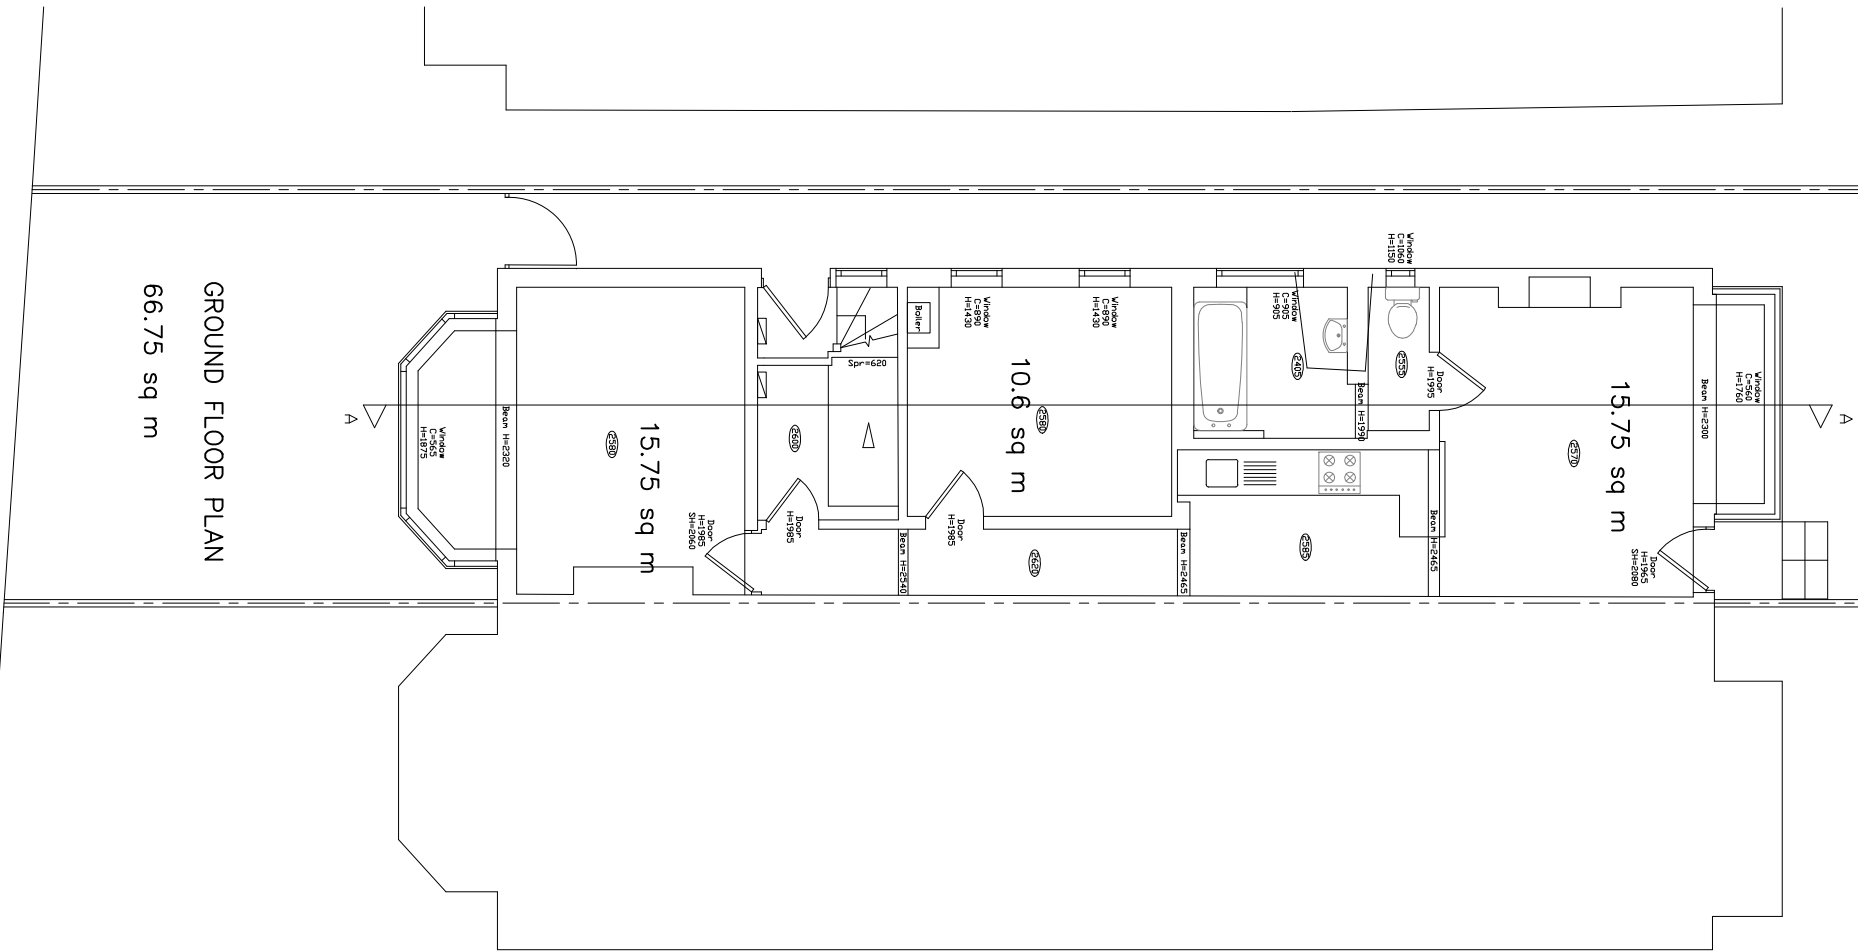

Copyright: This drawing and any design therein is the copyright of Stanway Little Associates, and must not be reproduced or utilised without their written consent.

STANWAY LITTLE ASSOCIATES
CHARTERED TOWN PLANNERS CHARTERED ARCHITECTS
The Studios 7 Oakbrook & Court Downs Road Buckenham BR3 6LR
Tel 07845 551911 Email peterstanway@peterstanway.com

Project REMODELLING
9 PRIEST HILL CAVERSHAM READING RG4 7RZ
MS JULIE CALLUTT
Dwg Title PROPOSALS
Scale 1 : 100 @ A2 Date JULY 2022

Job No. 2033
Dwg. No. PRO 1