




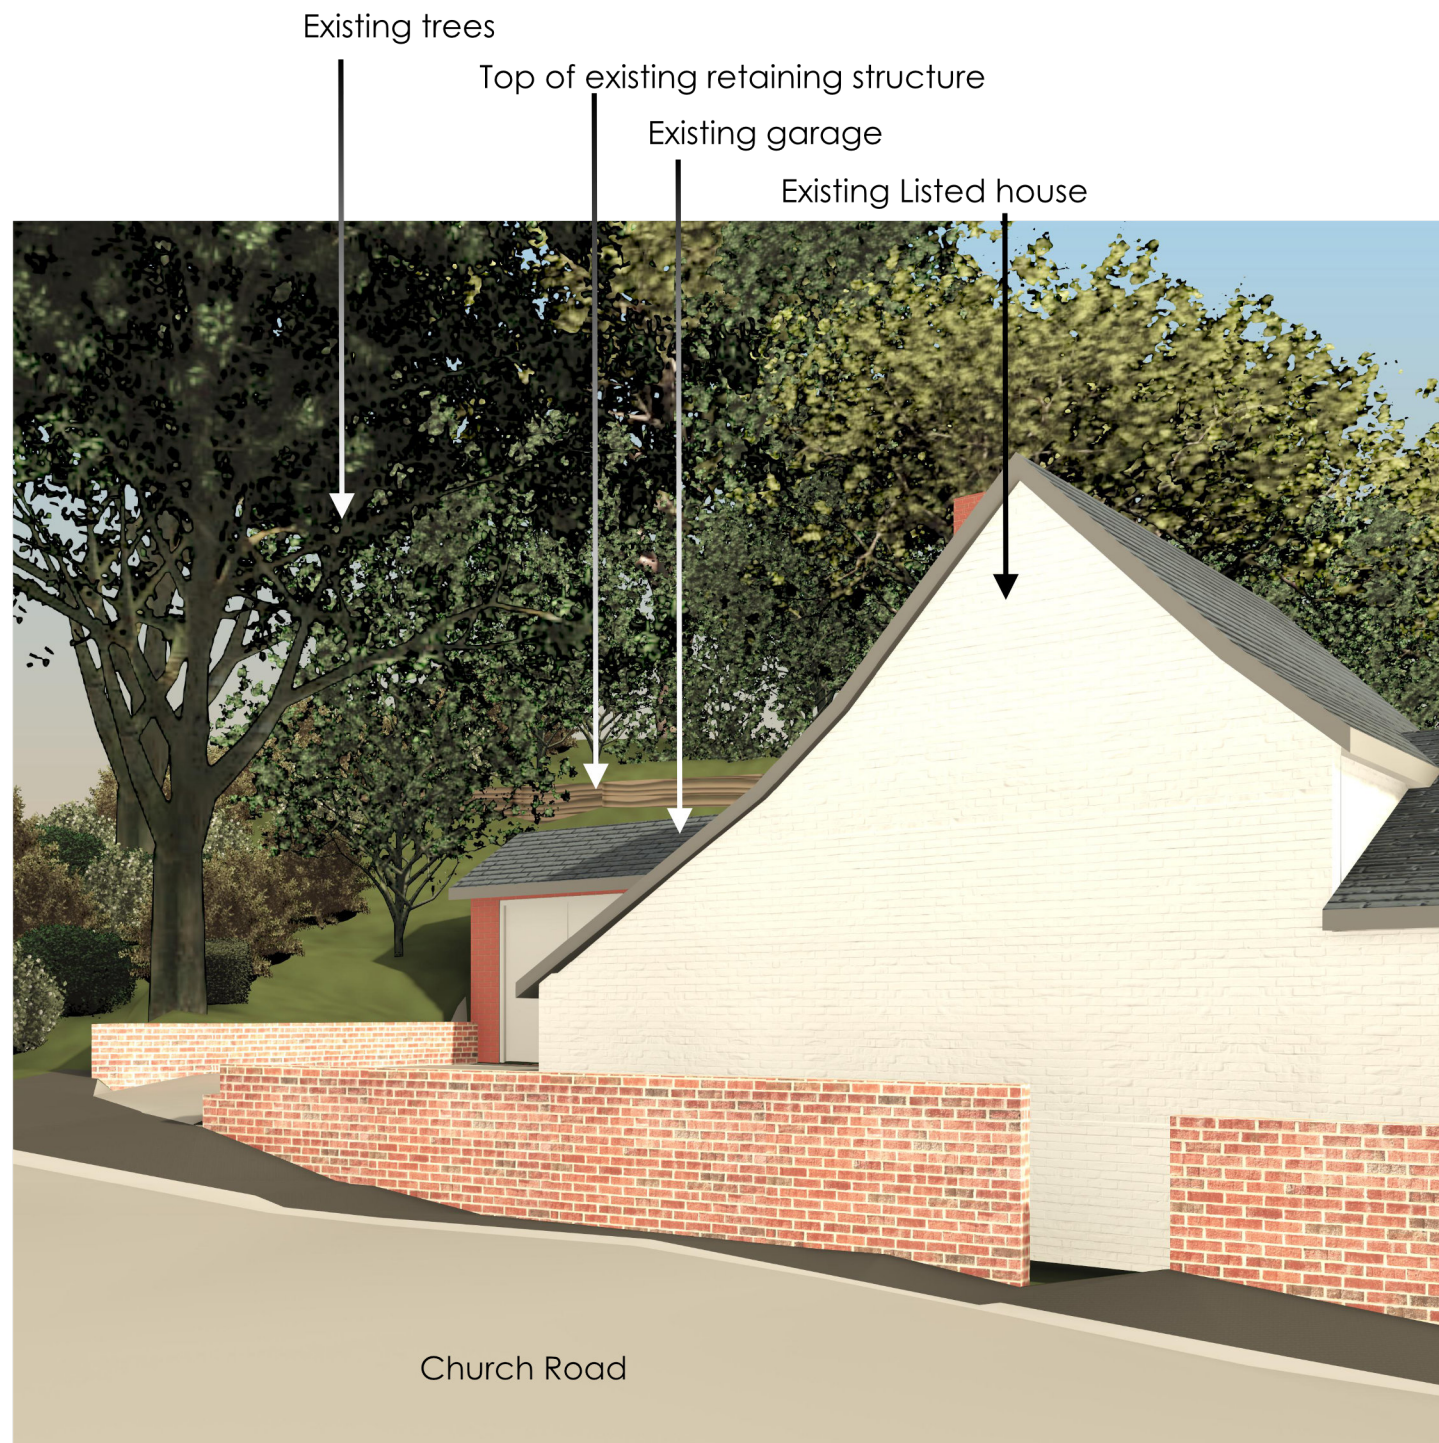

Street View 1 Existing View

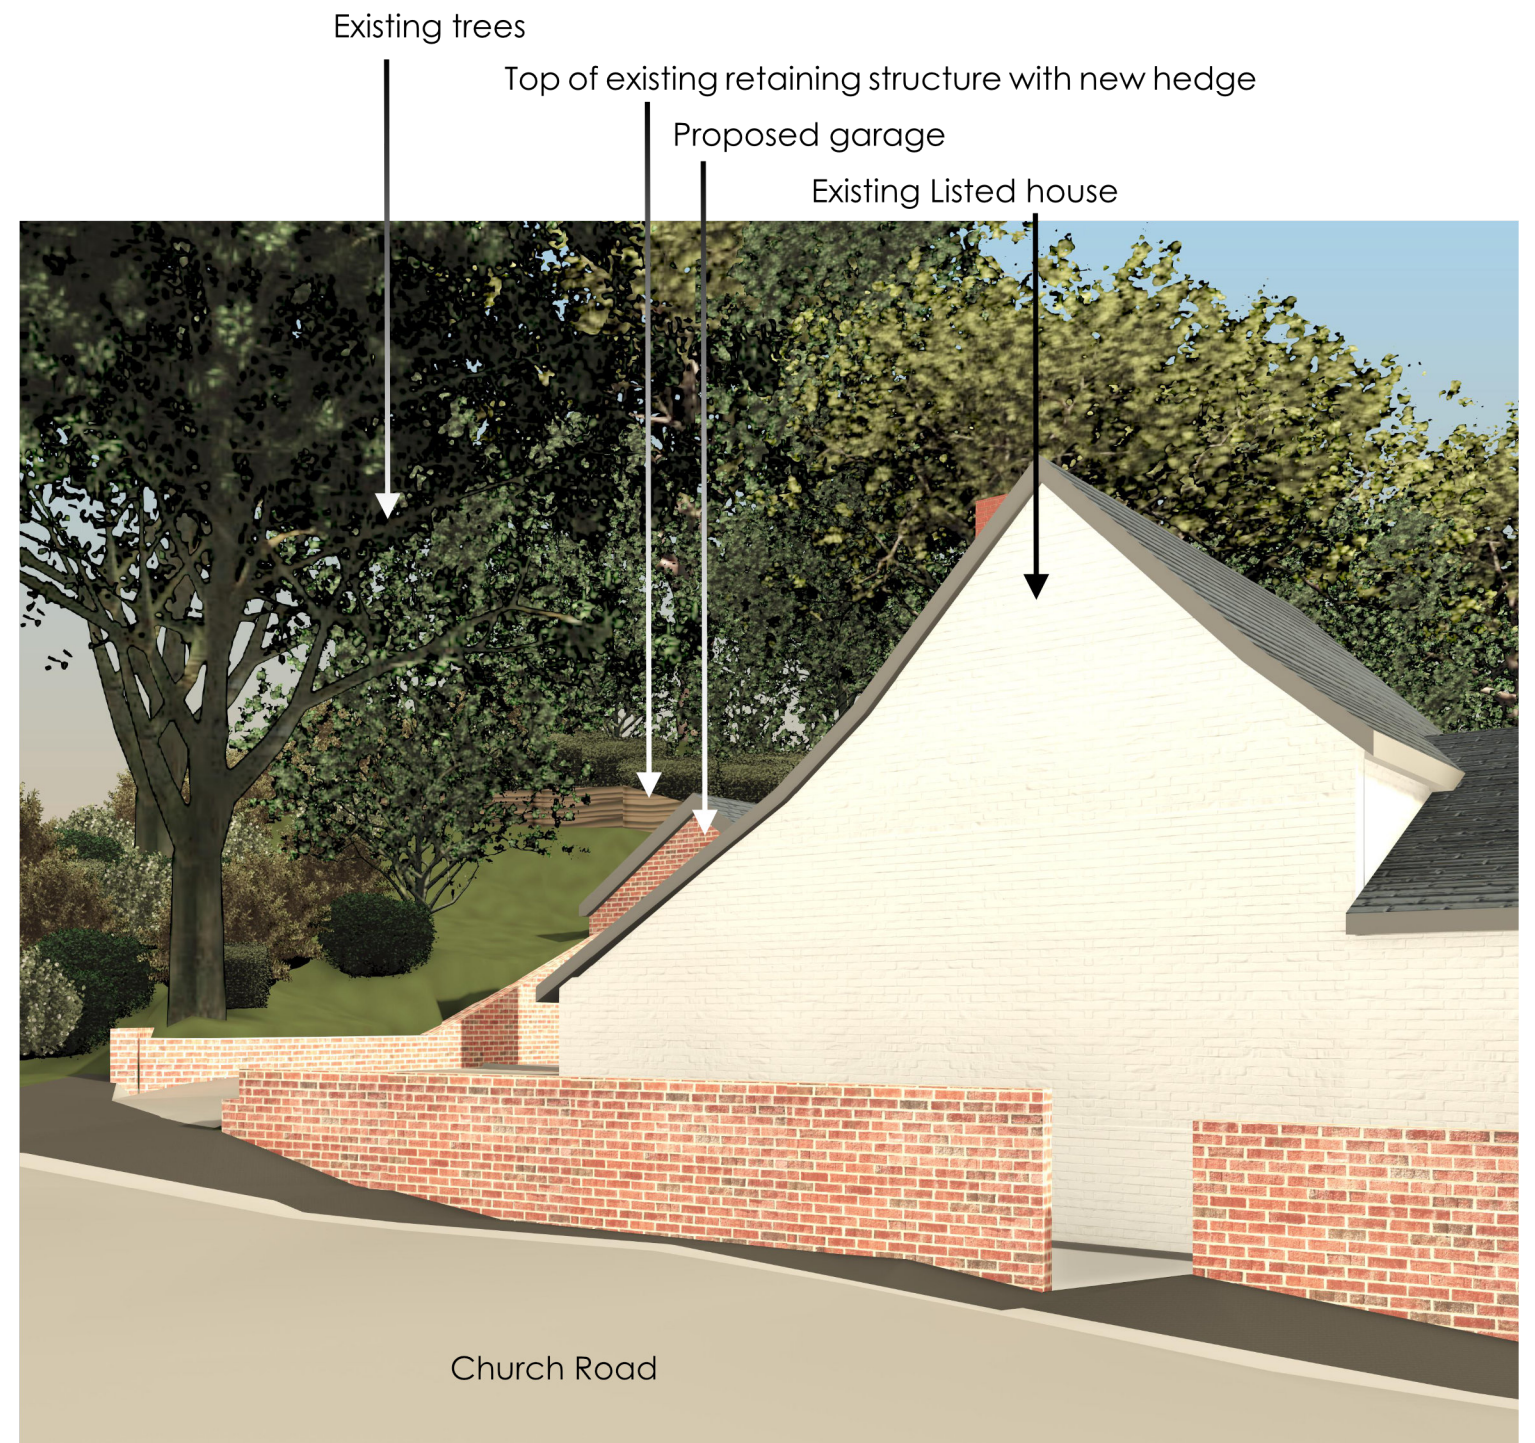

Proposed View

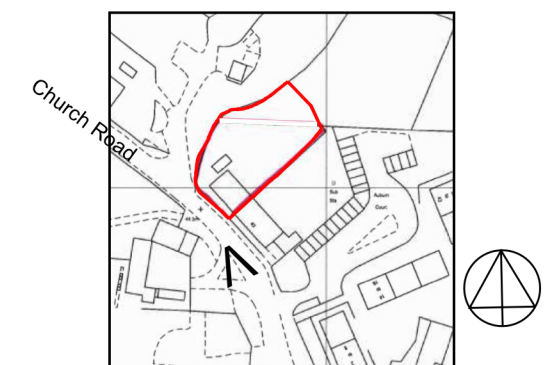

Do not Scale. Use figured dimensions only. Subject to site survey and all necessary consents. All dimensions to be checked by user and any discrepancies, errors or omissions to be reported to the Architect before work commences This drawing is to be read in conjunction with all other relevant materials.

Cookham Design Partnership Ltd.
DESIGN + BUILD
Tavistock House, Waltham Road, White Waltham
Maidenhead SL6 3NH

info@cookhamdesign.com
www.cookhamdesign.com
01628 882140

PROJECT
43a Church Road, Caversham

REV

Date
01-2023

CLIENT
Mr & Mrs Pagella

Job Code:
2123-DCC

Scale (@ A3)
NTS

Drawing
Existing and Proposed Street View 1

PL-07

CDP