

The contractor is responsible to ensure that no products are to be utilised that do not comply with relevant British and/or European Standards and/or Codes of Practice, CosHH Regulations, Construction regulations, or which are known or suspected at the time of product selection and/or construction to be deleterious to health and safety or to the durability of the work or not in accordance with good building practices.

The contractor is responsible for checking dimensions, tolerances, levels and references. This drawing is to be read in conjunction with all relevant consultants or specialists drawings. Any discrepancy to be notified to Baily Garner LLP and rectified before proceeding with the works on site or shop drawings.

Where an item is covered by drawings to different scales, the larger scale drawing is to be worked to.



Do not scale drawings. Figured dimensions to be worked to in all cases.

This drawing and the copyrights and patents therein are the property of Baily Garner LLP and may not be used or reproduced without consent or attribution.

The drawing is to be read in conjunction with:

Document Suitability Codes page

Drawing / Model Legal Disclaimer page or www.bailygarner.co.uk/disclaimer/

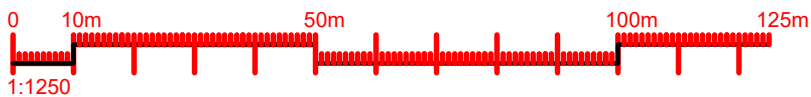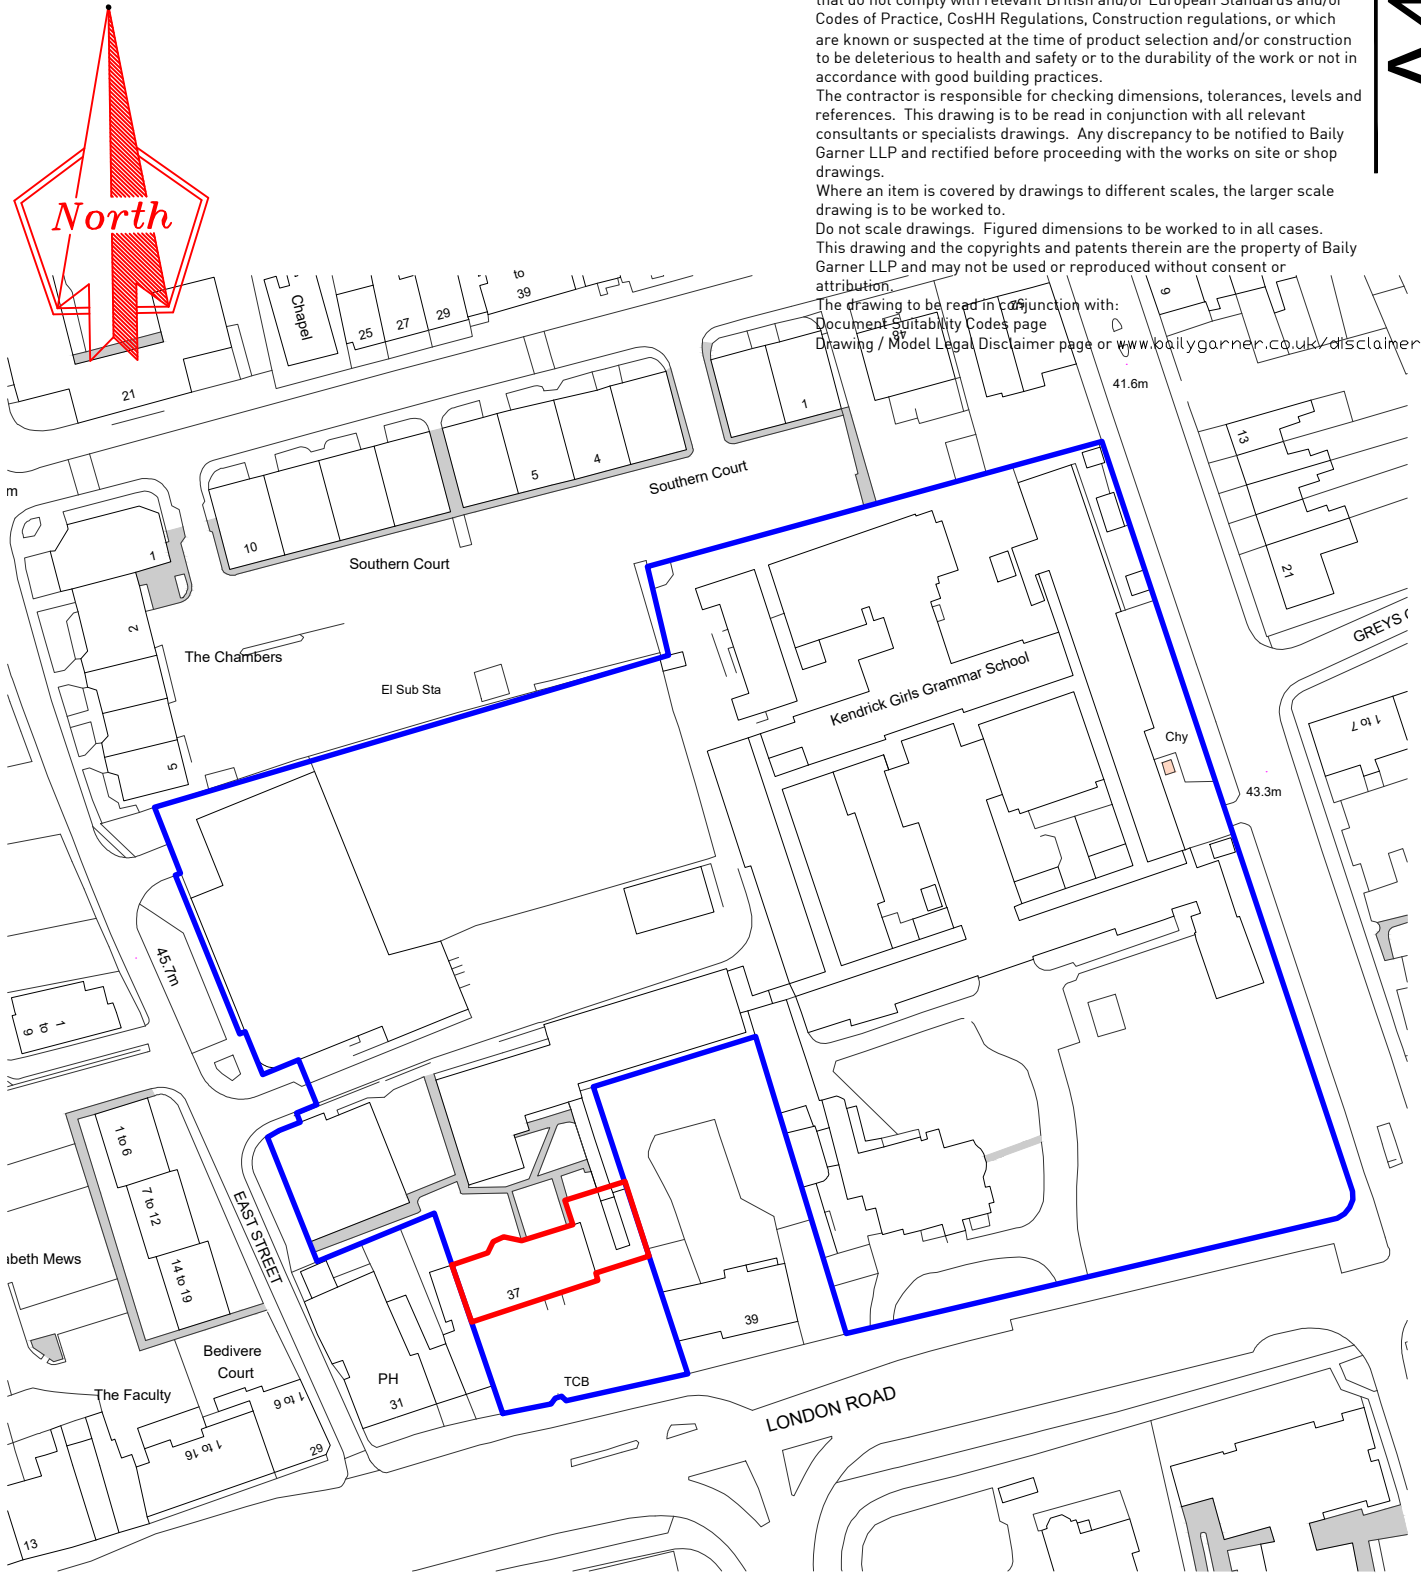

TYPE

CLIENT NAME
Kendrick SchoolPROJECT NAME
Cedars BuildingPROJECT ADDRESS
37 London Road
Reading
RG1 5BNTITLE
Site Location PlanSUITABILITY CODE
PlanningSCALE
1:1250DRAWN
OTCHECKED
SAR

APPROVED

DATE
07/2022

NO.

PRG/NO
34278AUTHOR
BGRVOLUME
A1LEVEL
ZZDOCTYP
DRROLE
PLDRW NO
2300REV STAT
P.0REV NO
ALONDON HEAD OFFICE
146-148 ELTHAM HILLLONDON SE9 5DY
t. 020 8294 1000BIRMINGHAM
55 CHARLOTTE STREETBIRMINGHAM B3 1PX
t. 0121 236 2236e. general@bailygarner.co.uk